



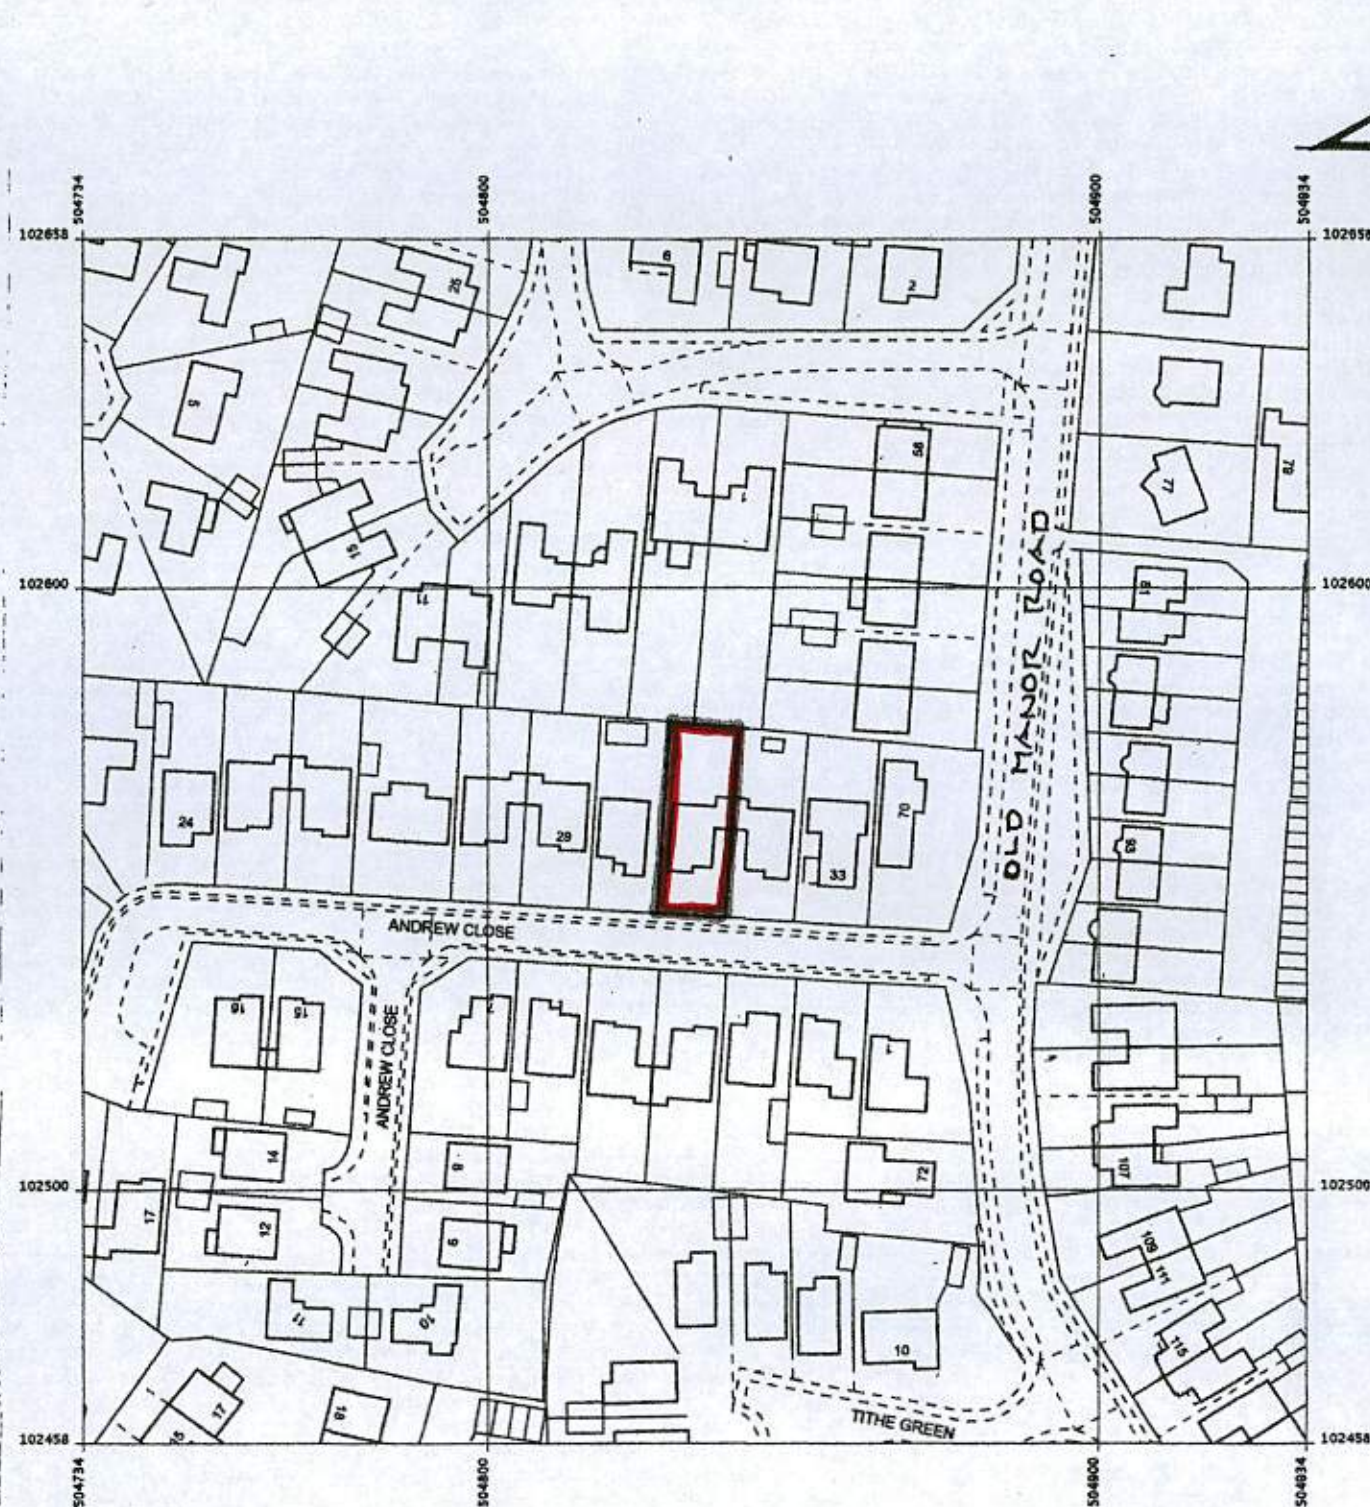

LOCATION PLAN 1:1250
O.S. LICENCE NO. 100029375

31 ANDREW CLOSE, RUSTINGTON

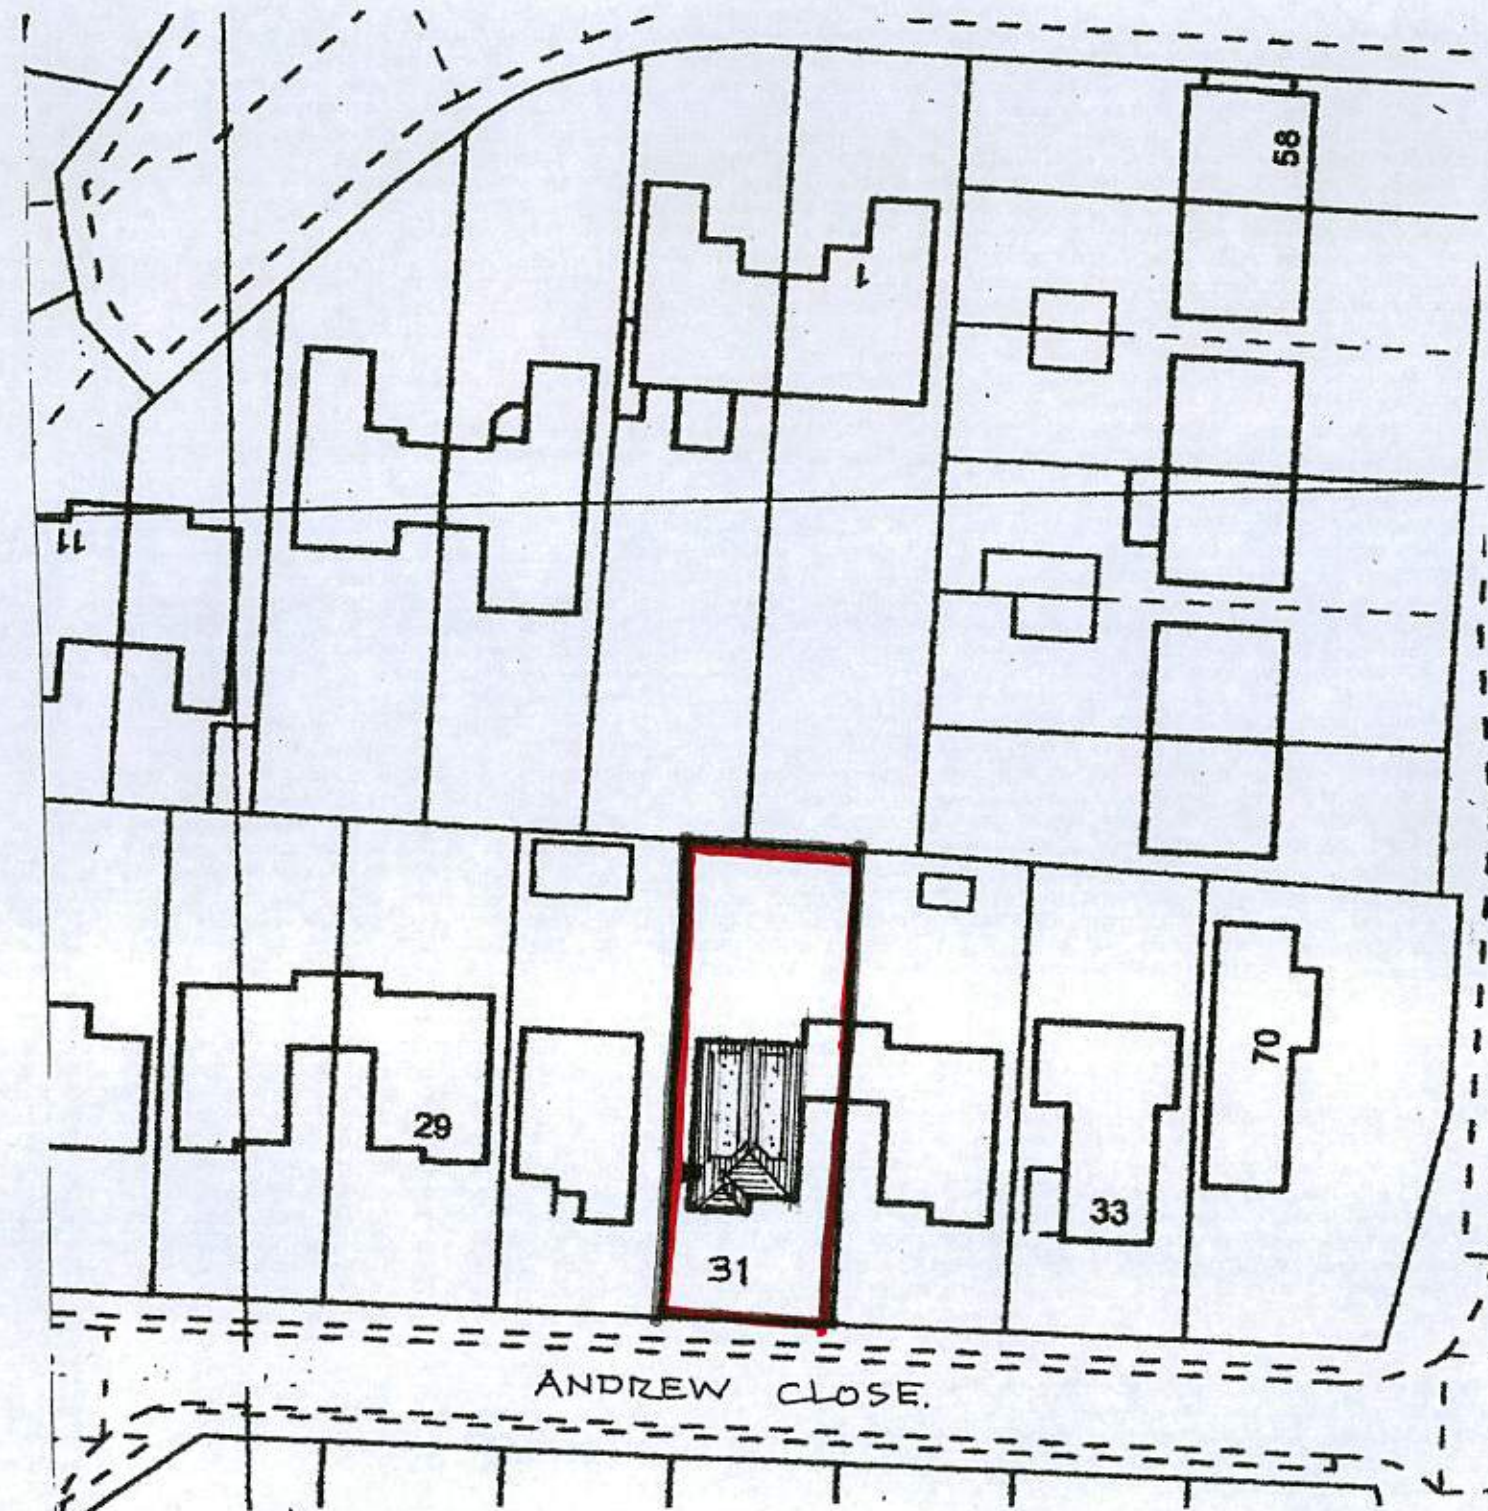

SITE PLAN 1:500

Org.no. 1449 / 07 Jan. 2015
O' NEILL ARCHITECTURAL SERVICES
TEL: (01243) 531333