




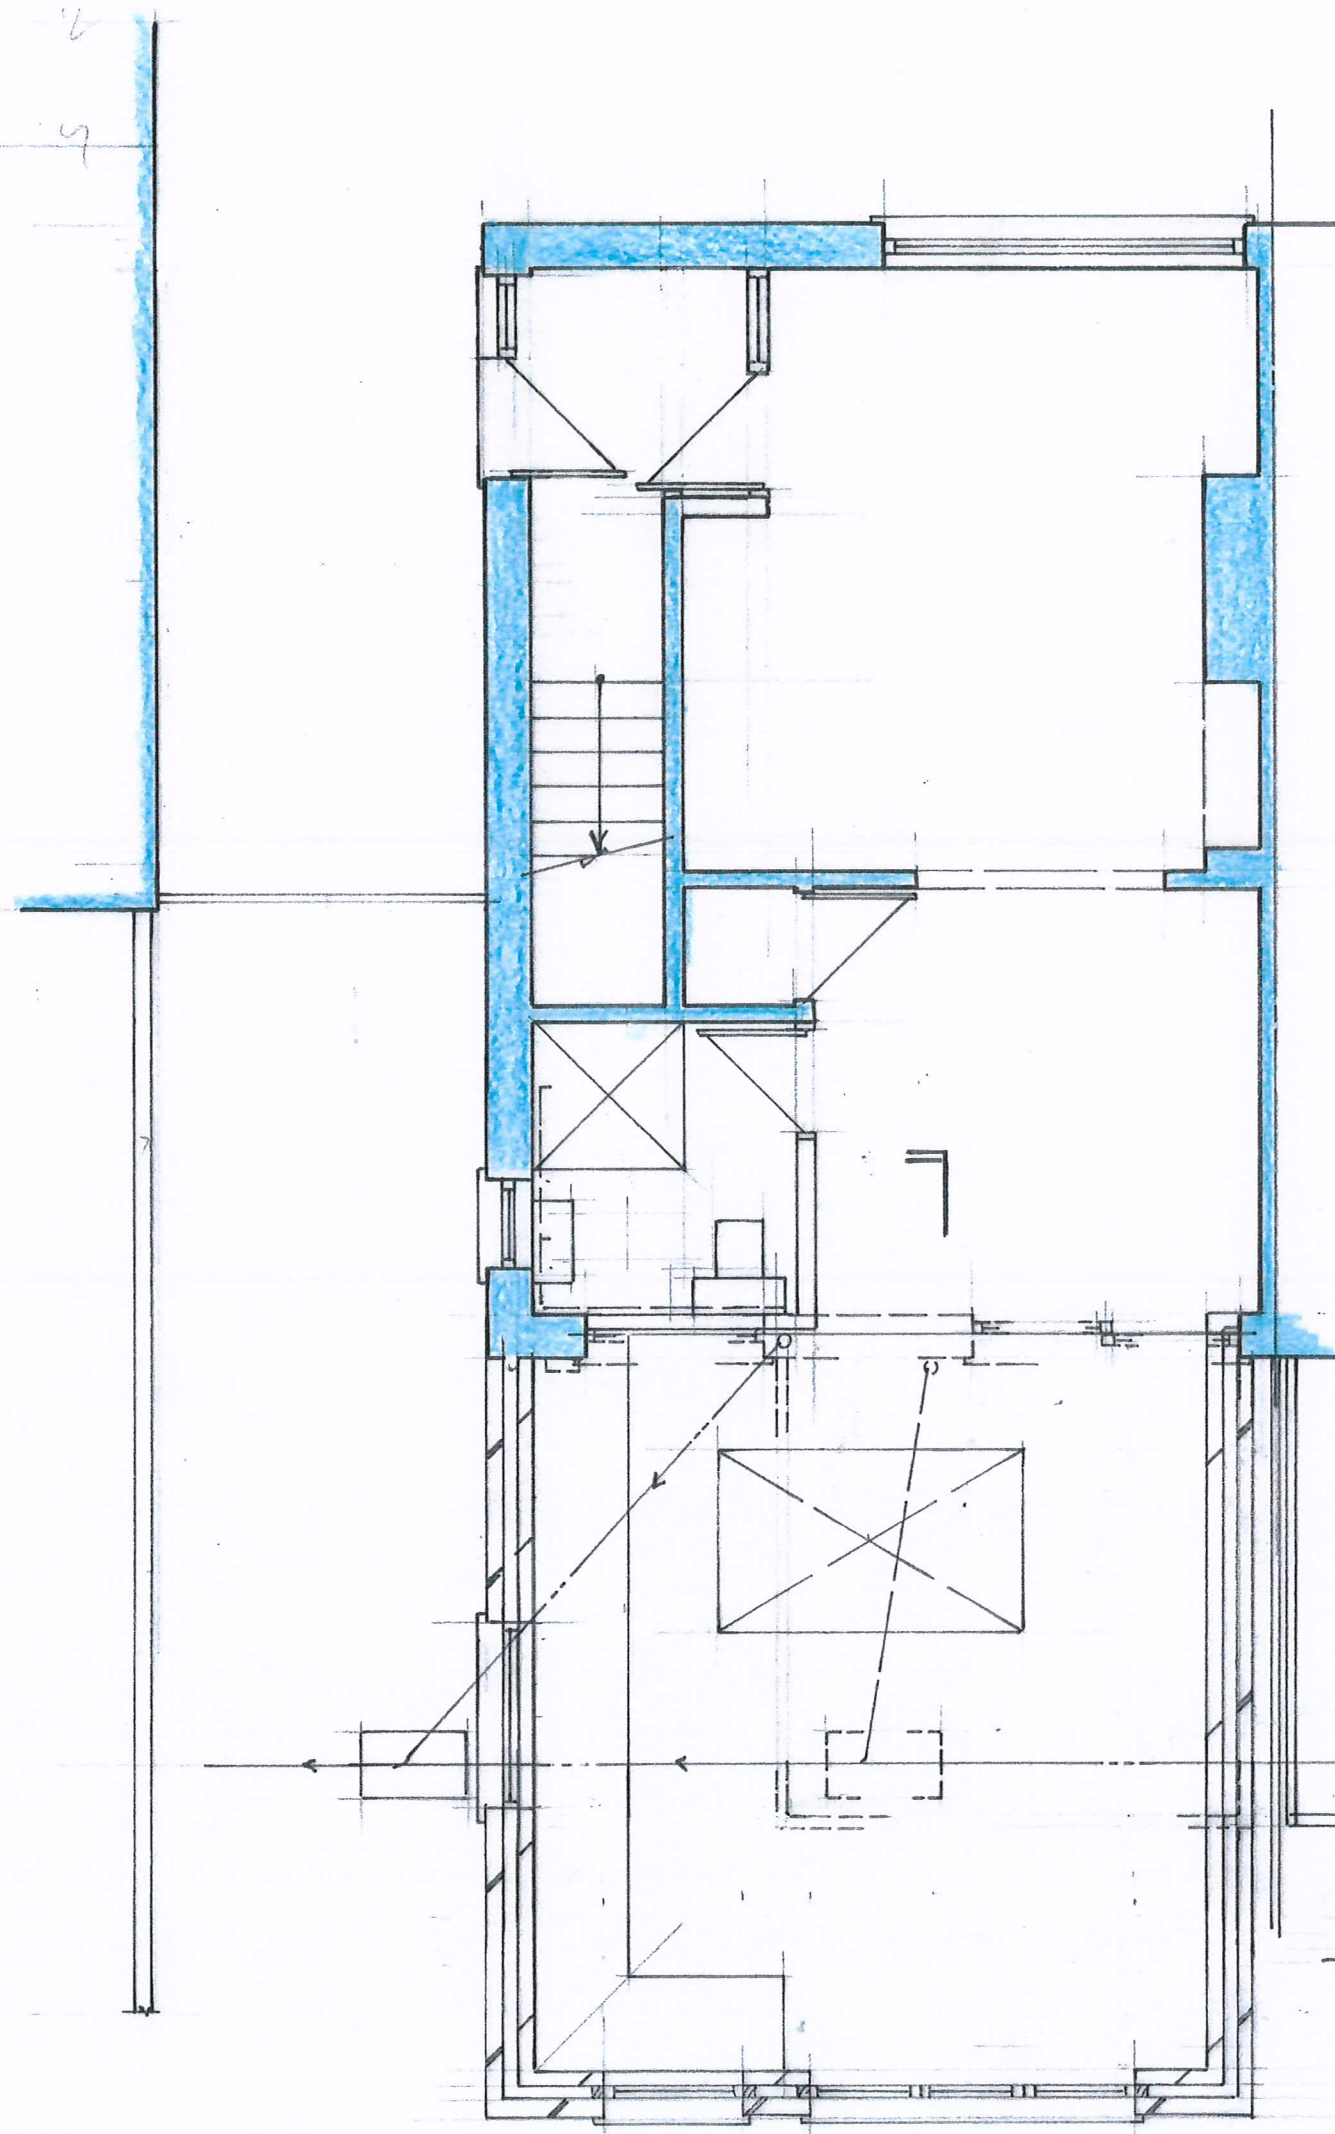

Ground Floor Plan
(1:50)

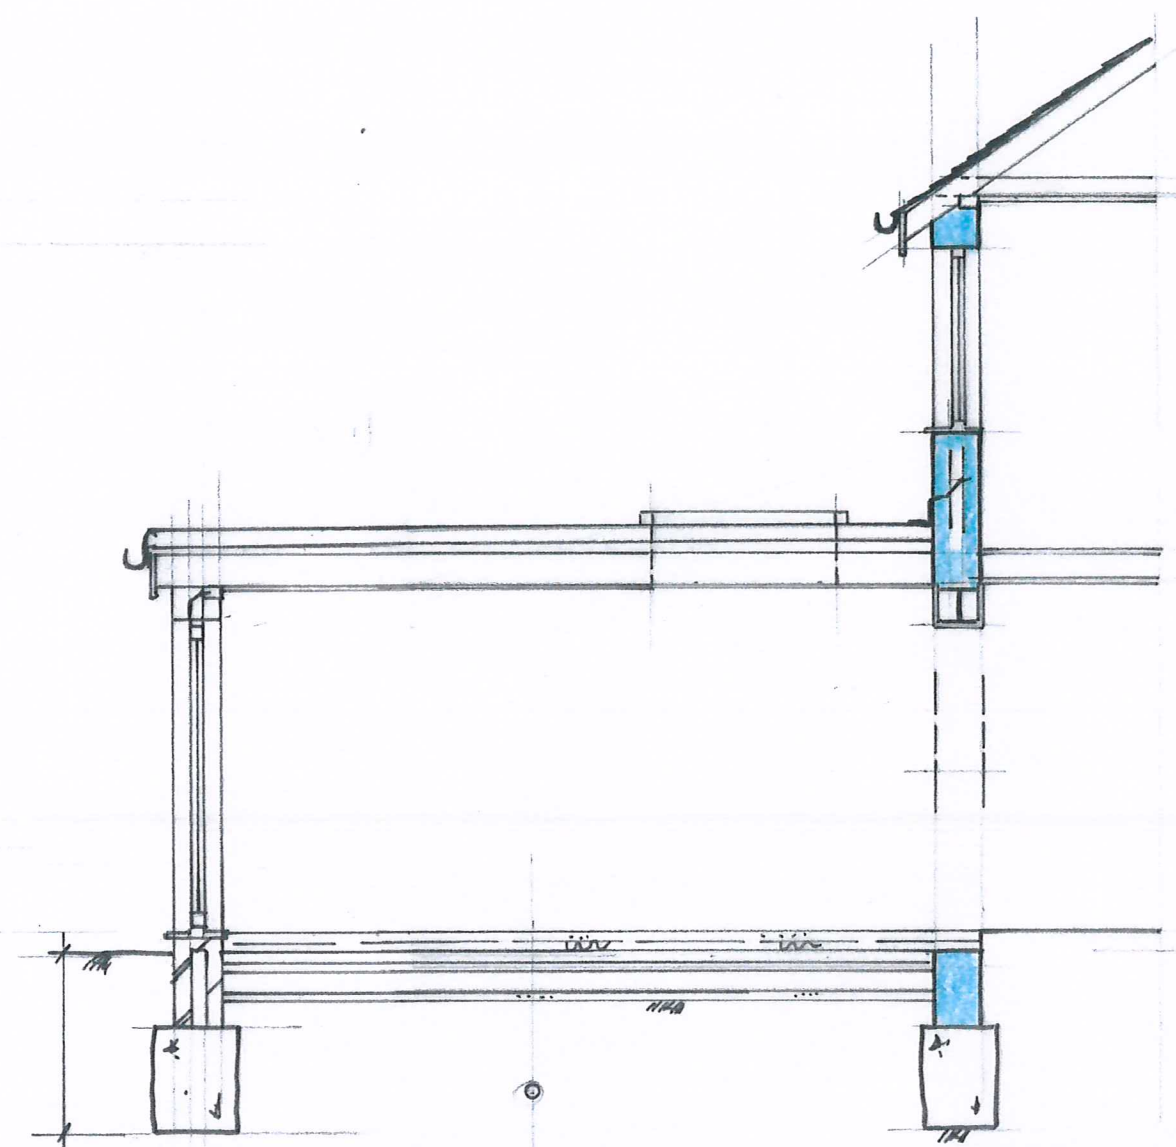

SECTION X-X
(1:50)

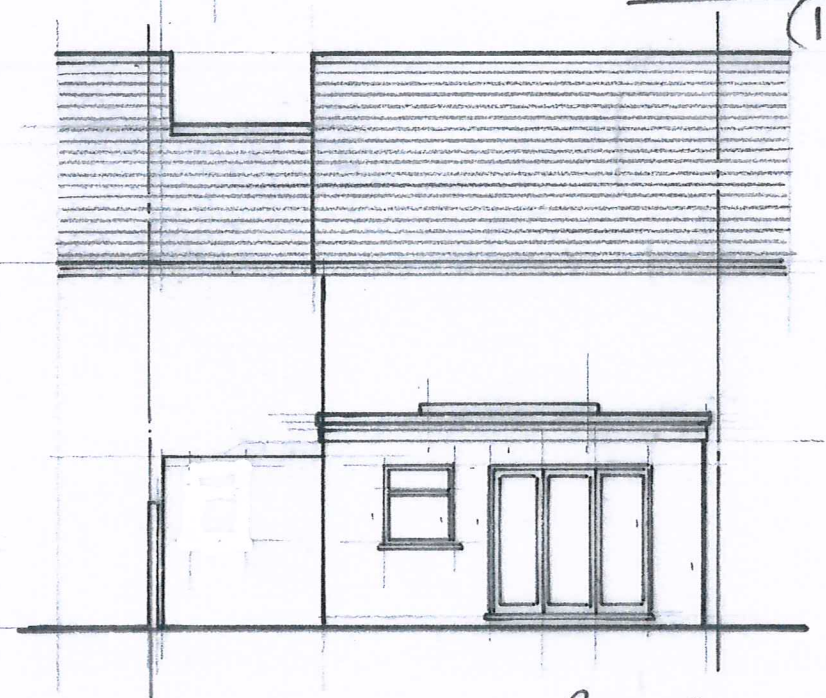

Front Elevation
(1:100)

4 Hatched Close, Ruggington Proposed Extension AHC/01