



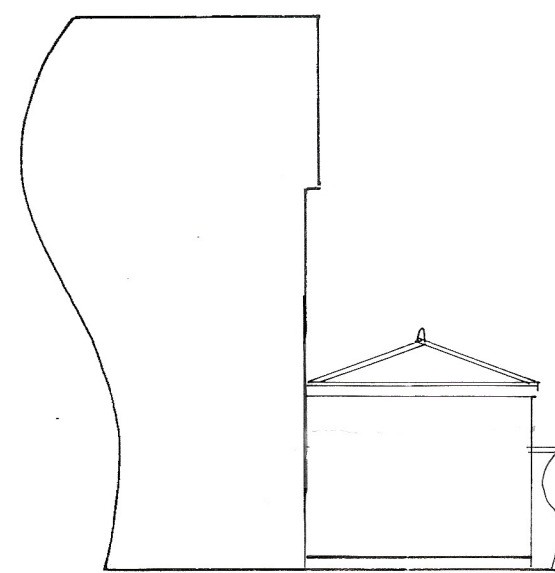


west

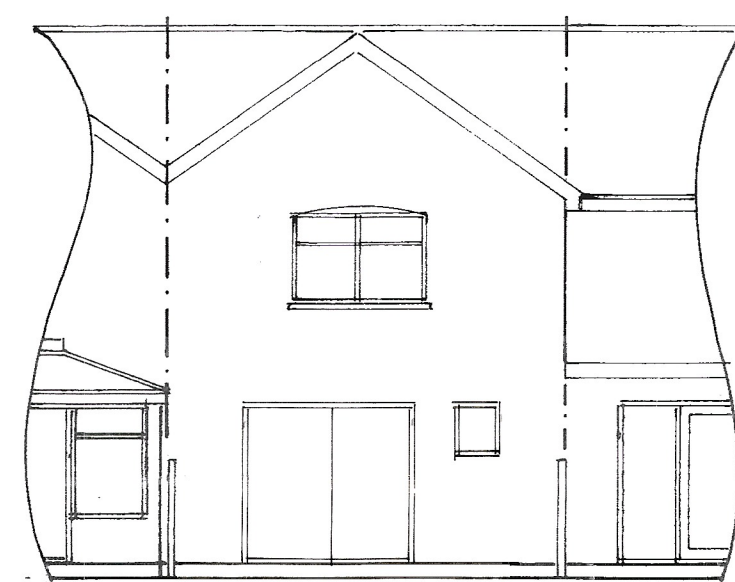


south

1 : 100

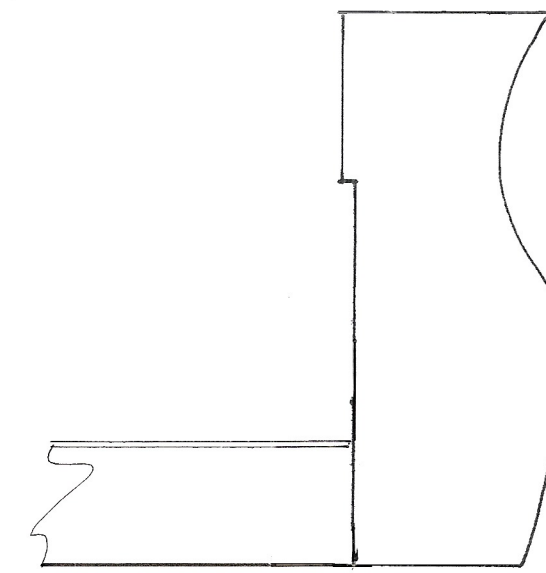


east

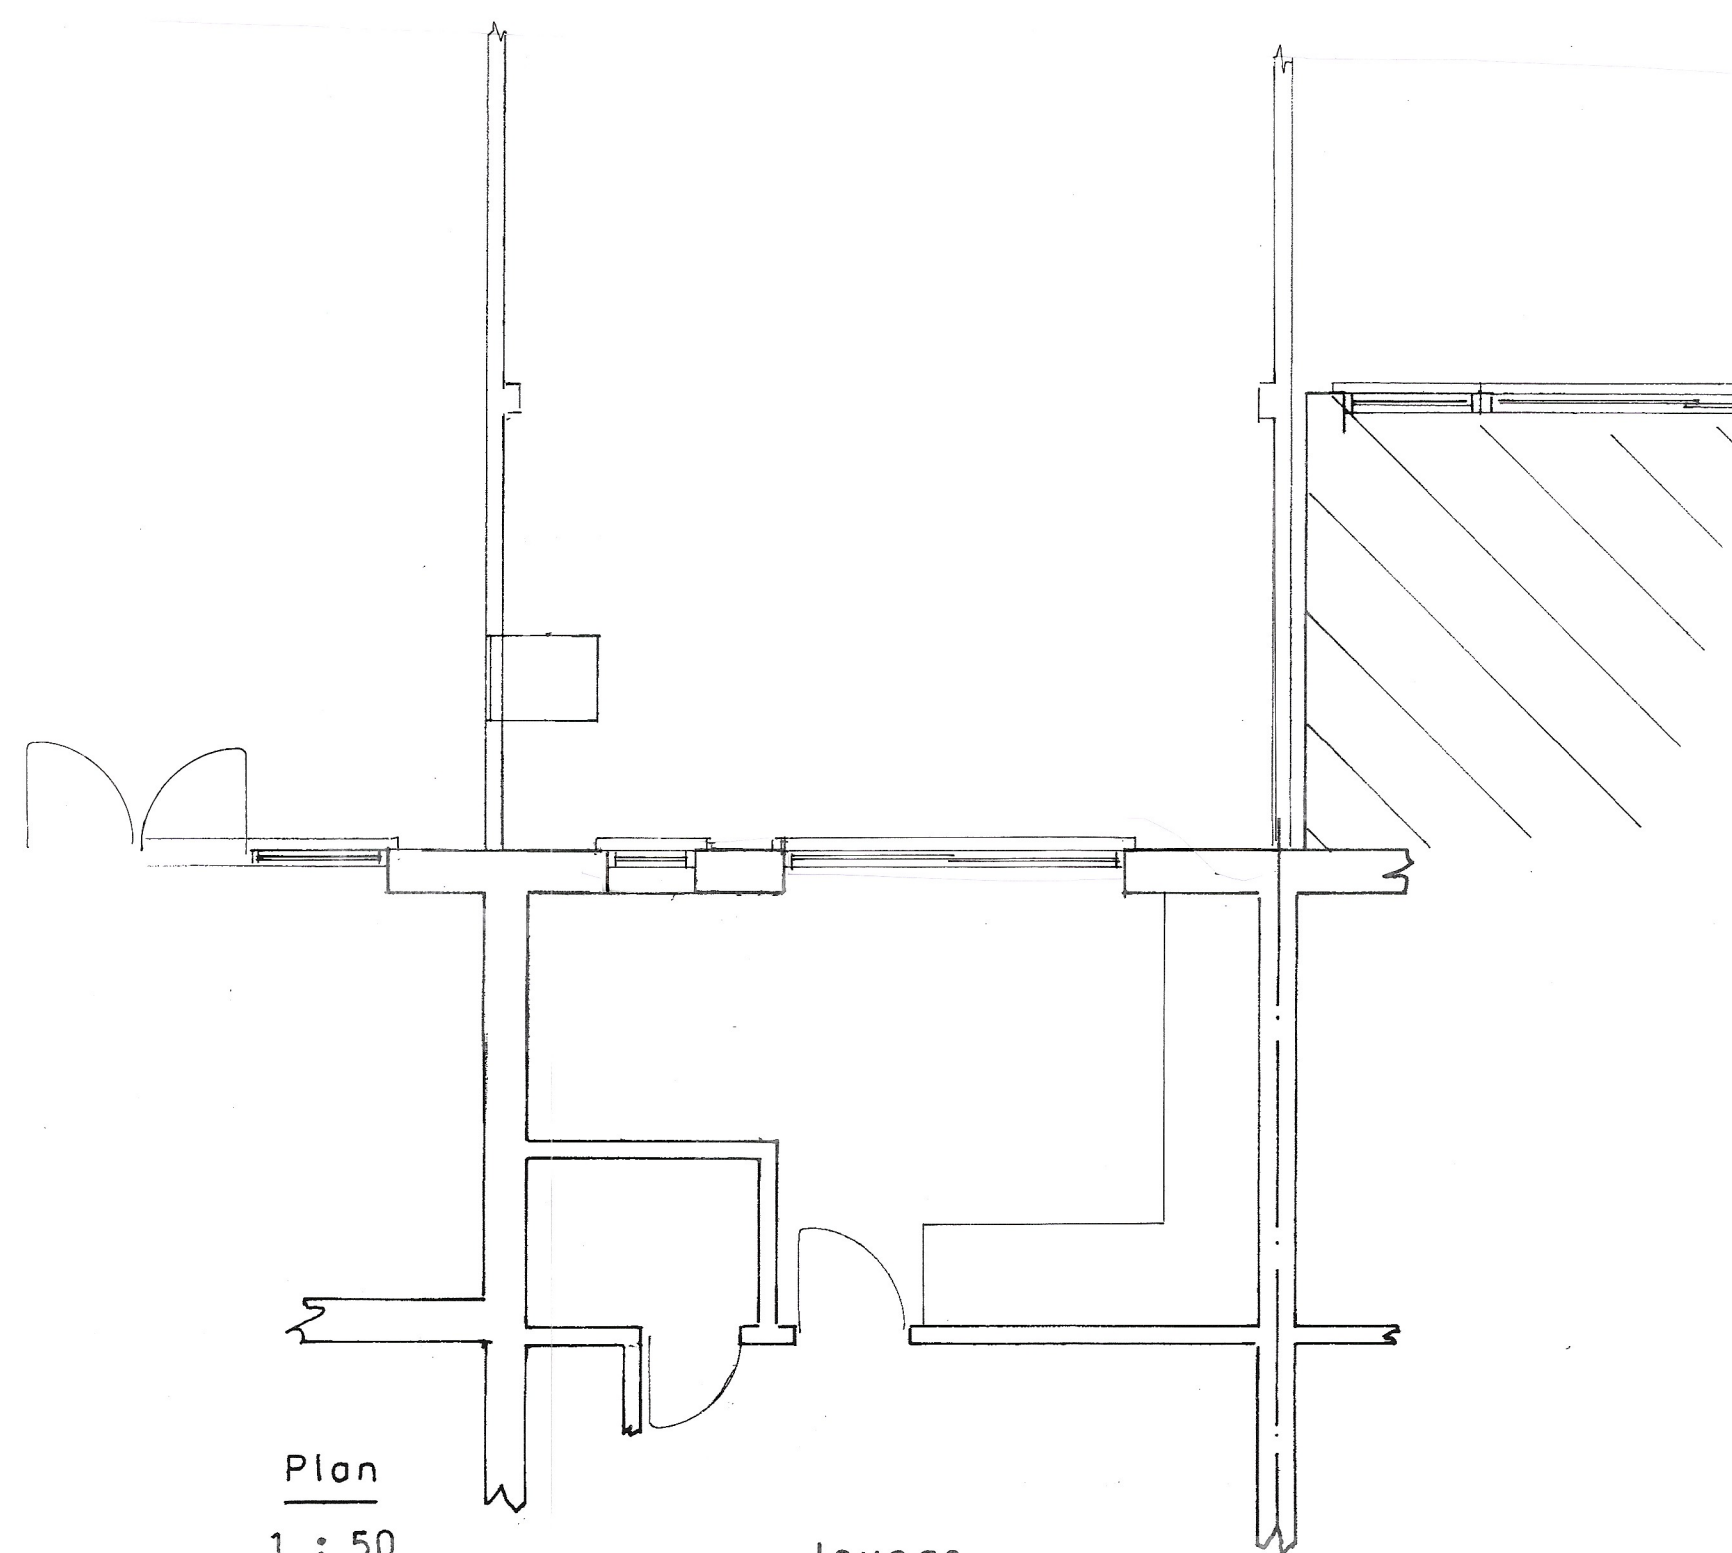


Plan
1 : 50

lounge

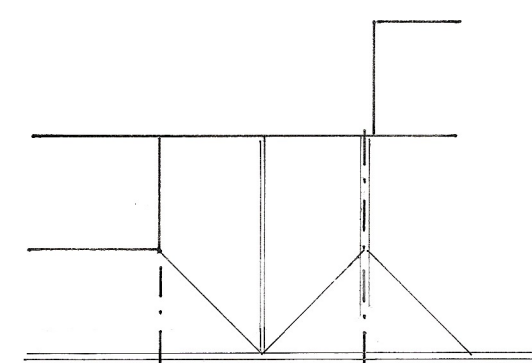

roof plan

1 : 200

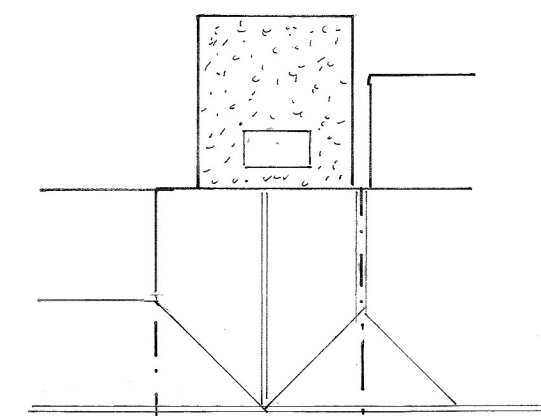

proposed roof plan

Existing

PROPOSED SINGLE STOREY EXTENSION AT 115, WORTHING ROAD, RUSTINGTON
FOR MR. & MRS. A. TUREK.

sheet 2 of 2

Bryan Butcher
Rainbow Cottage
Nyetimber Lane
Bognor Regis PO21 3JX
01243 266871
07973 233442
bryan.butcher@btinternet.com
www.bryanbutcher.com