



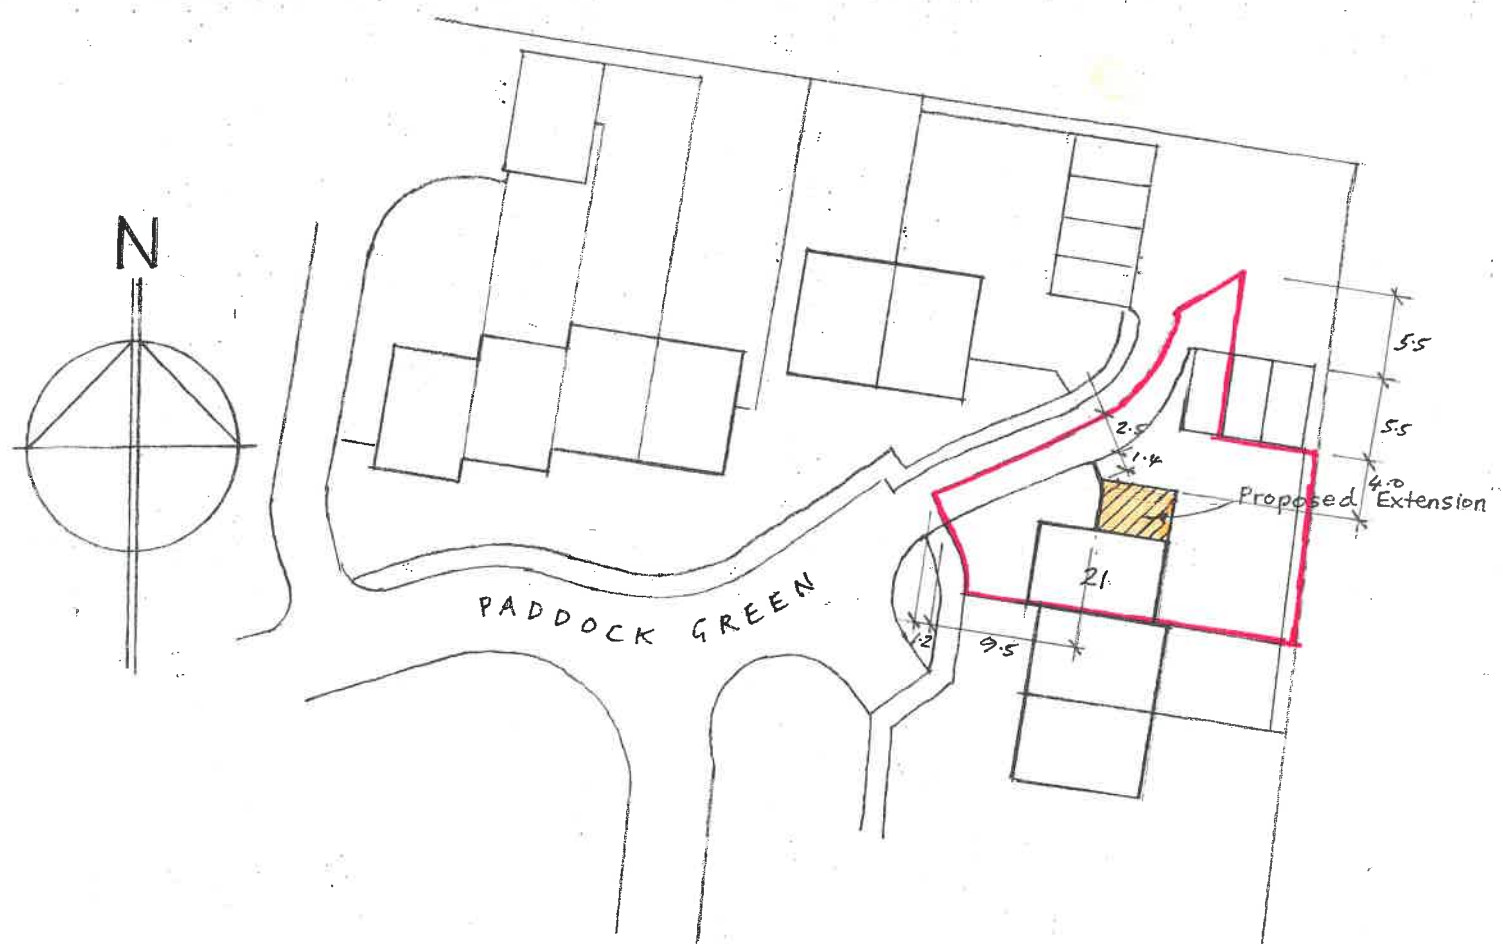

BLOCK PLAN

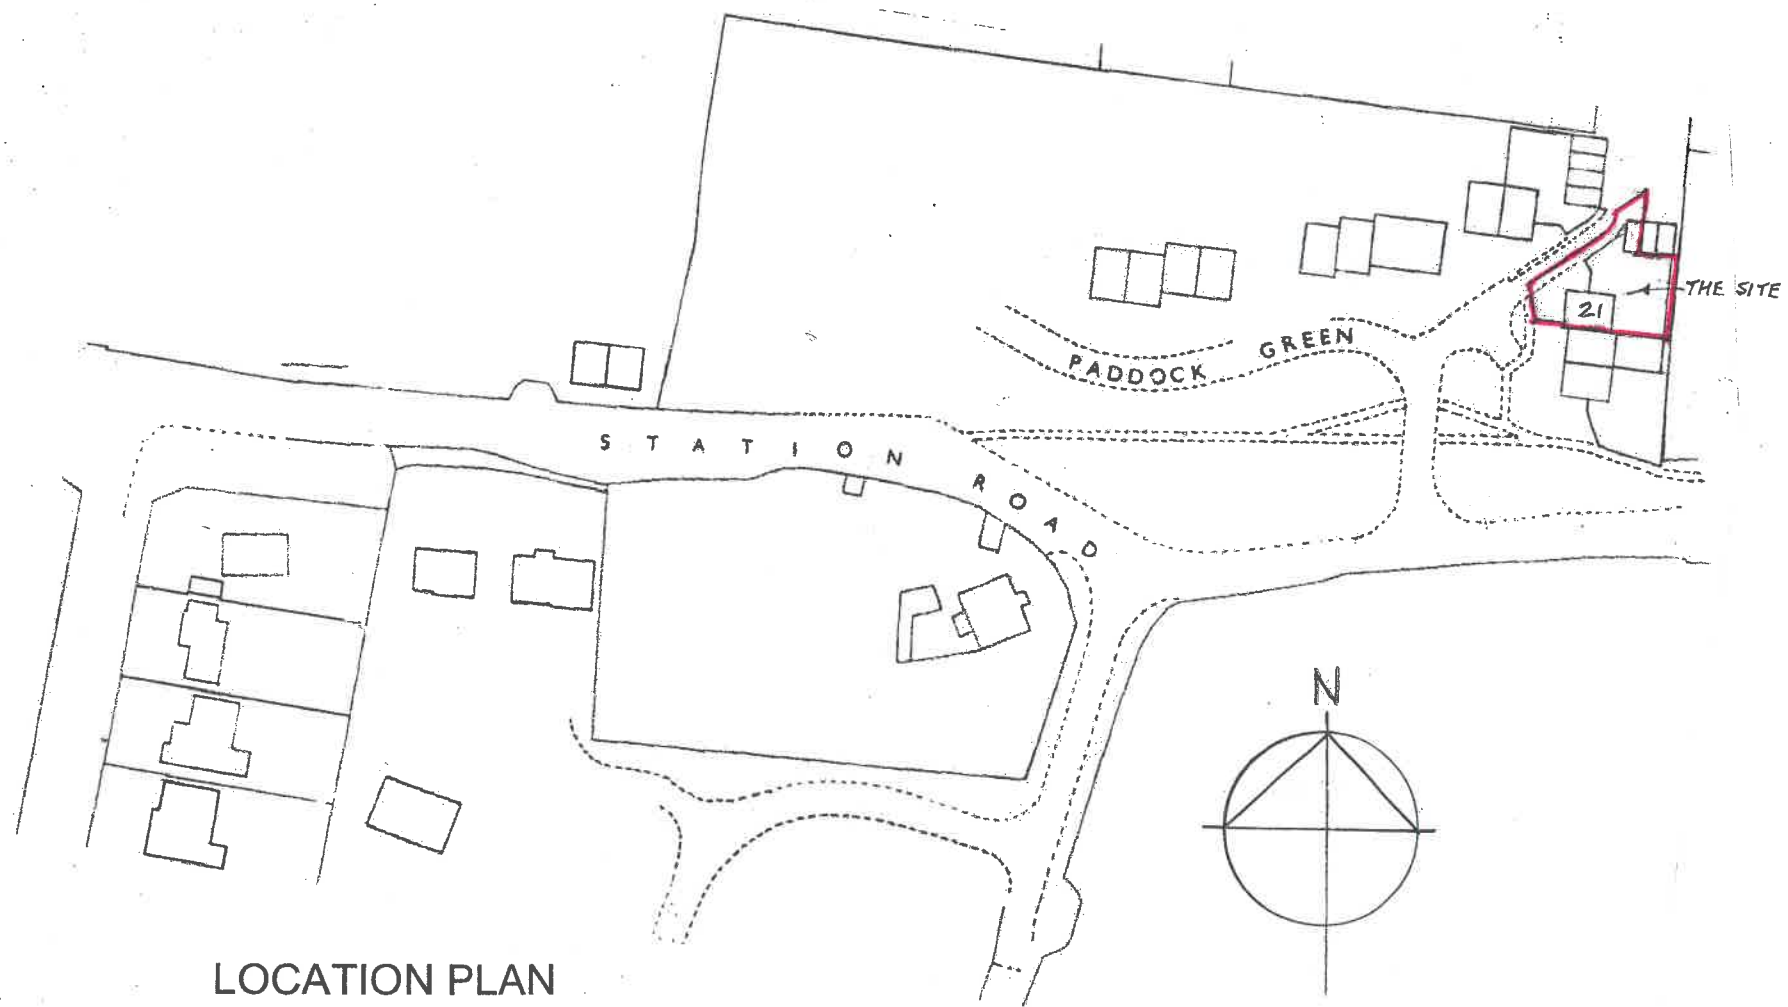

LOCATION PLAN

A Site dims added 6/6/2019

REVISIONS

M.J.J TANNER Ltd

30 WOODLANDS PARK
MAIN ROAD, YAPTON
WEST SUSSEX BN18 0EZ
01243 920866
maxtanner@hotmail.co.uk

Laurenda Main
21 Paddock Green
Rustington
BN16 3AU

Single Storey Side Extension

DATE Apr 2019

SCALE 1:50

DRG No 1093 - Sk1 A