


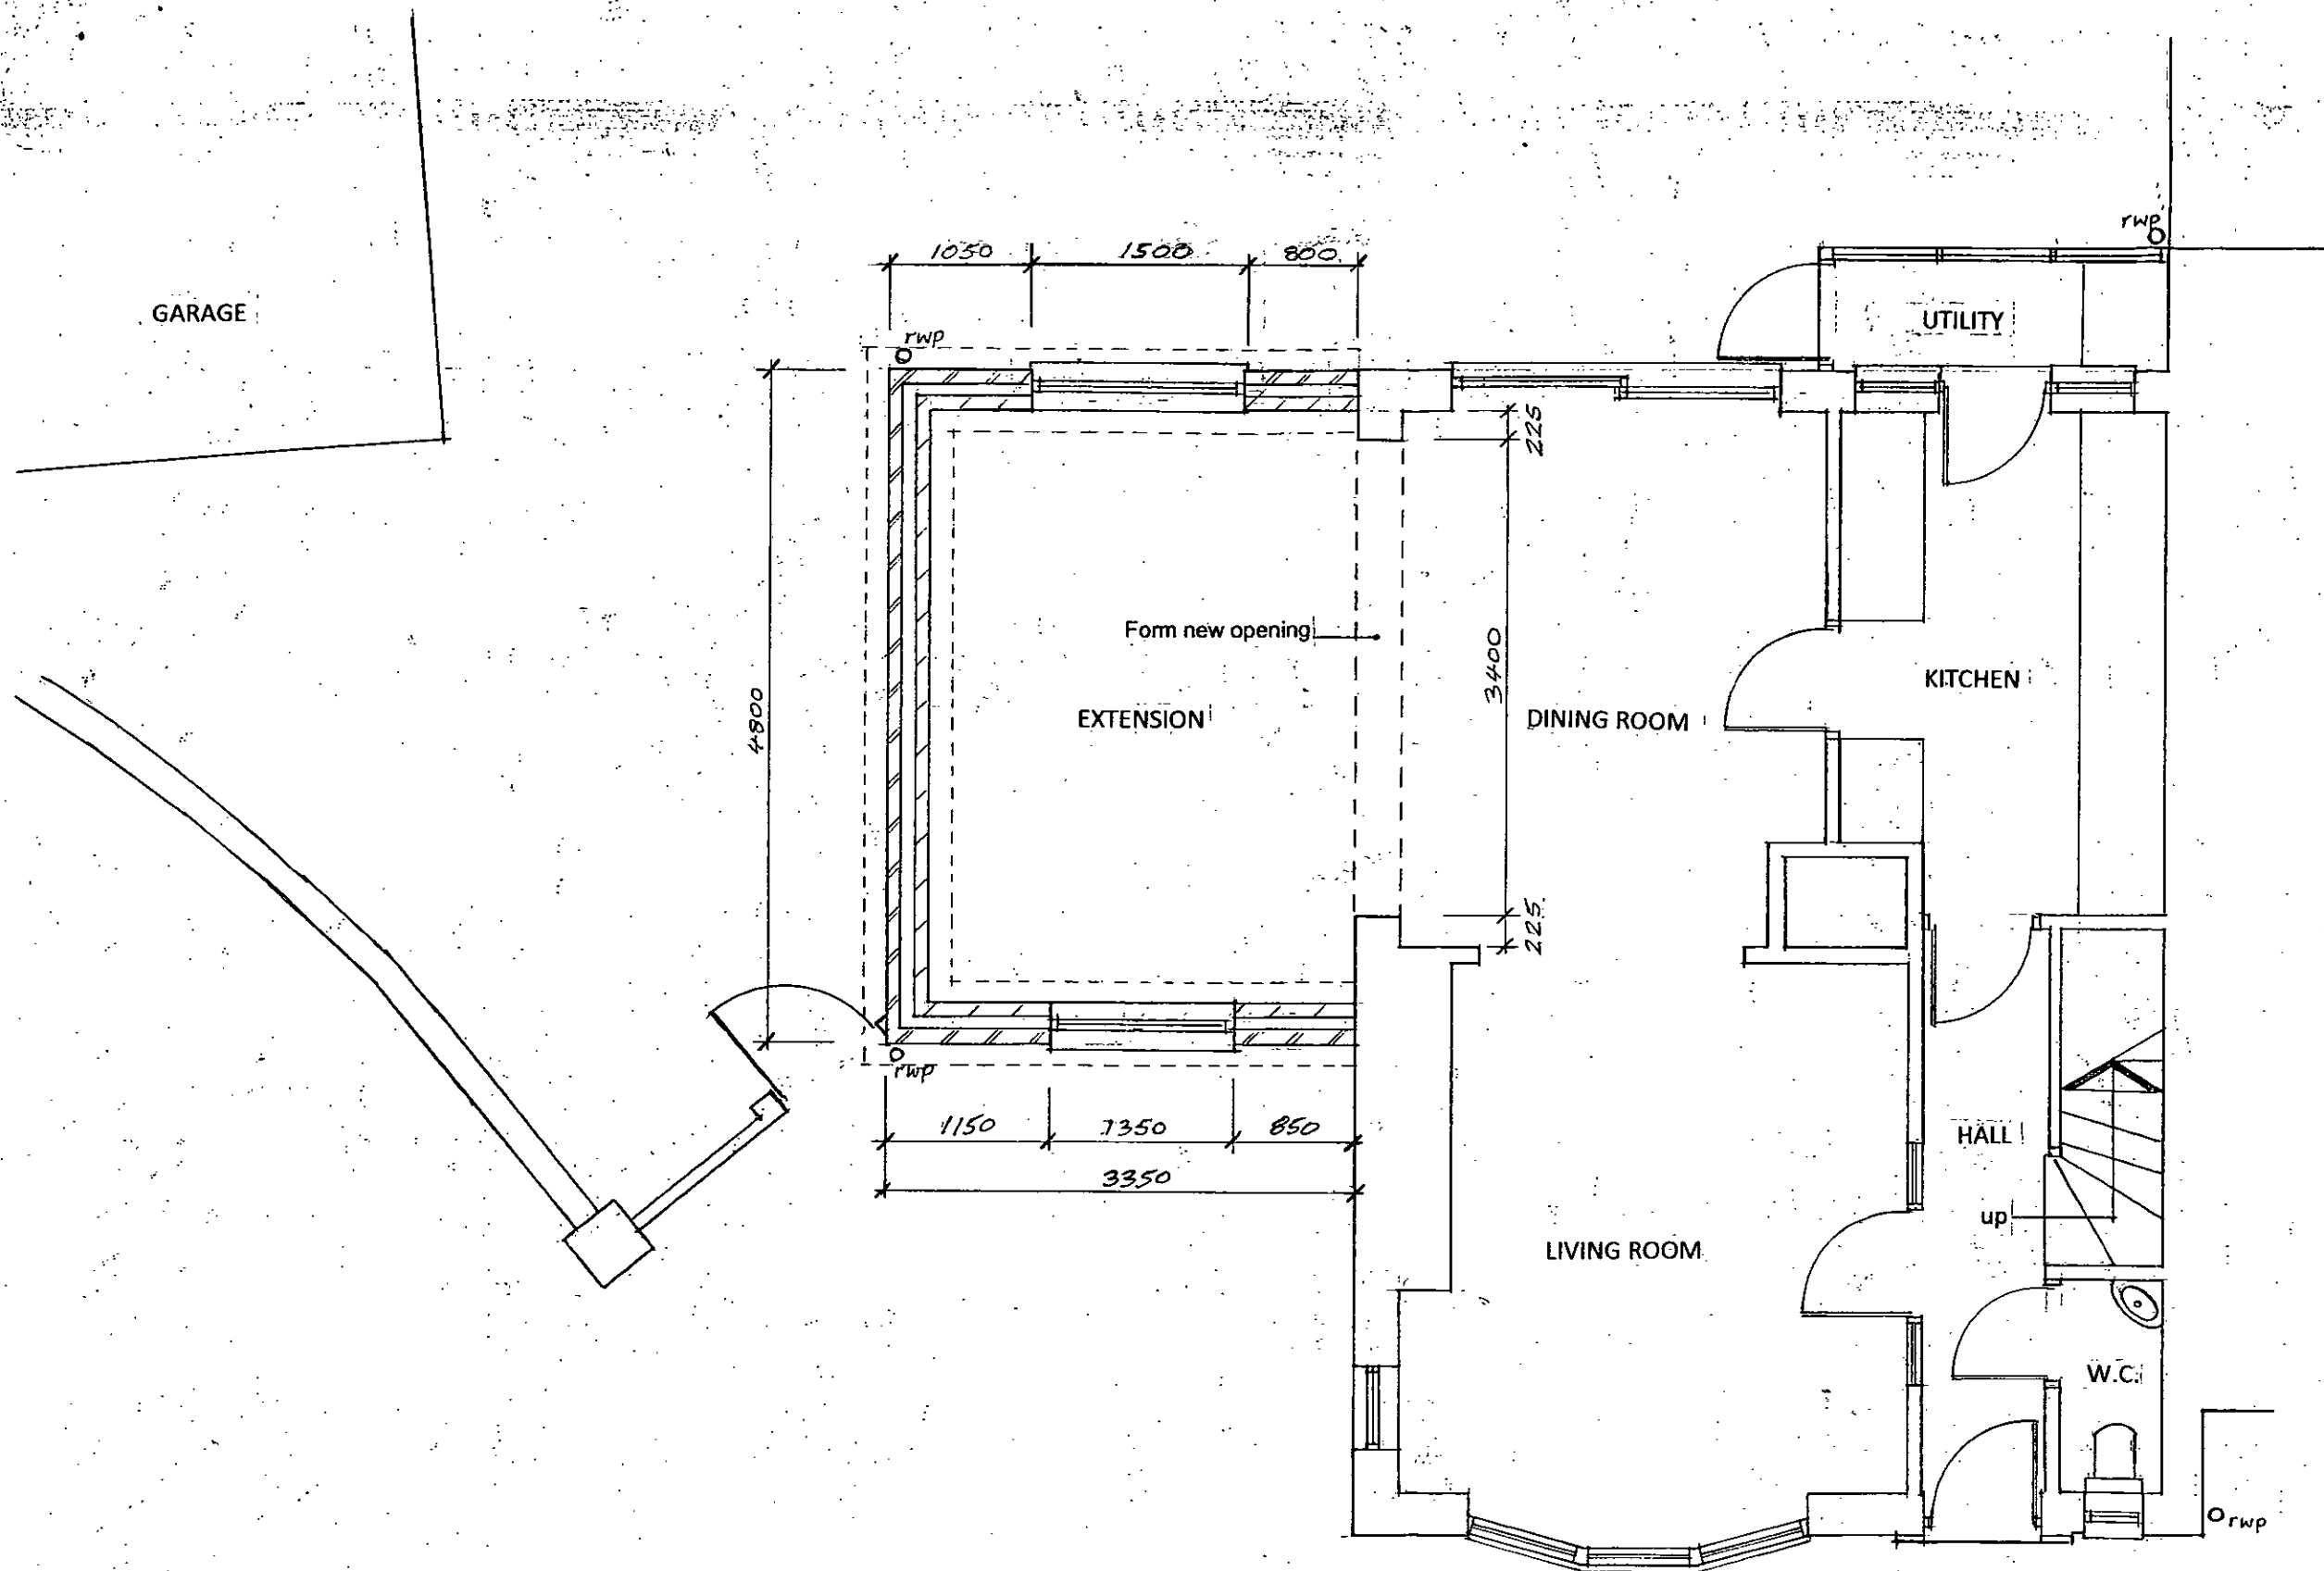

PROPOSED PLAN

REVISIONS

M.J.J TANNER Ltd
 30 WOODLANDS PARK
 MAIN ROAD, YAPTON
 WEST SUSSEX BN18 0EZ
 01243 920866
 maxtanner@hotmail.co.uk

Laurenda Main
 21 Paddock Green
 Rustington
 BN16 3AU

Single Storey Side Extension

DATE Apr 2019

SCALE 1:50

DRG No 1093 - 2