



Please be advised that this drawing remains the intellectual property of Anchor Trust until completion of works as agreed in the 'Agreement to Provide the Staying Put service' and/or all monies due to Anchor have been paid in full.


ARUN DISTRICT COUNCIL			
No.	2	-124	-09
Received			

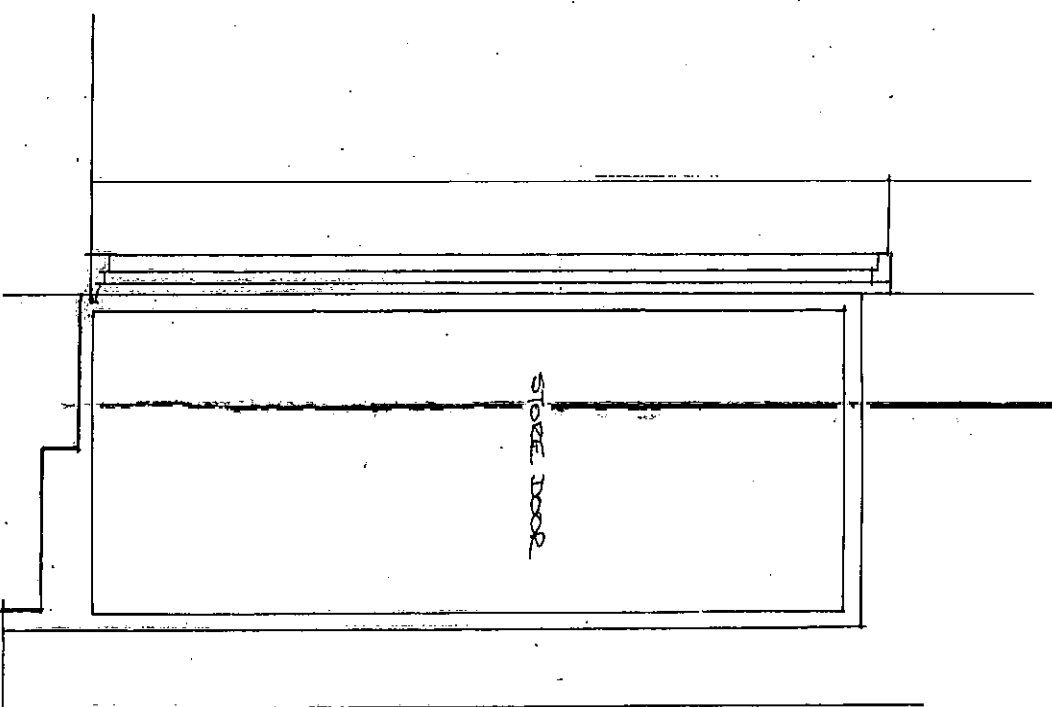

SECTION 1:20

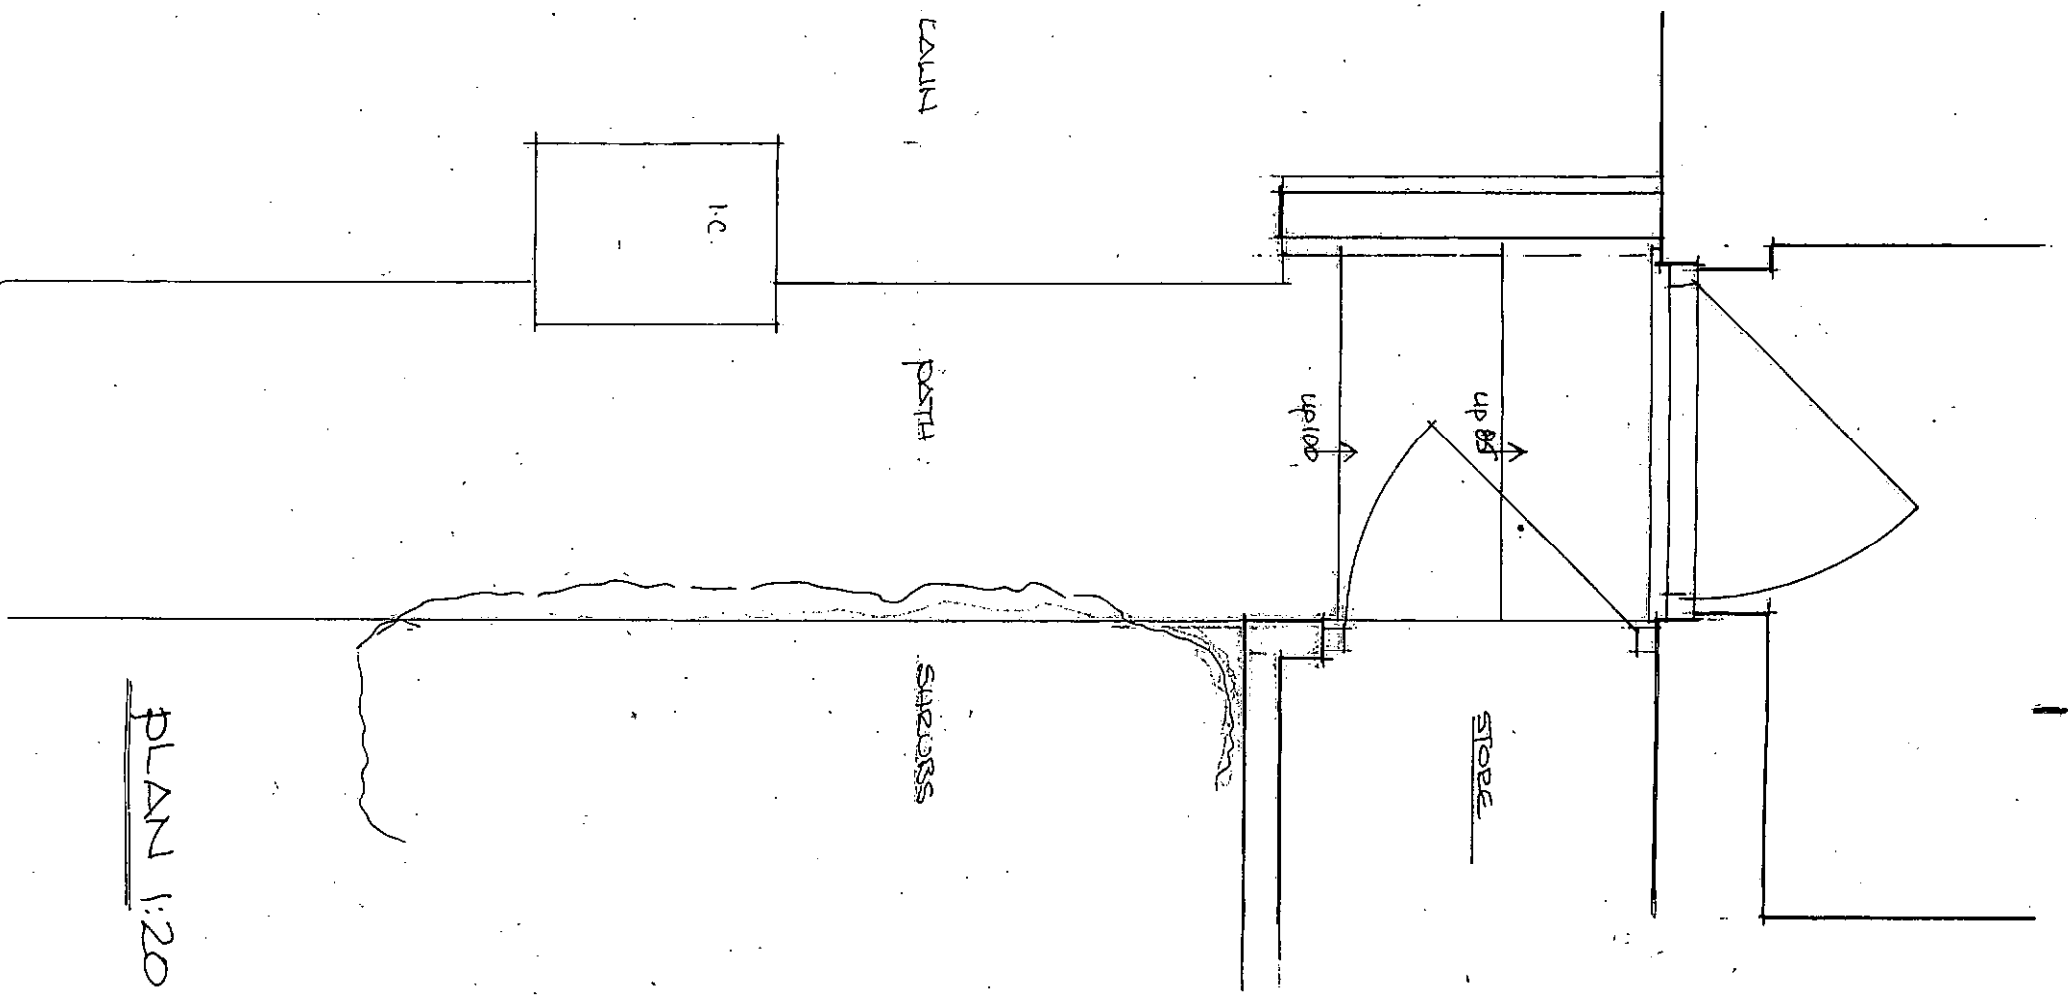

PLAN 1:20

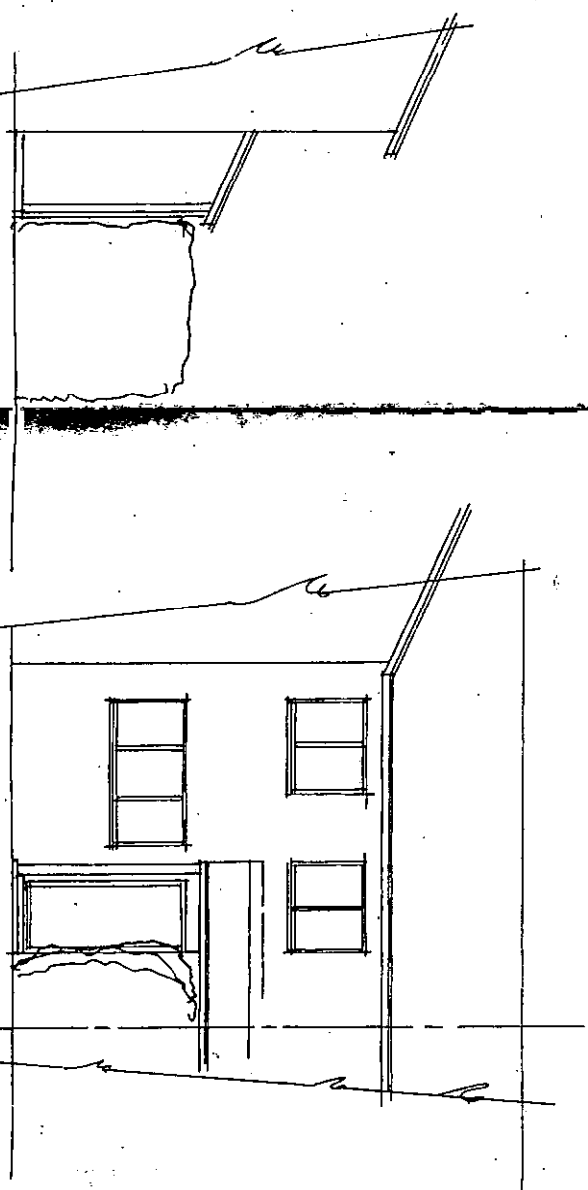

SIDE (W) ELEVATION 1:100 FRONT (S) ELEVATION

61 DINSDALE GARDENS
RUSTINGTON
FOR MRS R. STURDY
PROPOSED RAMP TO
FRONT DOOR

DETAILS AS EXISTING

Scale 1:20 1:100
Date JUN 09 (1559) 01
Drawn RCM



Anchor Staying Put, Arun & Worthing
3 Churchill Court
112 The Street
Rustington
BN16 3DA
Tel: 01903 788 440