


Please be advised that this drawing remains the intellectual property of Anchor Trust until completion of works as agreed in the 'Agreement to Provide the Staying Put service' and/or all monies due to Anchor have been paid in full.

ARUN DISTRICT COUNCIL


No. **R 124 09**

Received

CANALISED CURVED RAILS AT LEVEL. 850 & 500 ABOVE CONCRETE LEVEL. AND 300 HIGH ABOVE BRICK WALL TO LEFT HAND SIDE (ASCENDING) ONLY.

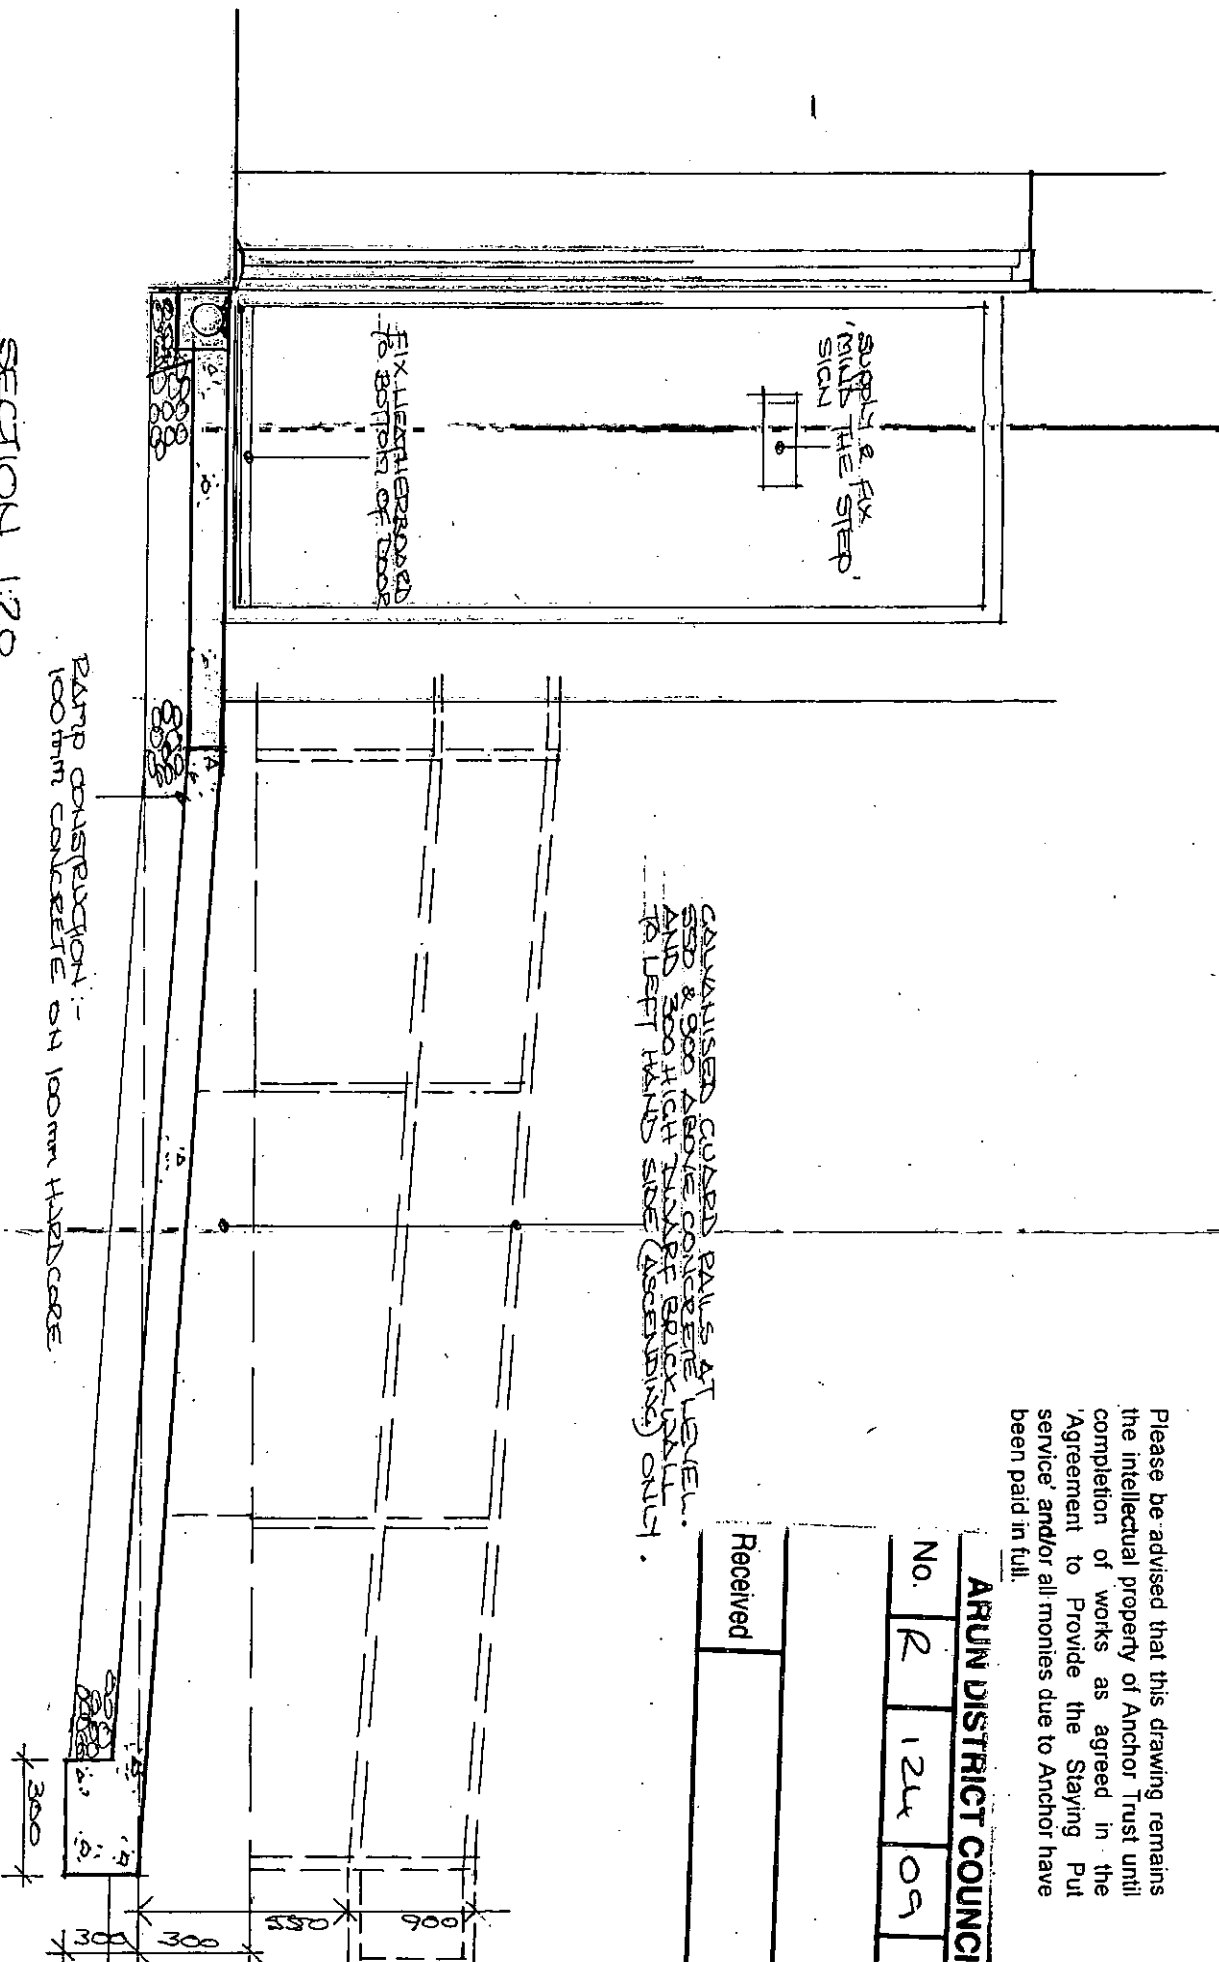


SECTION 1:20

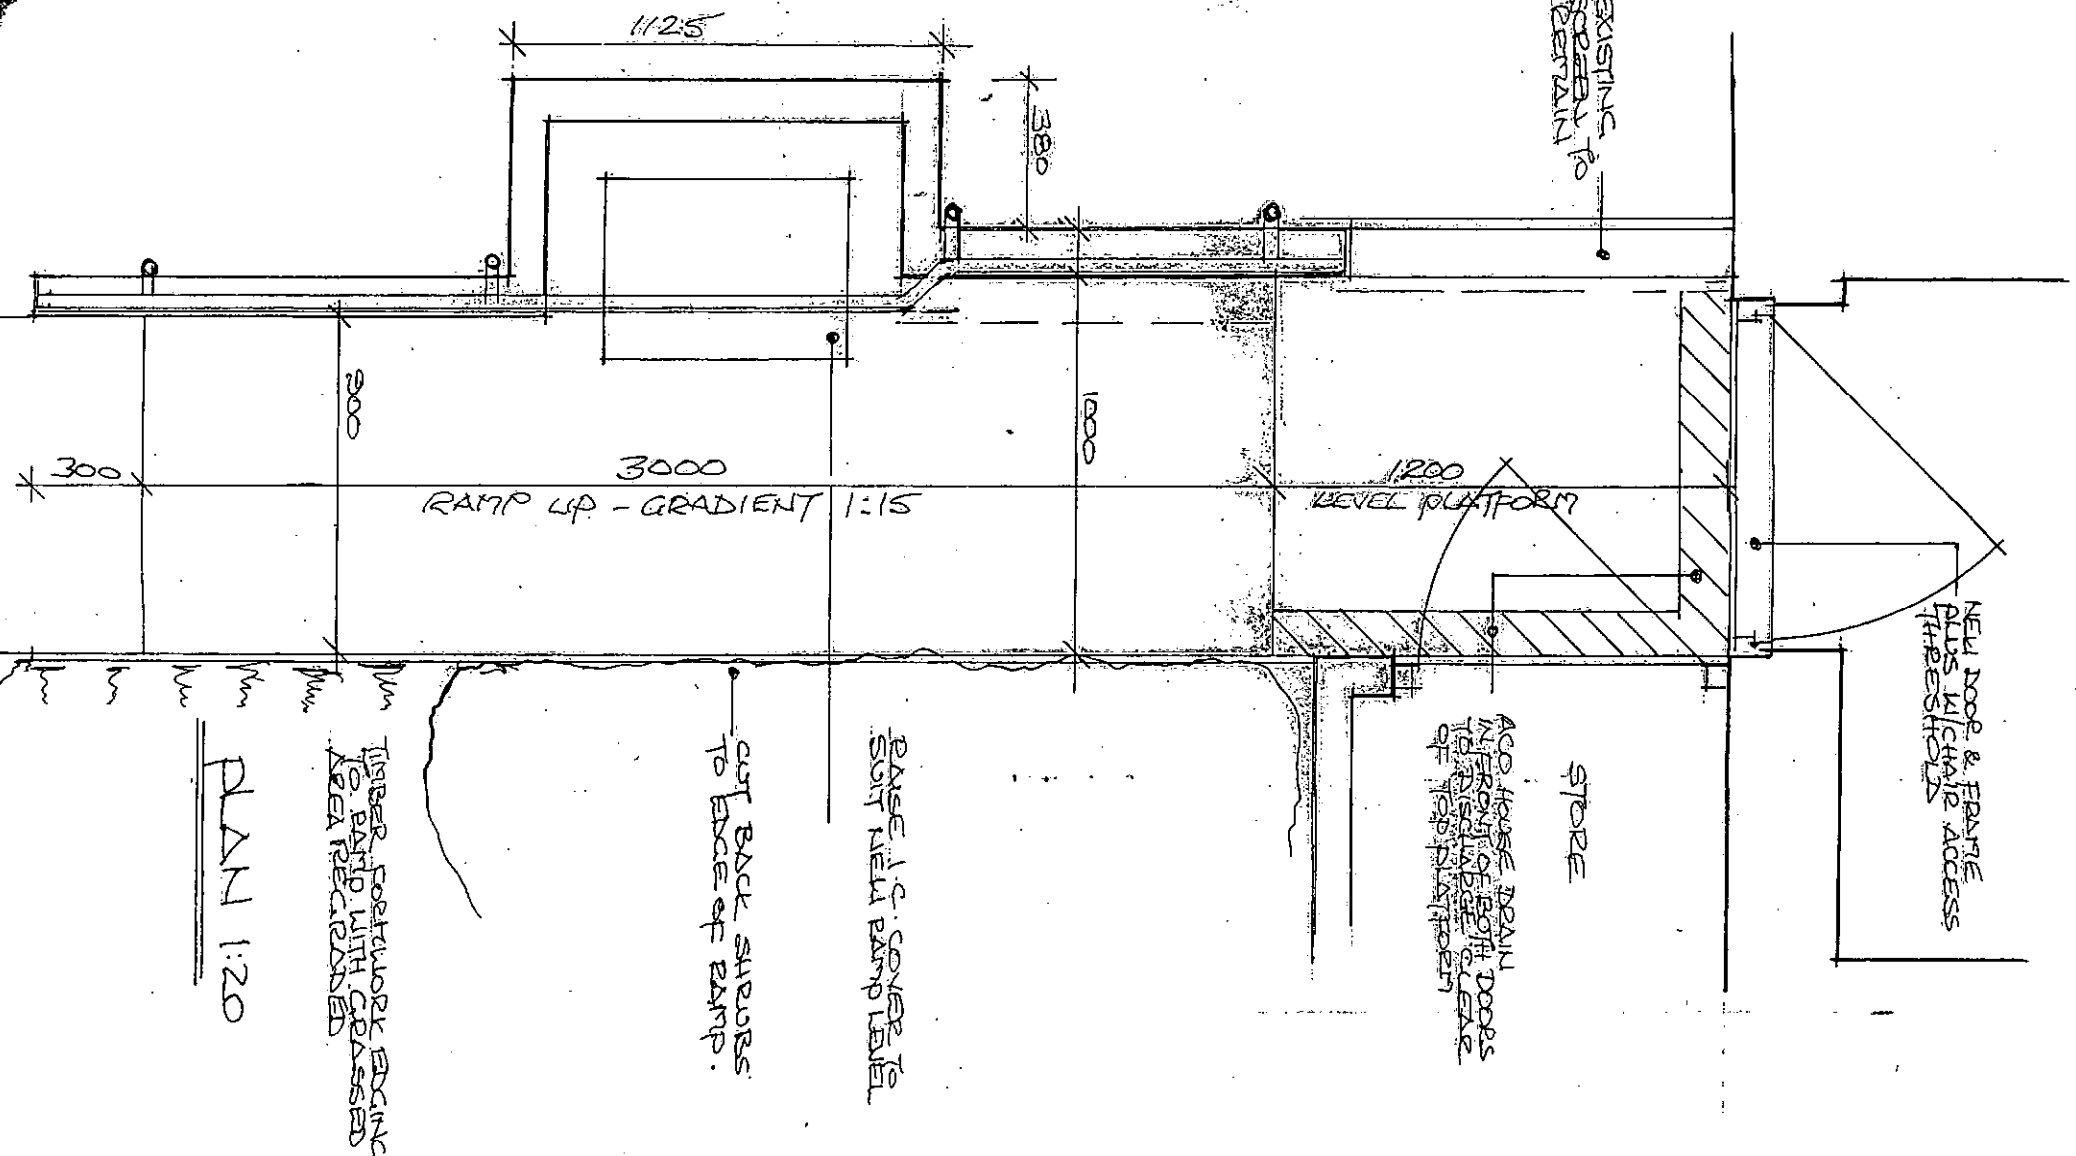

PLAN 1:20

SIDE (W) ELEVATION 1:100 FRONT (S) ELEVATION

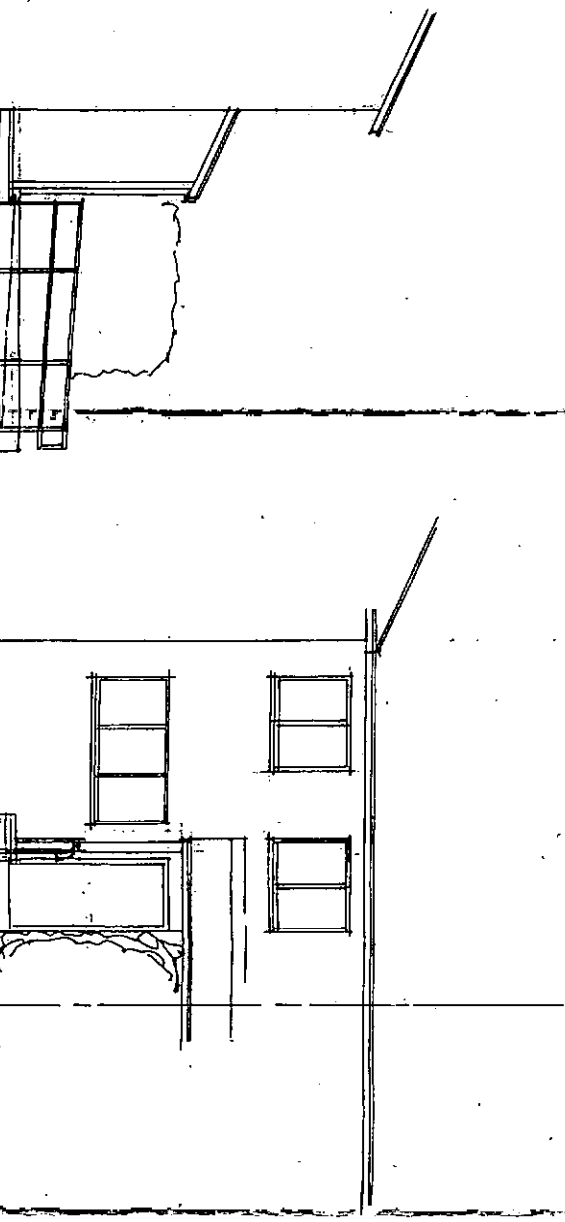

OLD DISNEY GARDENS
RUSTINGTON
FOR MR R. STREET
PROPOSED RAMP TO
FRONT DOOR

DETAILS AS PROPOSED

Scale 1:20 1:100
Date JUN 09
Drawn ECUJ
1559 02



Anchor Staying Put, Arun & Worthing
3 Churchill Court
112 The Street
Rustington
BN16 3DA
Tel: 01903 788 440