



61 DINSDALE GARDENS RUSTINGTON
PROPOSED RAMPED ACCESS
LOCATION PLAN 1:1250

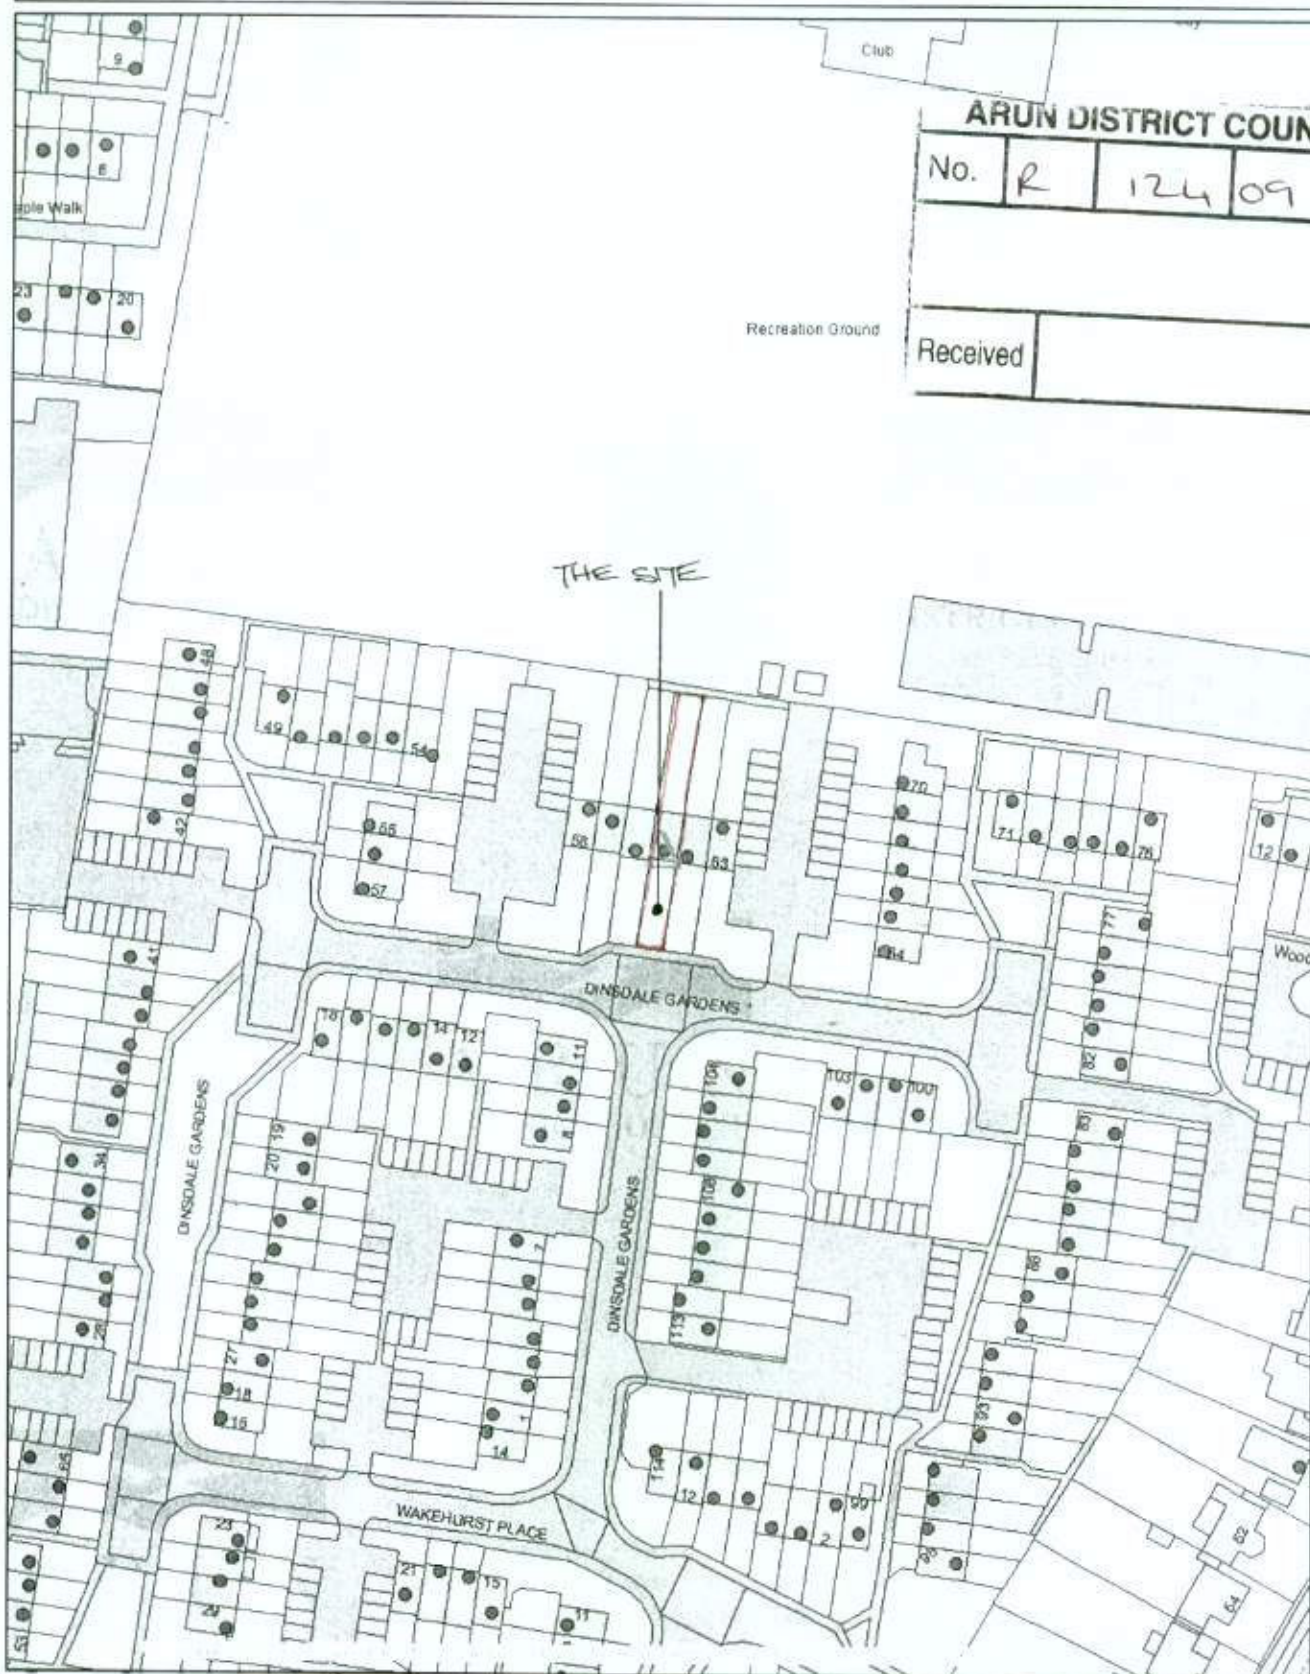

ARUN DISTRICT COUNCIL

No.	R	124	09
Received			

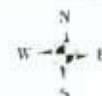

Based on the Ordnance Survey mapping with the permission of the Controller of Her Majesty's Stationery Office © Crown Copyright. Unauthorised reproduction infringes Crown Copyright and may lead to prosecution or civil proceedings.
Arun District Council 100018487

Scale 1/1250
Date 24/6/2009
Centre = 505167 E 102641 N