EXISTING FLOOR PLAN

SCALE 1:50

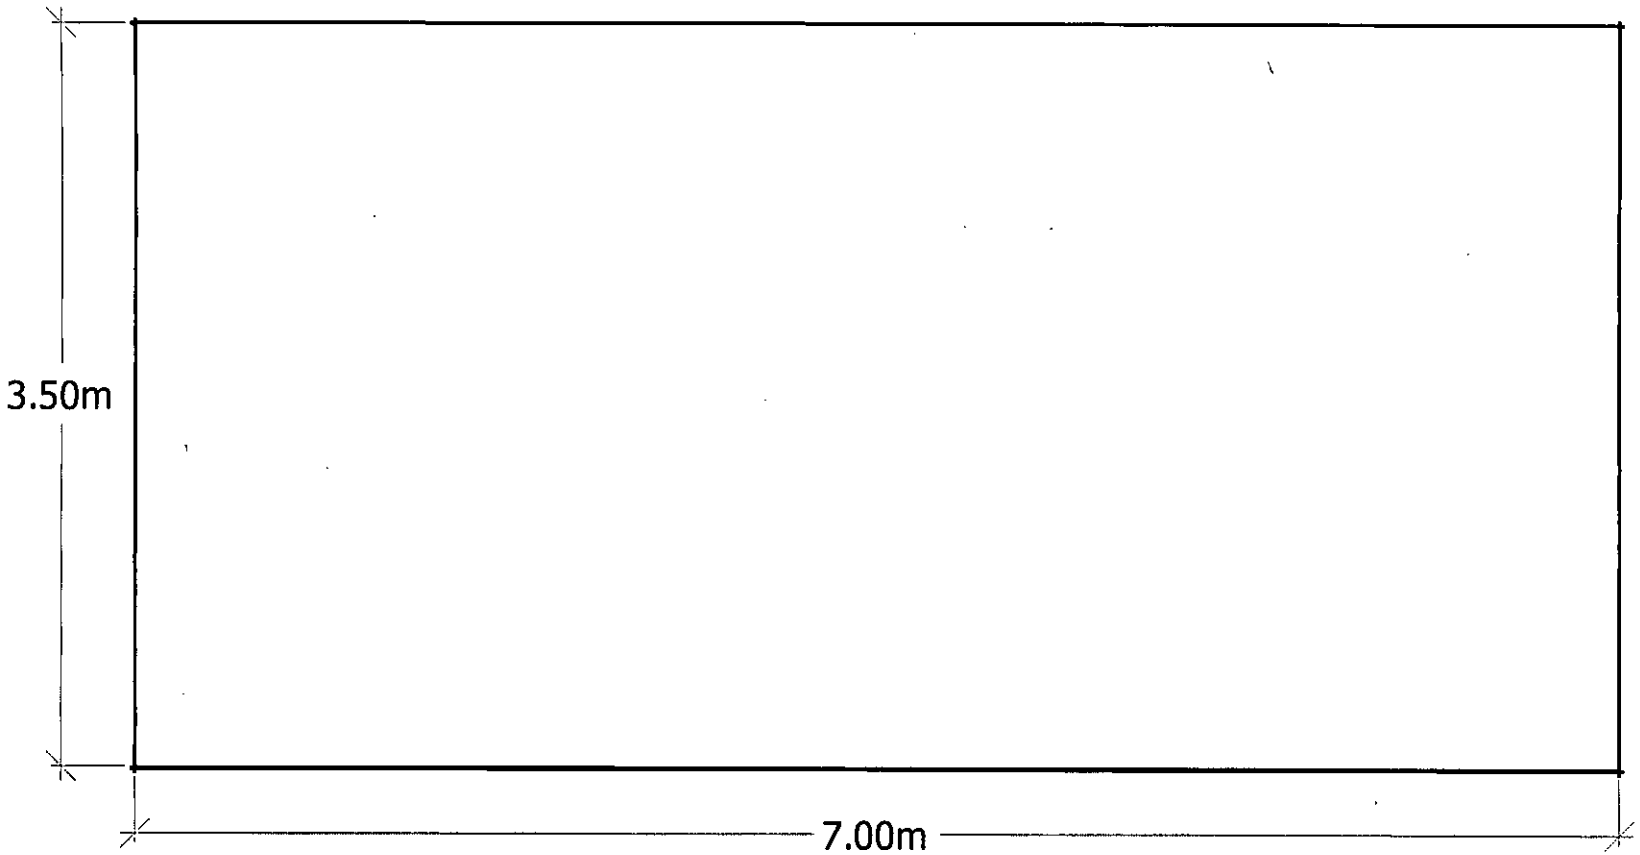

ARUN DISTRICT COUNCIL R/124/16/CLP