EXISTING RIGHT ELEVATION

SCALE 1:50

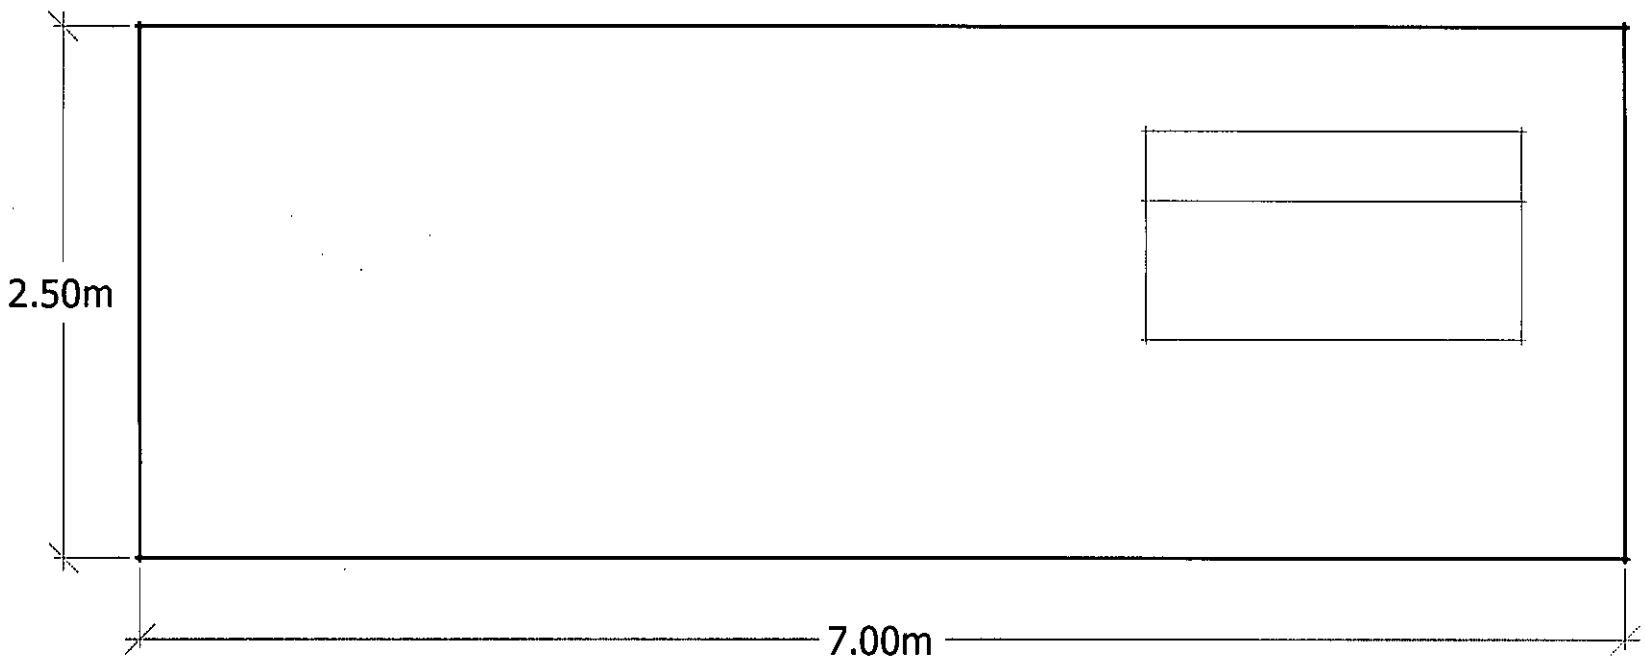

ARUN DISTRICT COUNCIL R/124/16/CLP