
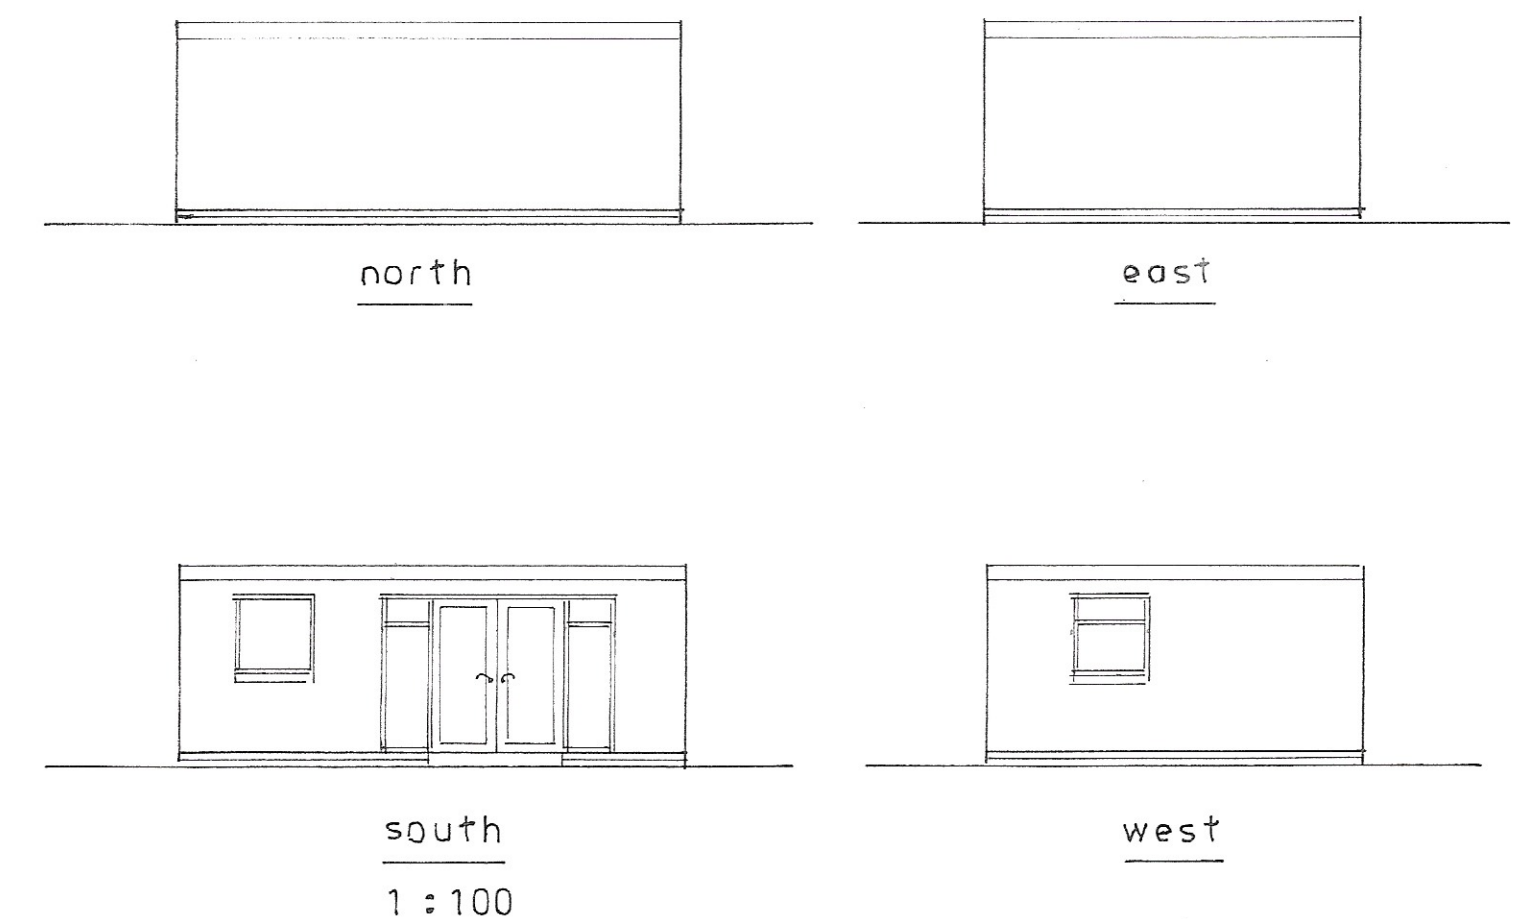


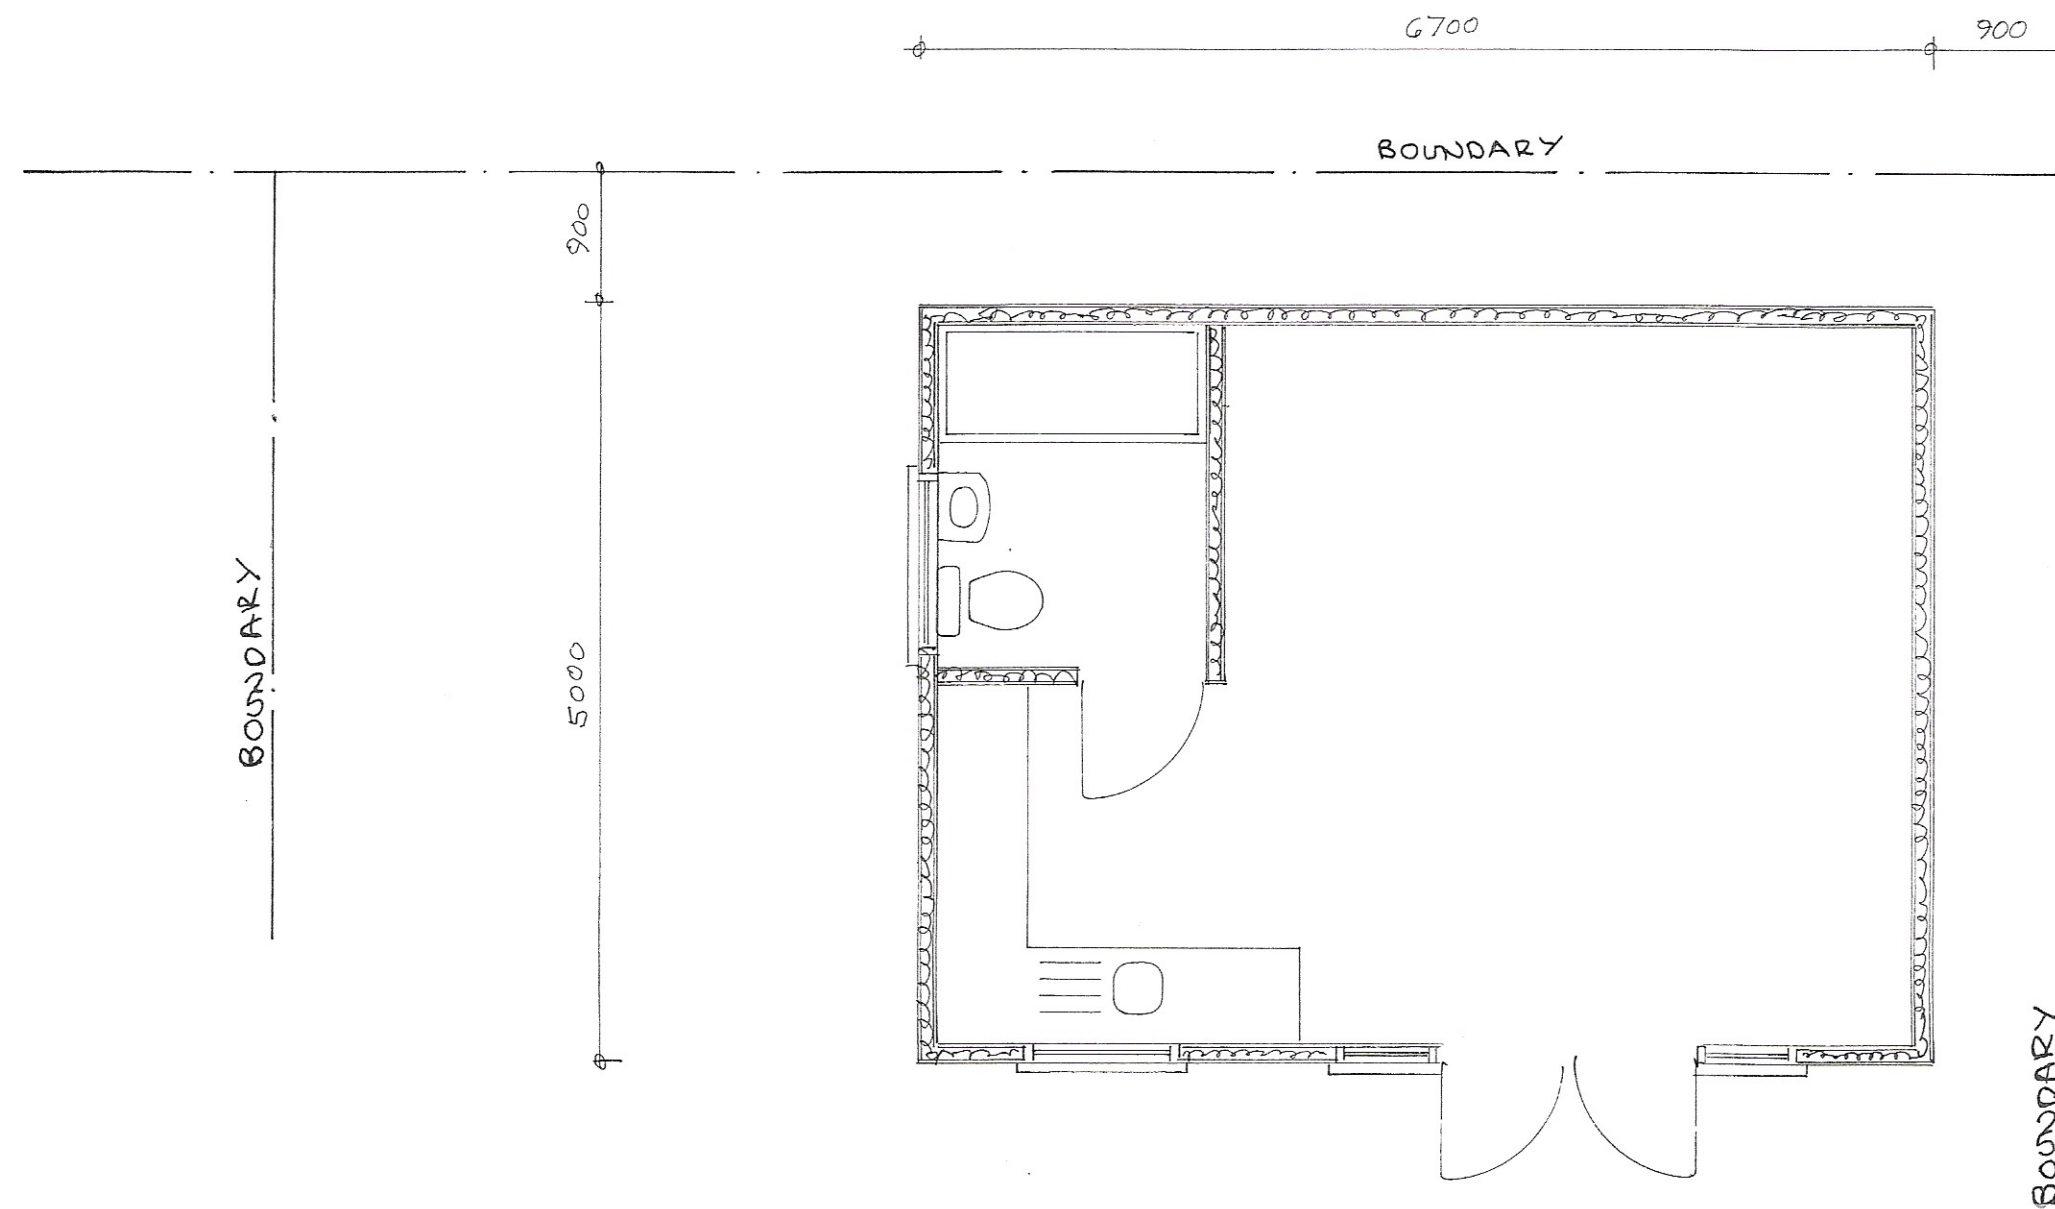

PROPOSED DETACHED OUTBUILDING AT 45, MALLON DENE, RUSTINGTON
FOR MRS. S. DYMCK.

Bryan Butcher
Rainbow Cottage
Nyetimber Lane
Bognor Regis PO21 3JX
01243 266871
07973 233442
bryan.butcher@btinternet.com
www.bryanbutcher.com