





EAST



SOUTH

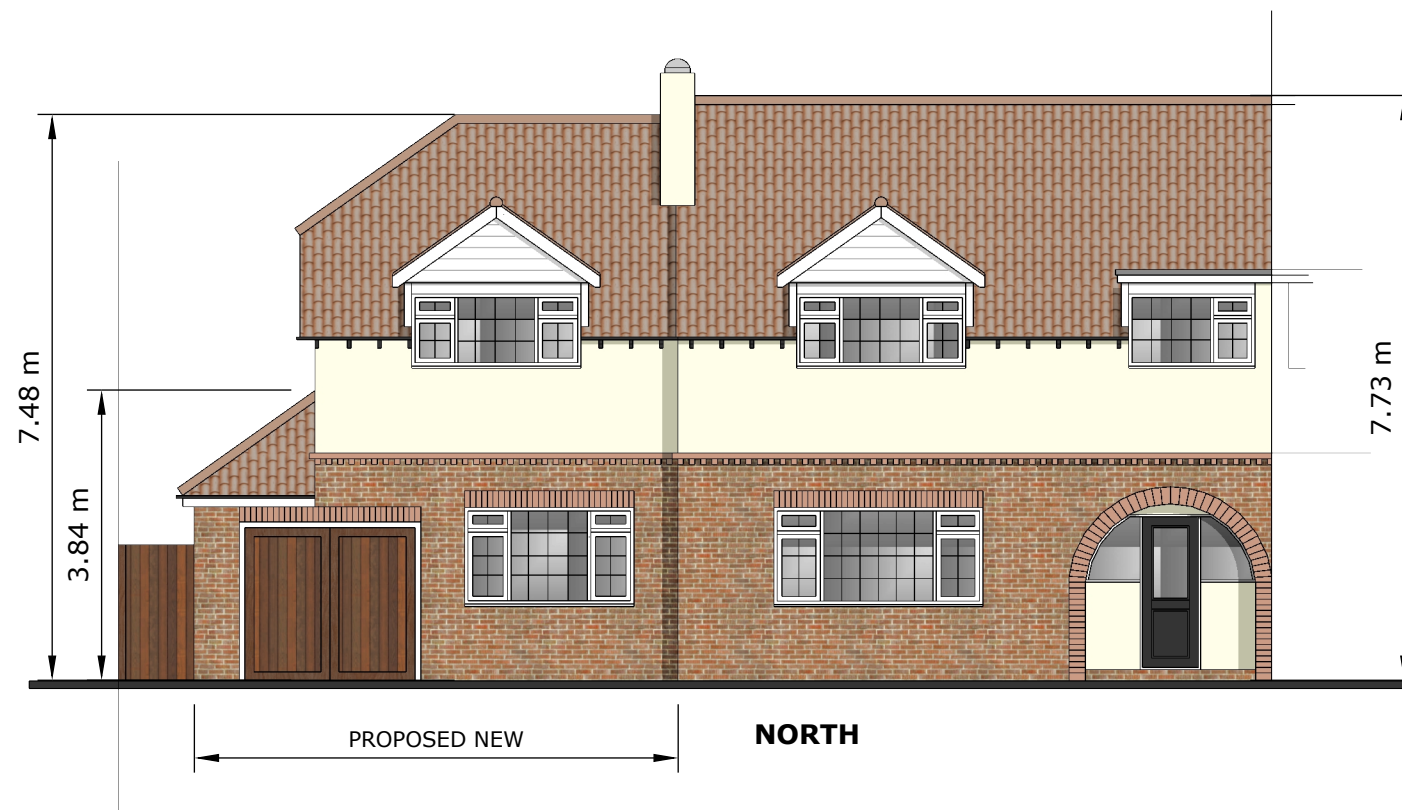

NORTH

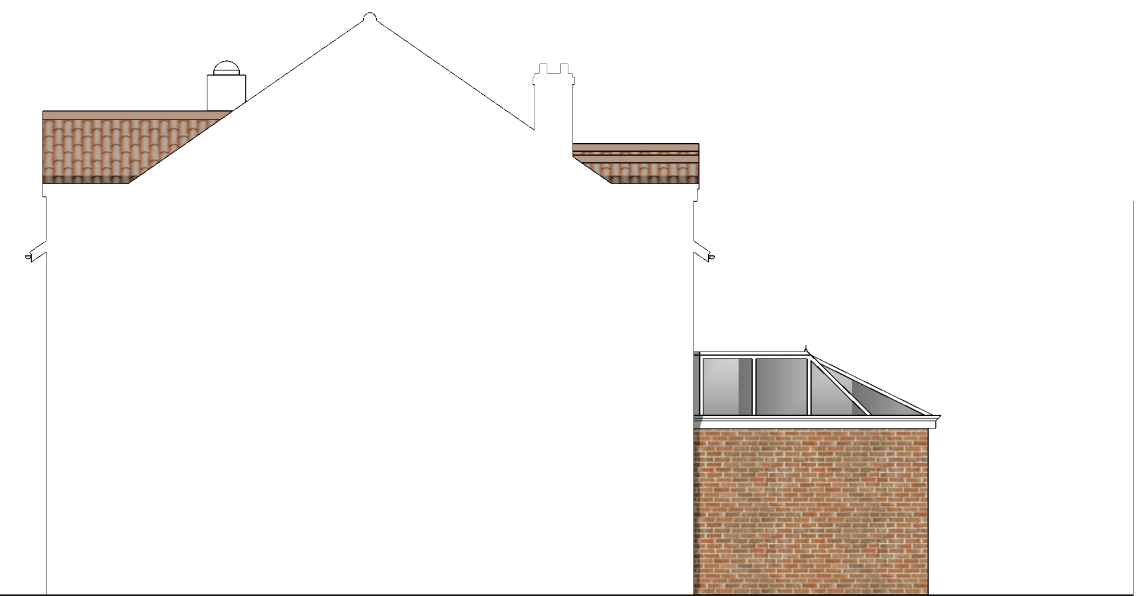

WEST



PROPOSED TWO STOREY SIDE EXTENSION: 5 BROADMARK WAY, RUSTINGTON, BN16 2EY

DRAWING: PROPOSED ELEVATIONS

SCALE: 1:100 @ A3

DATE: 23/05/2018

DRAWING No: DS/STONE/03

