


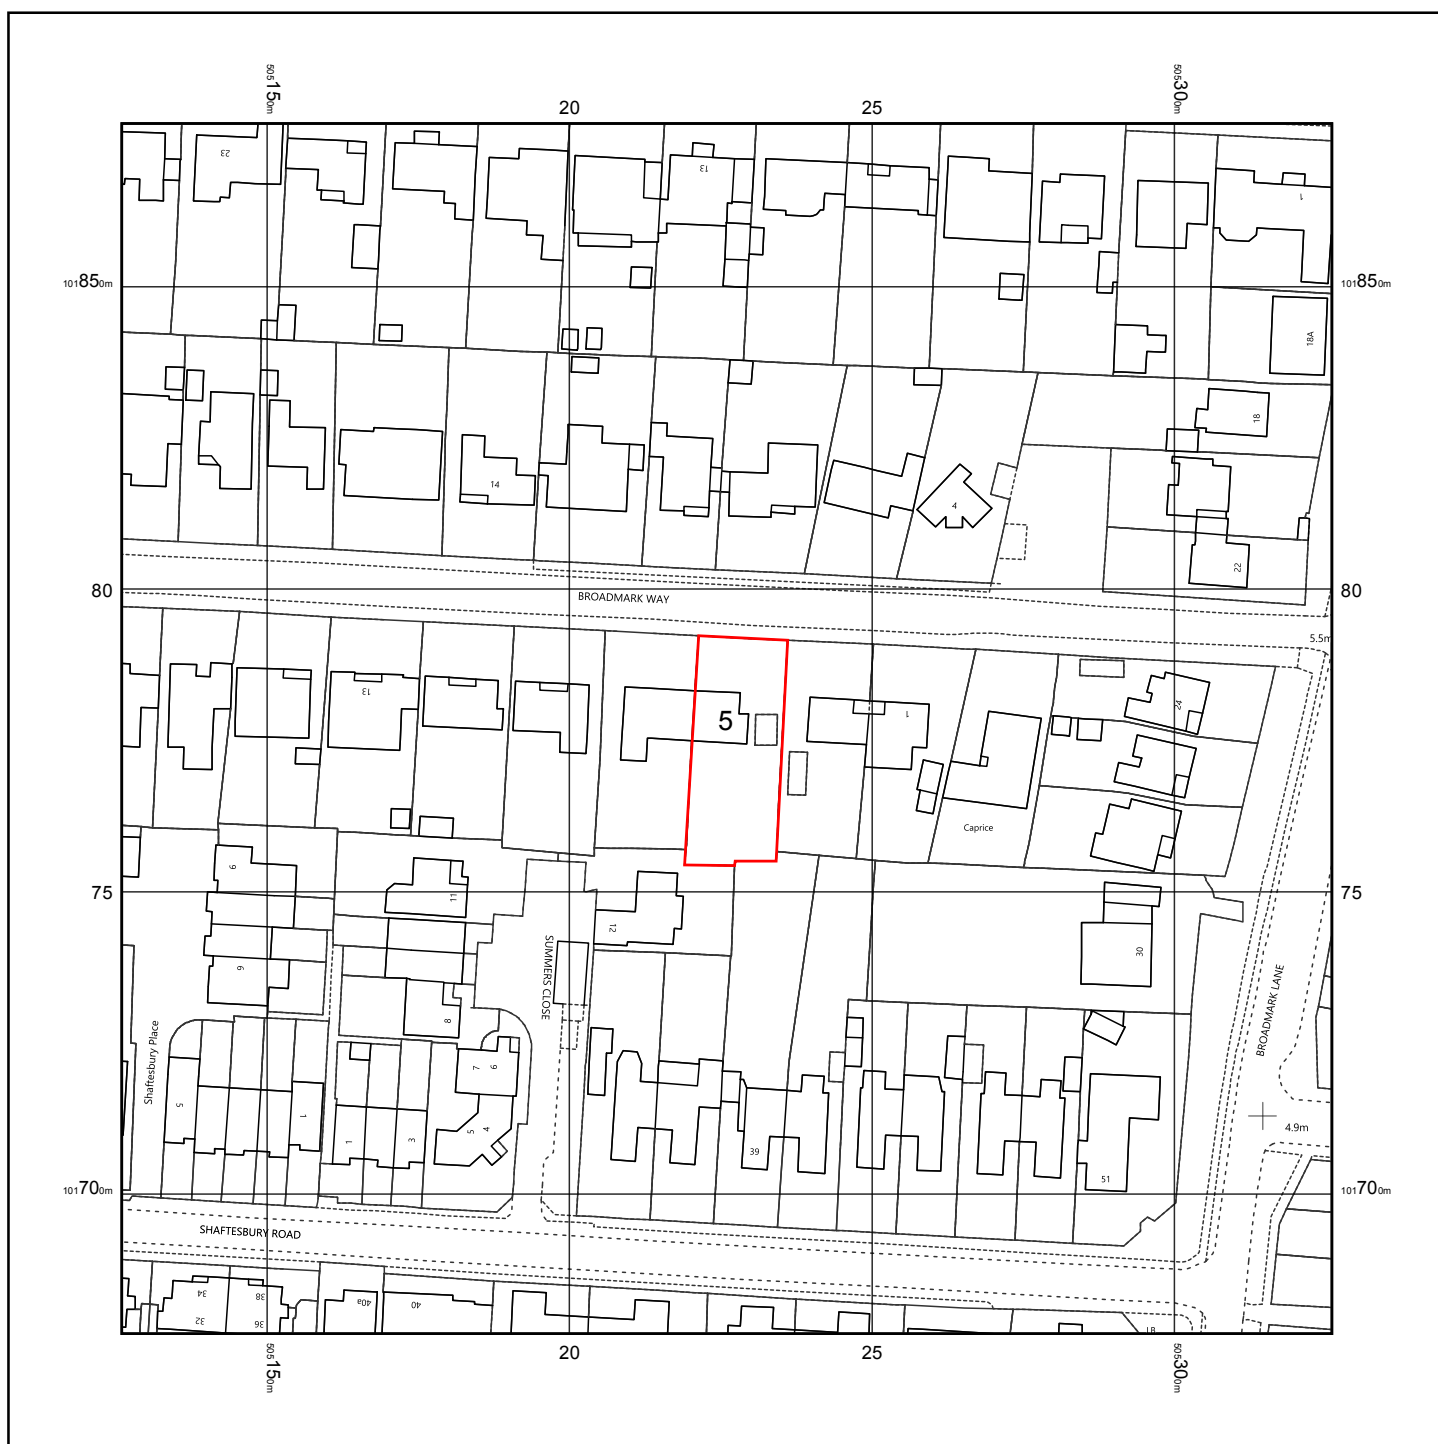

© Crown copyright and database rights 2018 Ordnance Survey 100048957. The representation of road, track or path is no evidence of a boundary or right of way. The representation of features as lines is no evidence of a property boundary.

Supplied by: www.ukmapcentre.com
Serial No: 139259
Centre Coordinates: 505226, 101777
Production Date: 21/05/2018 10:26:55

stone

5 BROADMARK WAY, RUSTINGTON
LOCATION PLAN 1:1250 @ A4
DS/STONE/07 24/05/2018

ARUN DISTRICT COUNCIL R/126/18/HH