


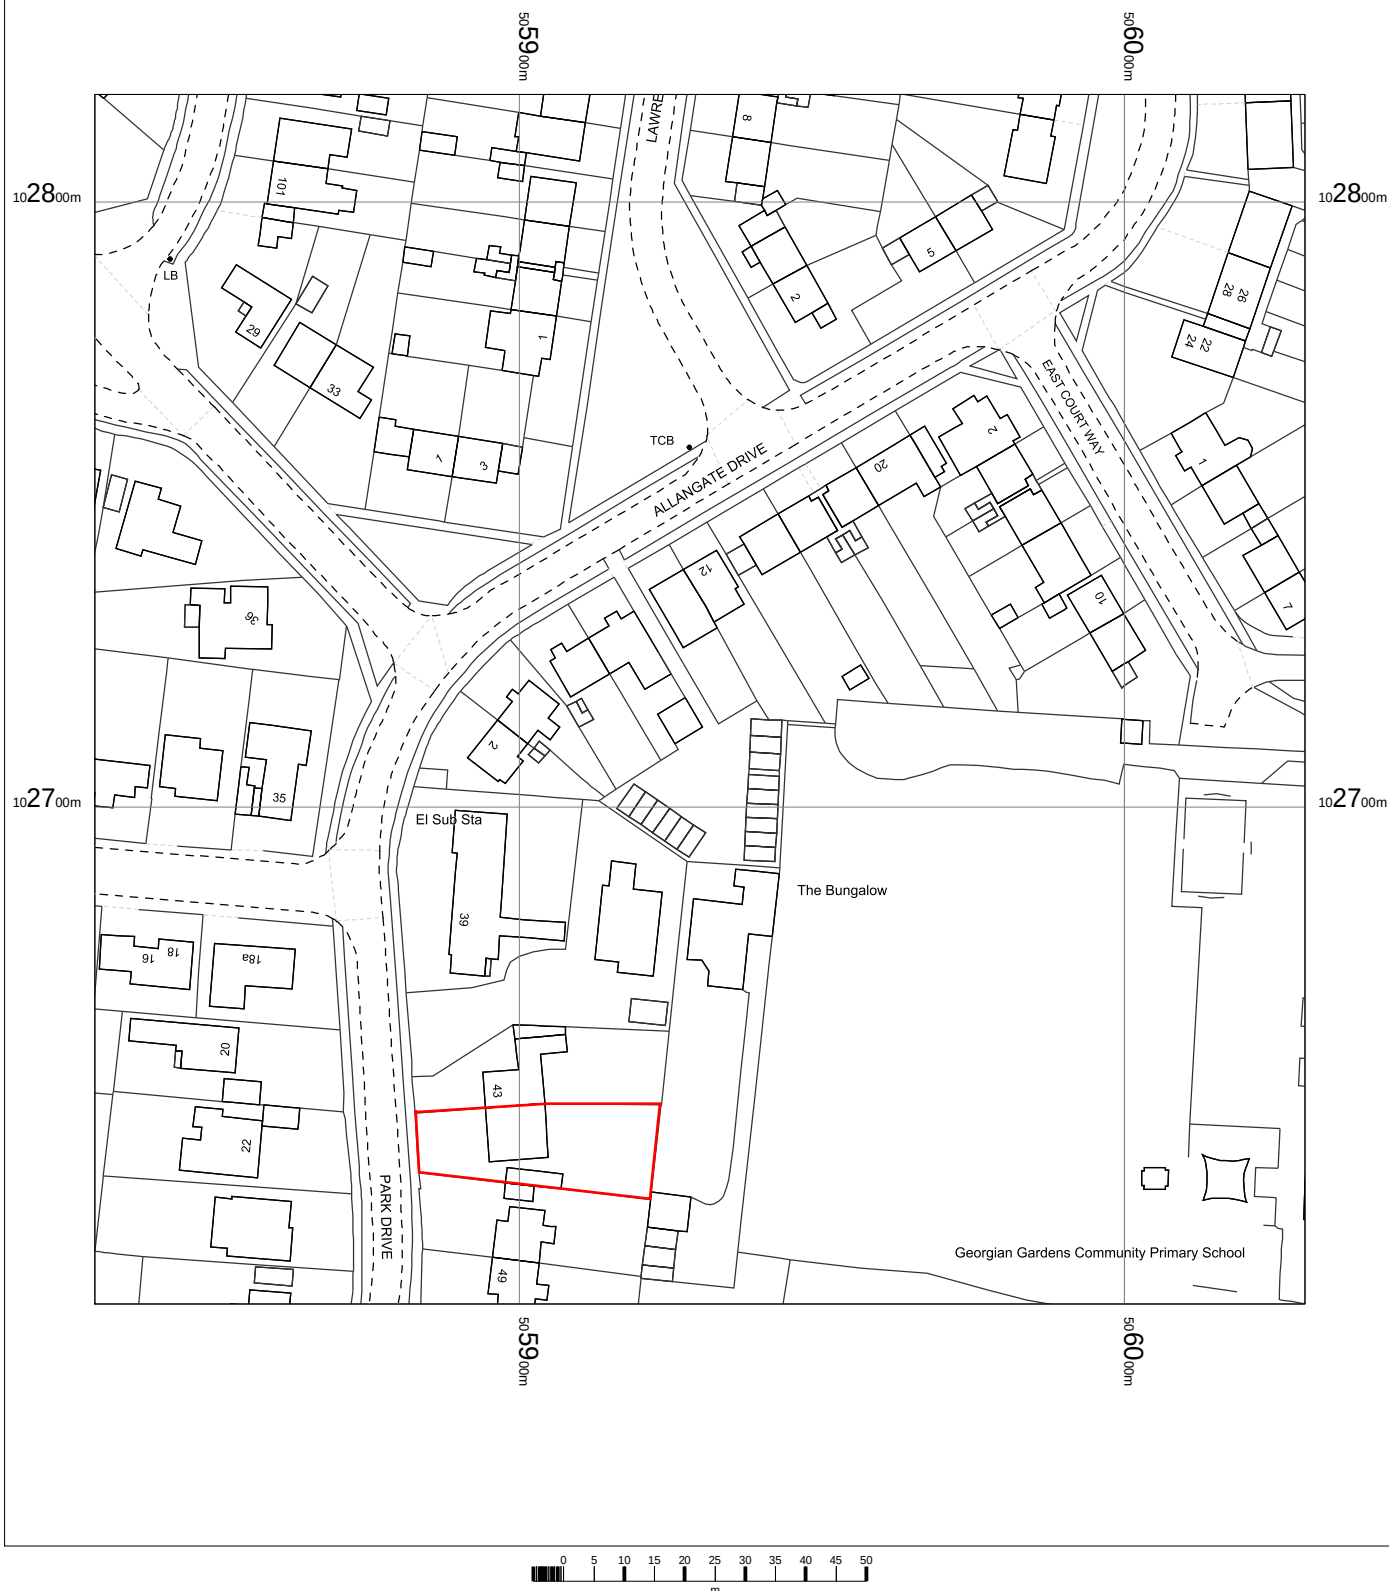


45 Park Drive, Rustington
BN16 3DY
Ref.: 2239

OS MasterMap 1250/2500/10000 scale
Friday, December 1, 2017, ID: CM-00674490
www.centremapslive.co.uk

1:1250 scale print at A4, Centre: 505930 E, 102718 N

©Crown Copyright Ordnance Survey. Licence no. 100019980

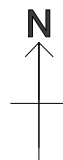

Surveyors and Designers

Building design
Planning
Surveys
Glazed structures



Bryceson Shaw Associates

Tel/Fax 01903 734381
E-mail brycesonshaw@btinternet.com