
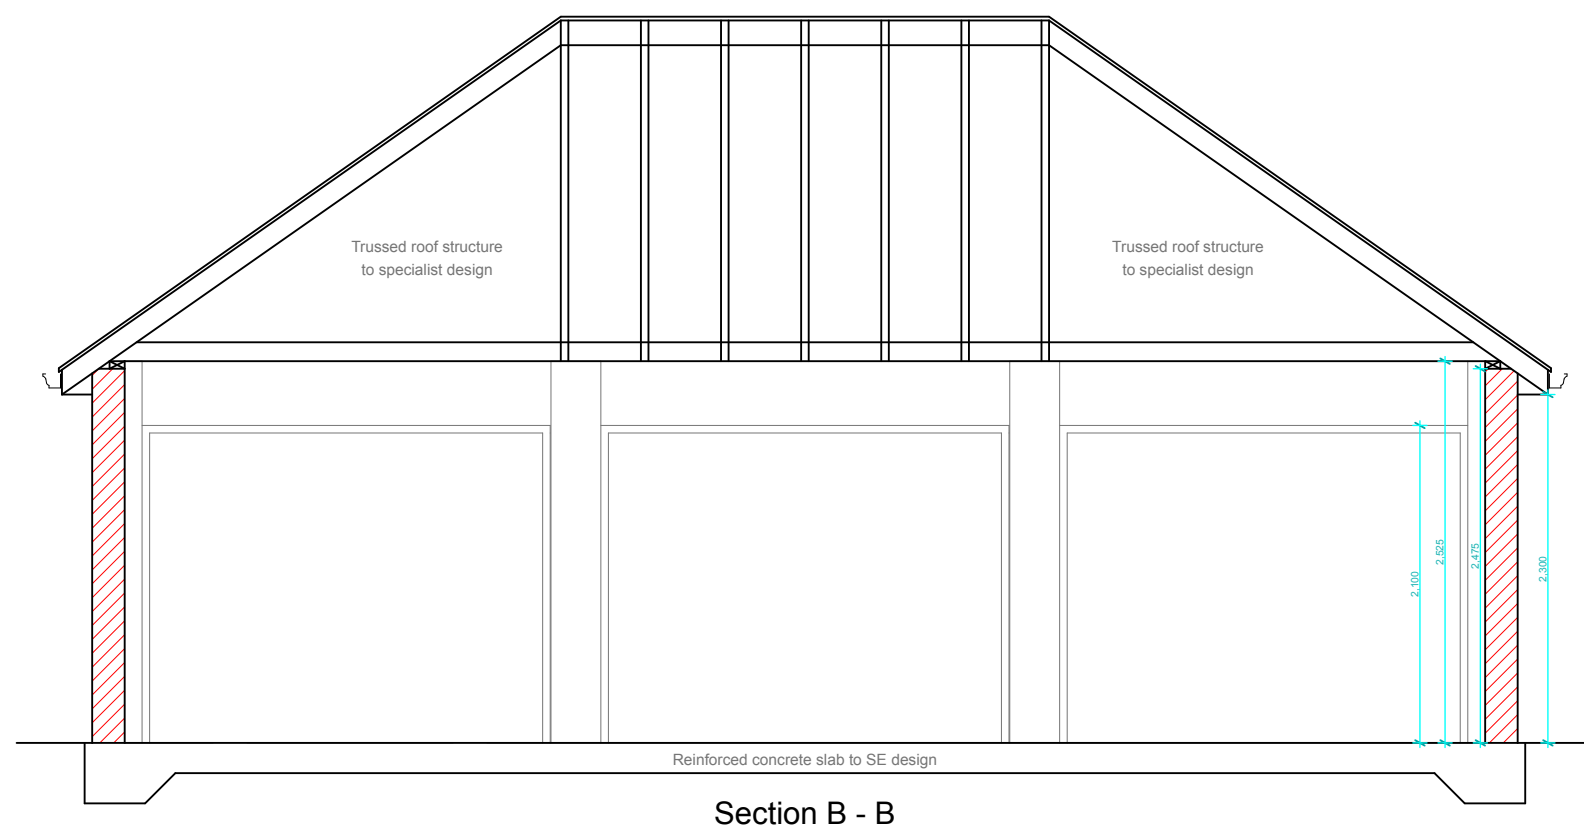
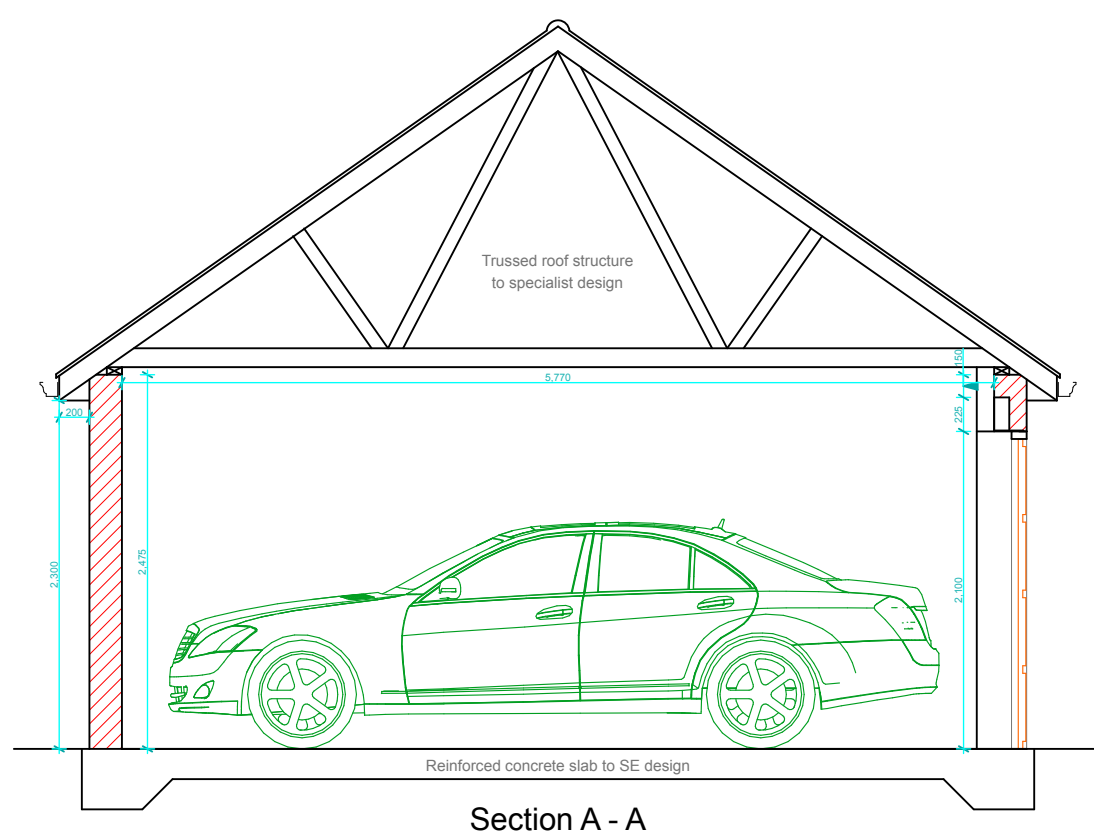
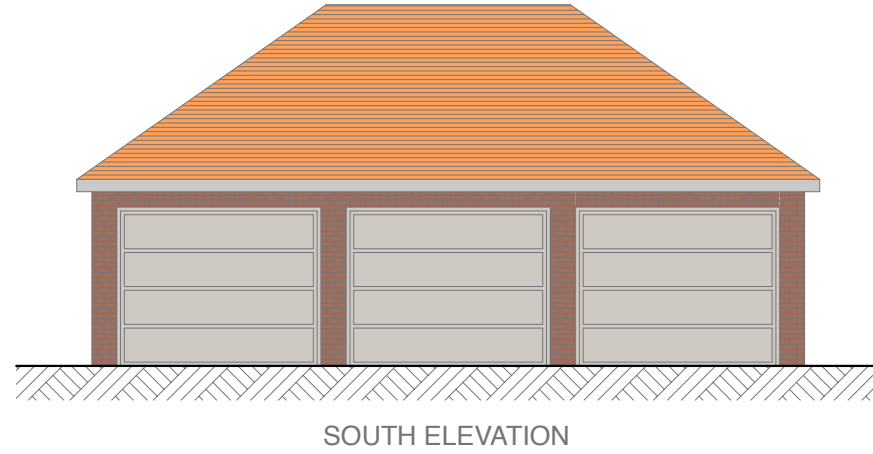
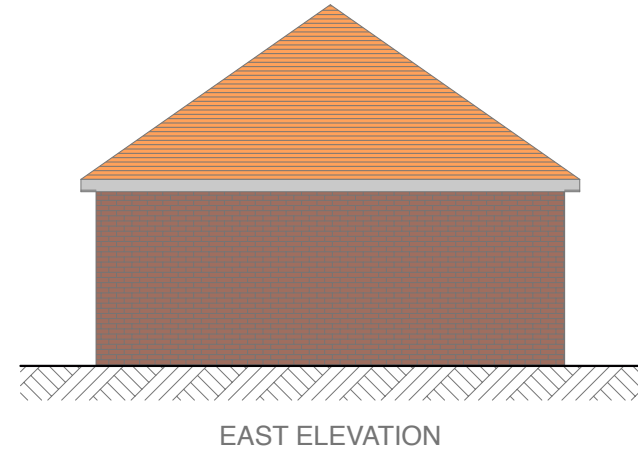
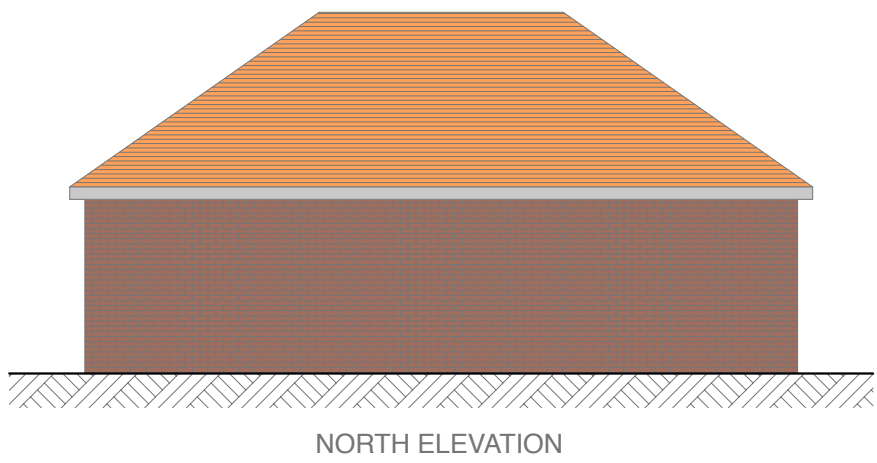
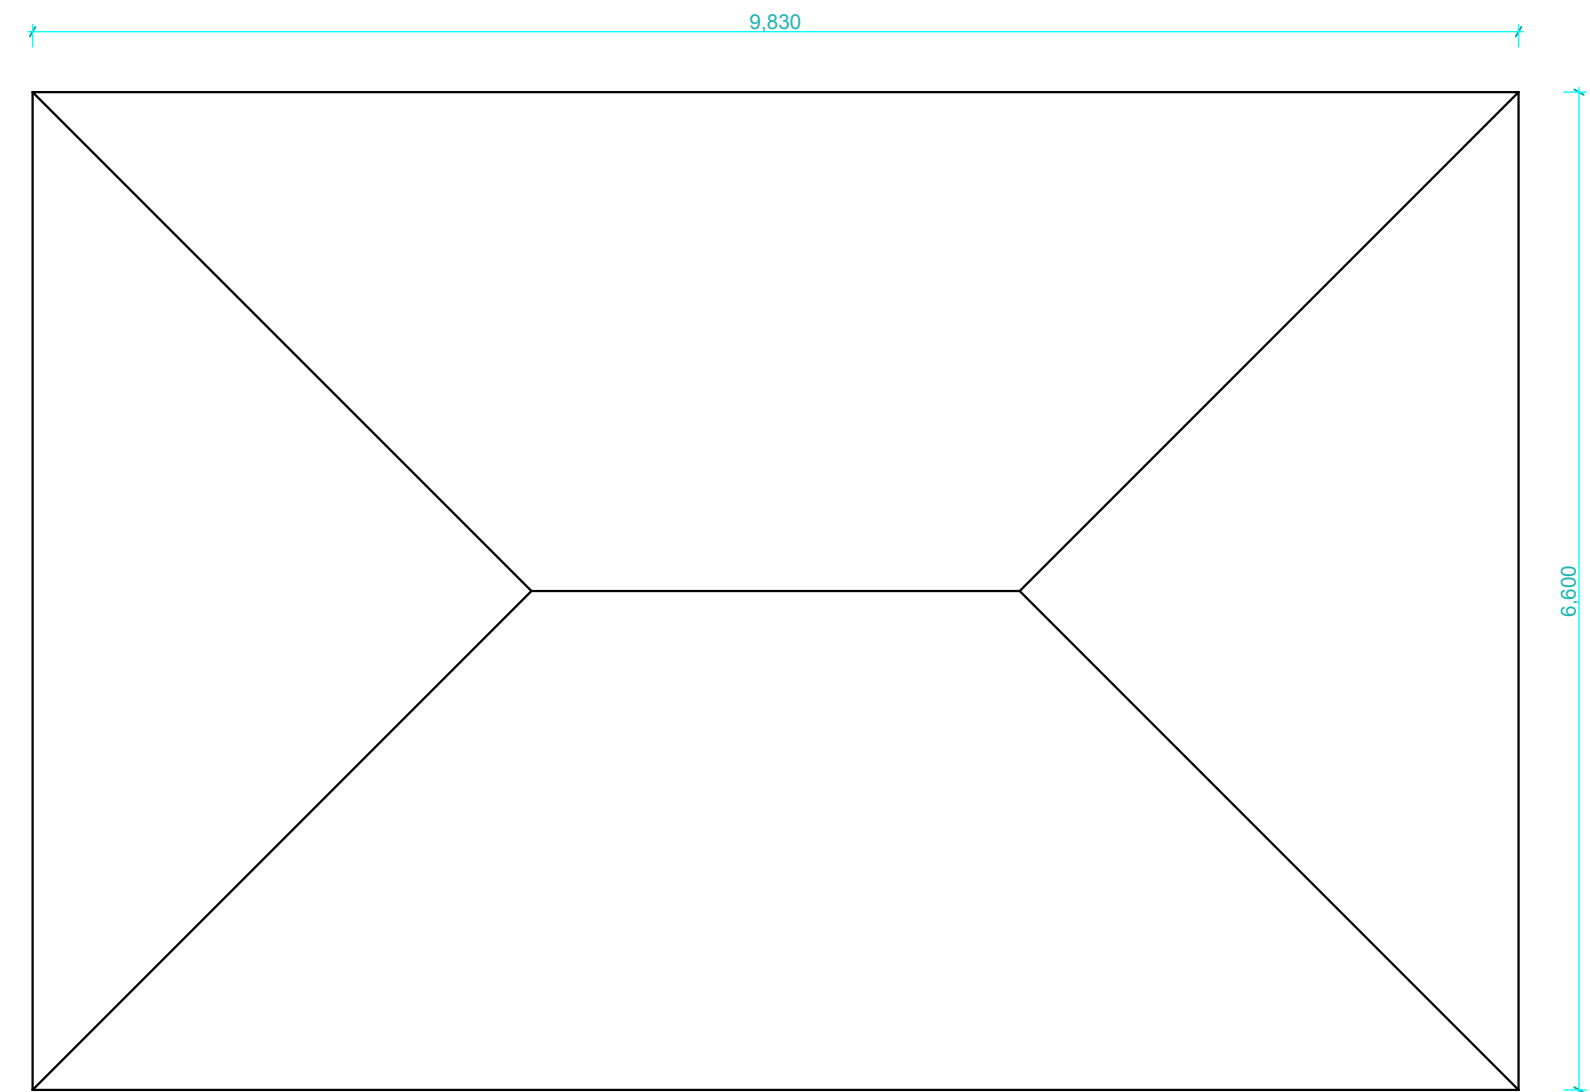


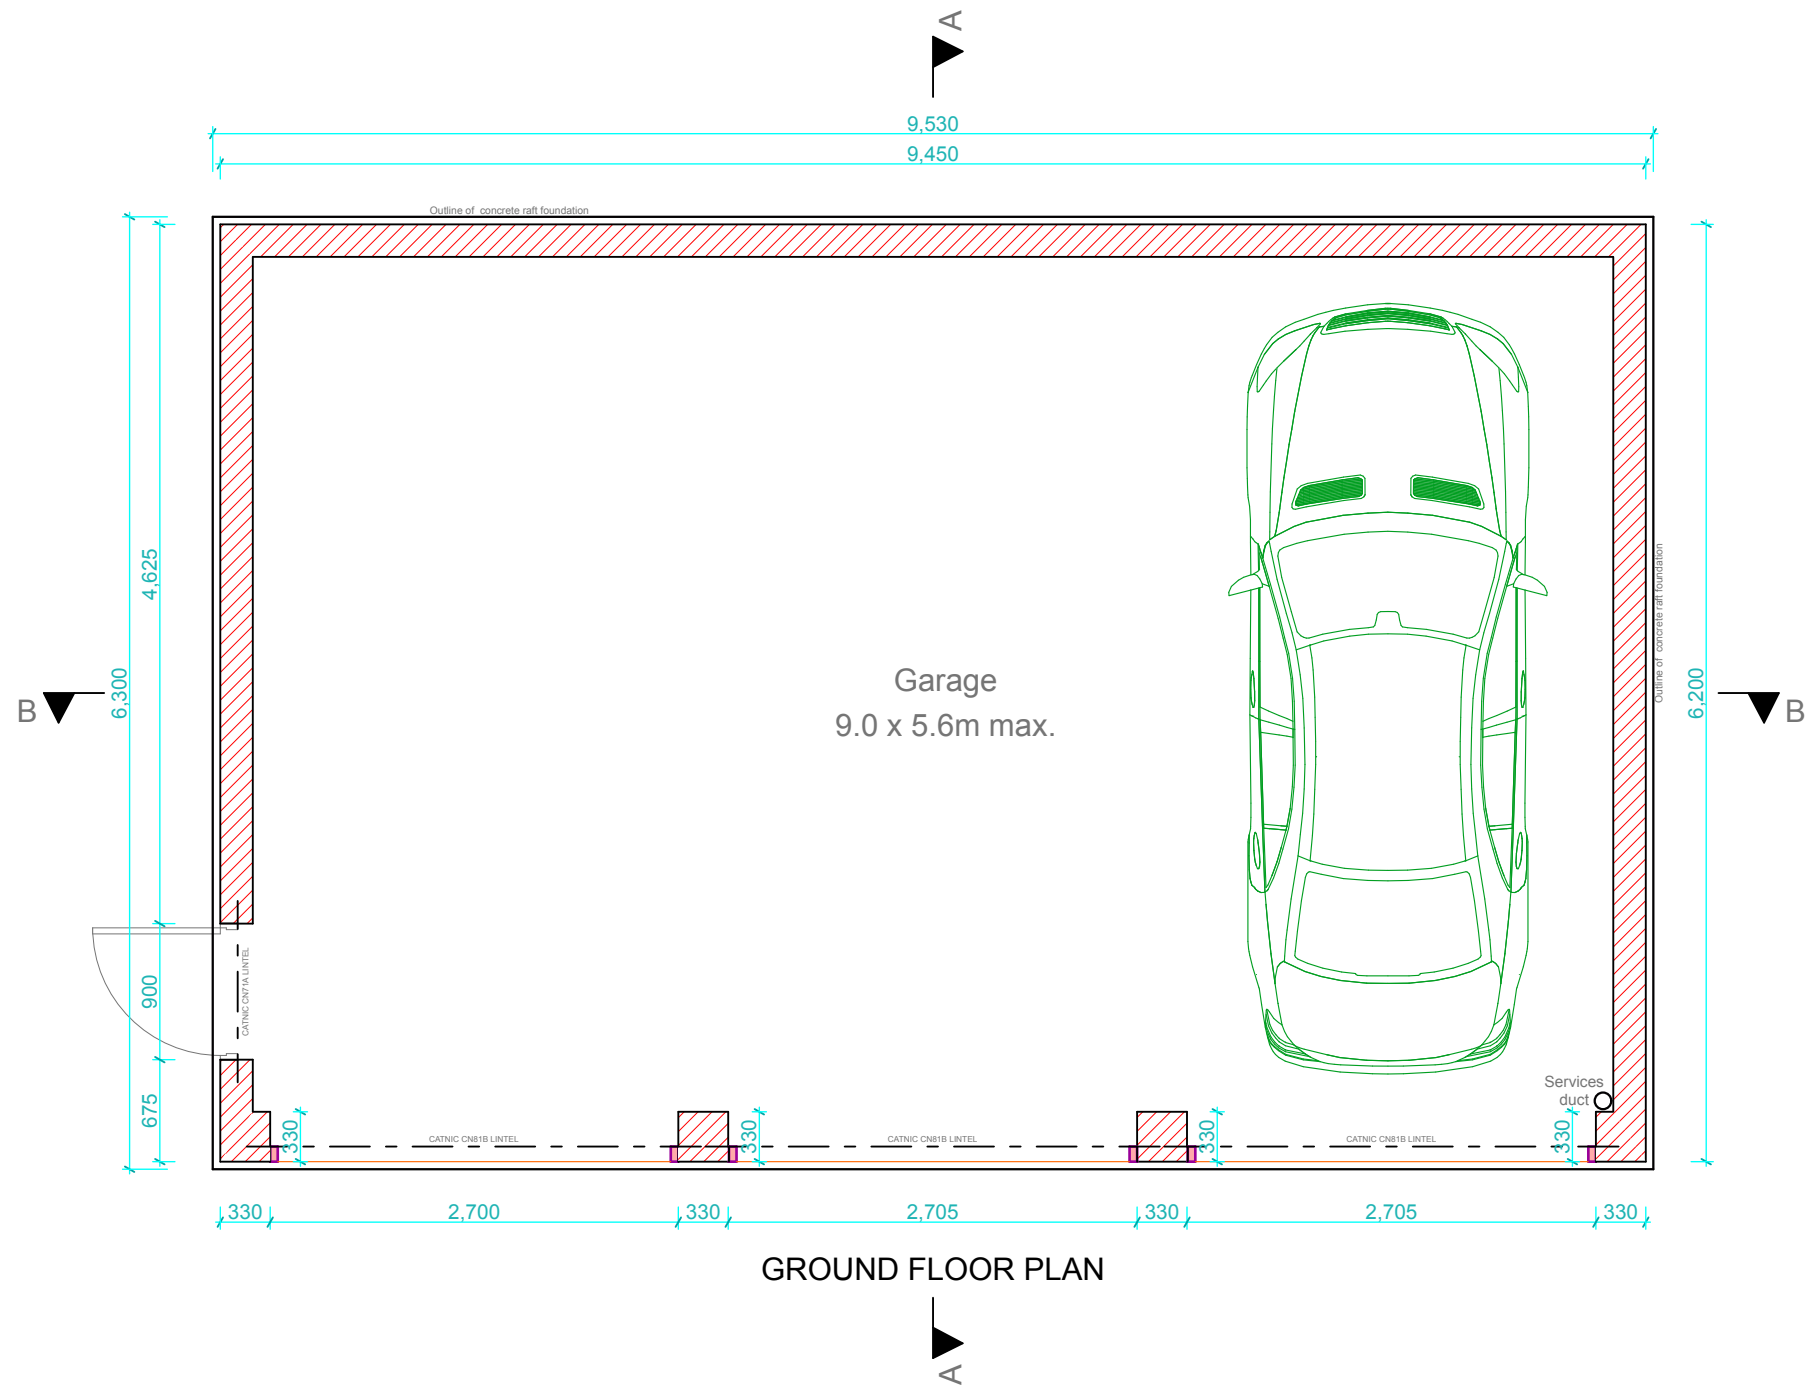

Notes:

Materials

Main walls - facing brick (Ibstock Heritage Red Blend) in stretcher bond to match main house

Pitched roofs - 35° pitch - Marley Eternit machine made Ashurst clay tiles to match main house

Pedestrian door - timber

Garage doors - Powder coated aluminium roller shutter doors

Eaves - painted timber

Rainwater goods - Powder coated aluminium to match main house

Revisions:

A July 19 Revised stair and door position

B Jan 20 Revised design in line with Planning Officer comments, omission of first floor, dormers and reduction of roof pitch and mass.

This drawing is the property of Fuller Associates and is not to be copied, reproduced, retained or disclosed to any unauthorised person either wholly or in part without prior consent. Do not scale from this drawing except for Planning purposes. Use all figured dimensions only. All figured dimensions to be checked on site prior to construction. All discrepancies, errors and omissions to be reported to Fuller Associates prior to construction. Layout and dimensions of existing building to be checked on site.

Chartered Surveyors • Architectural Design

FULLER ASSOCIATES

10 - 11 The Parade, Willowhayne Crescent
East Preston, West Sussex
BN16 1NS

tel: 01903 774754
email: info@fuller-associates.co.uk
www.fullerassociates.co.uk

Job Title

Springfield House

Client

Castle Property Developments

Drawing Name

Garage - Plan & Elevations

Drawing Status

Planning

Drawn by

DF

Date

Sept 19

Checked by

Date

Drawing Scale

1:50 & 1:100 at A1

Drawing No

181303/ 09

Status

Revision

B