



1:100 SCALE BAR

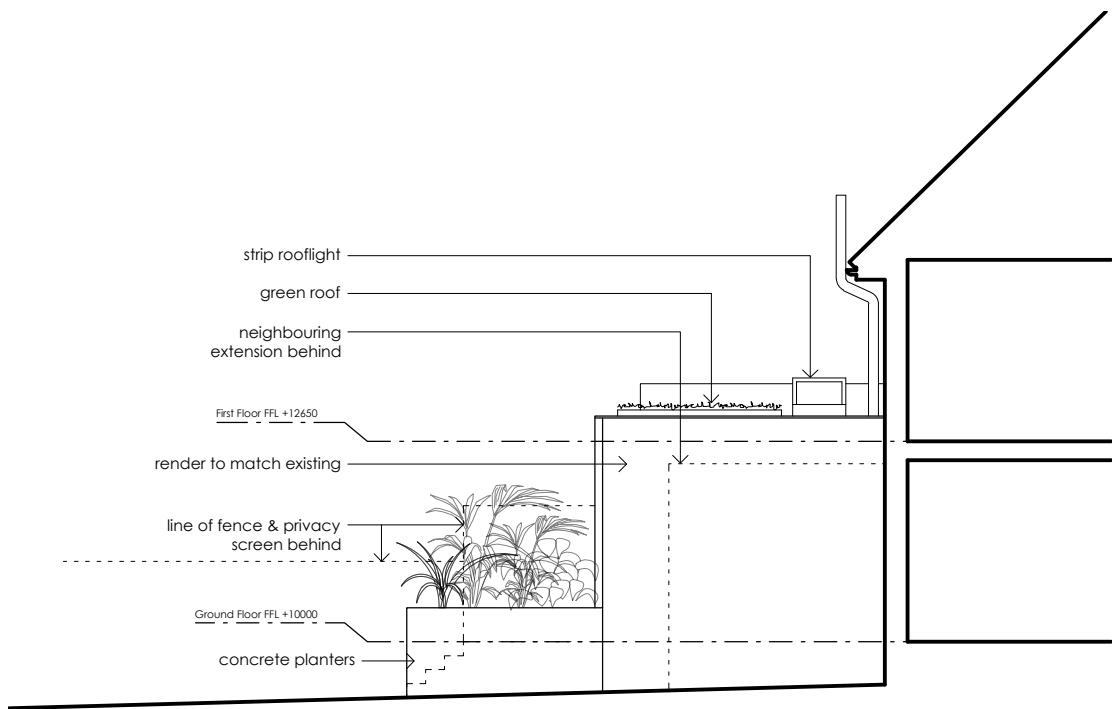


01 Side (North West) Elevation
Scale: 1:100



03 Front (South West) Elevation
Scale: 1:100

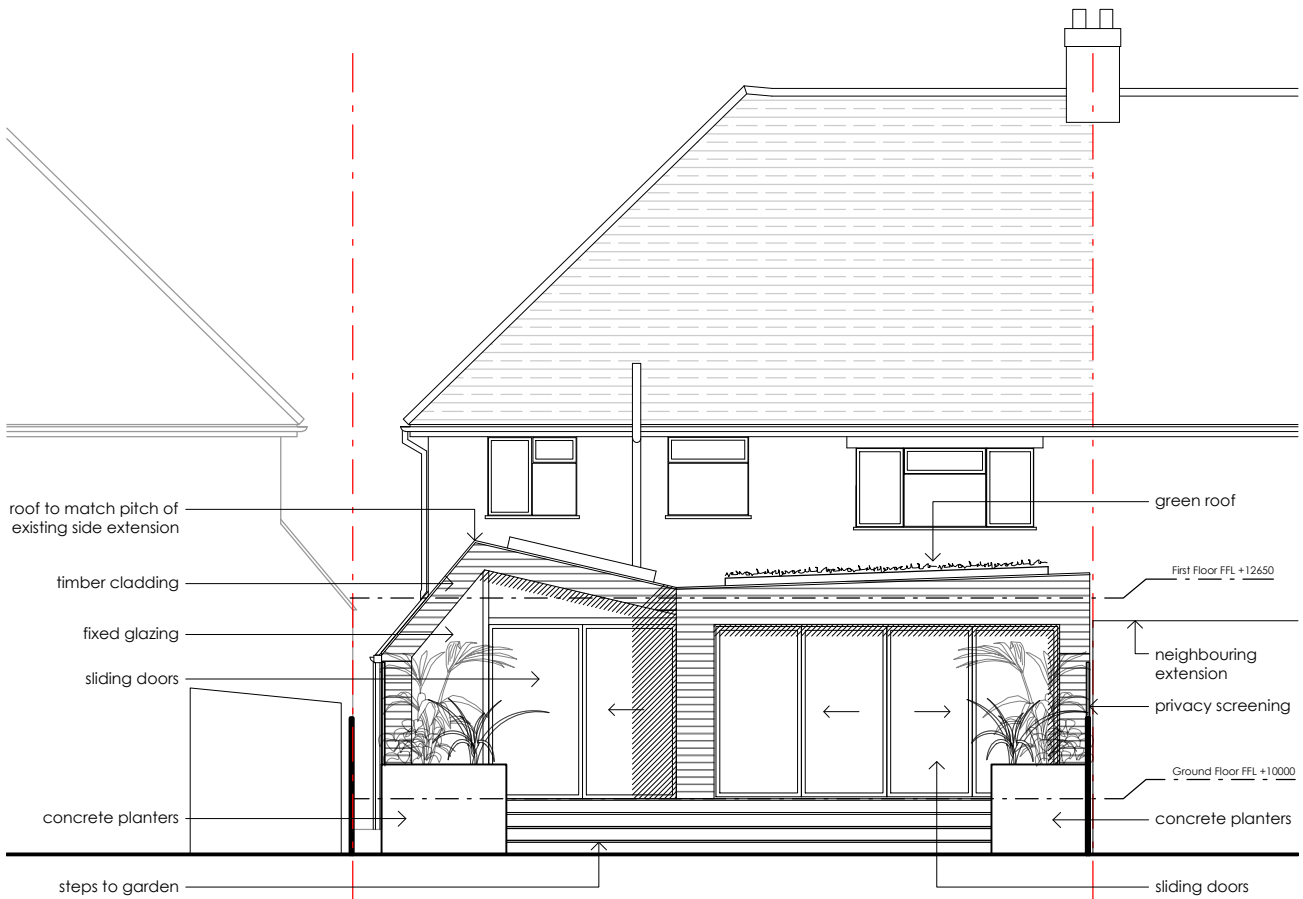

02 Rear (North East) Elevation
Scale: 1:100

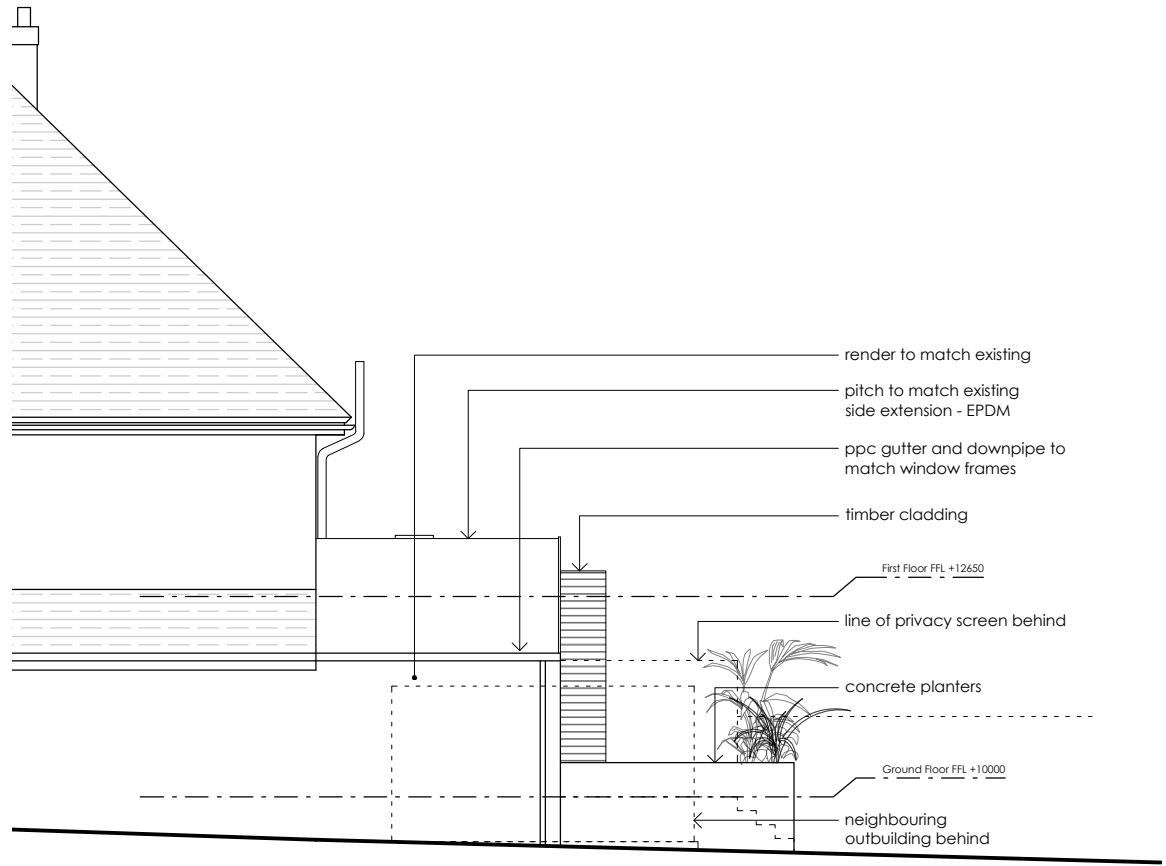

04 Side (South West) Elevation
Scale: 1:100

Notes

This drawing remains the copyright of jnf architecture limited. Copying and/or distribution of this drawing in part or in whole is not permitted without prior approval.

Site Boundary

Rev	Date & Notes	Issued
P2	27.05.2021 Planning Issue	NF
P1	19.05.2021 Issue for review and comment	NF

jnf architecture limited
studio@jnfarchitecture.co.uk
www.jnfarchitecture.co.uk
01273 937537



project

12 Albert Road,
Rustington,
Littlehampton
BN16 3JS

drawing name

Existing
Elevations

dwg no. rev

2035-JNF-XX-ZZ-DR-A-243-P2

scale	size	drwn	chkd
1:100	A3	NF	NF

status suitability

Planning S2