




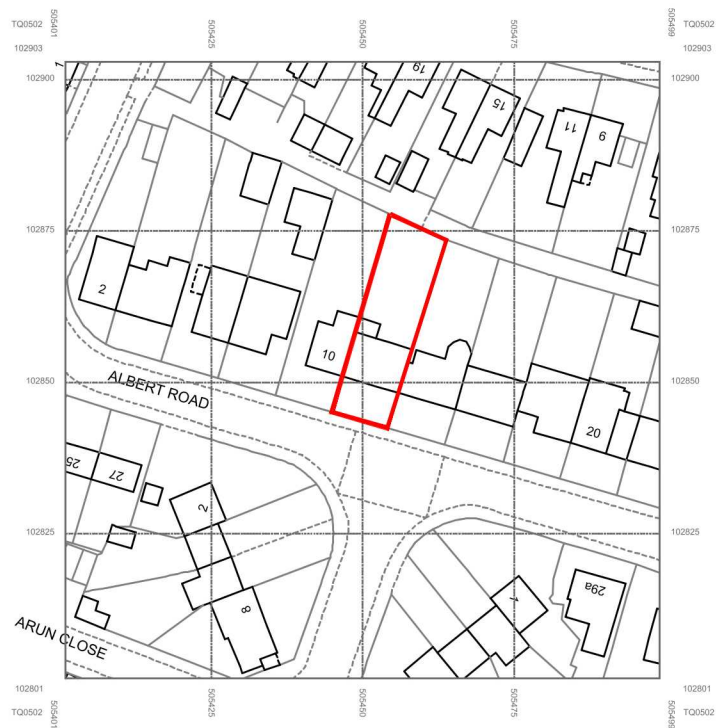

01 Site Location Plan
Scale: 1:1250

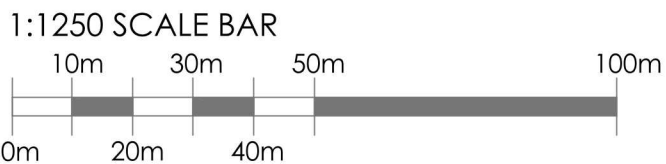

02 Block Plan
Scale: 1:500

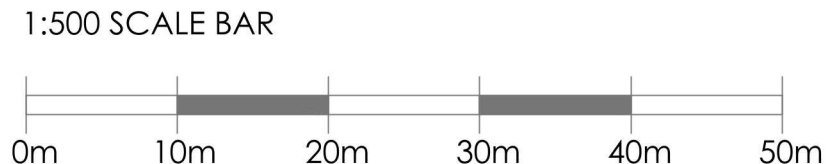

Notes

This drawing remains the copyright of **jnf architecture limited**. Copying and/or distribution of this drawing in part or in whole is not permitted without prior approval.

-  Proposed Garage Conversion
-  Proposed Single Storey Extension
-  Proposed Raised Deck

P1 02.06.2021 Planning Issue, addition of dimensions to block plan NF

P1 27.05.2021 Planning Issue NF

Rev Date & Notes Issued

jnf architecture limited
studio@jnfarchitecture.co.uk
www.jnfarchitecture.co.uk
01273 937537

project

12 Albert Road,
Rustington, Littlehampton
BN16 3JS

drawing name

Site Location & Block Plan

dwg no. rev

2035-JNF-XX-ZZ-DR-A-100-P2

scale	size	drwn	chkd
Multi	A4	NF	NF

status	suitability
Planning	S2

Planning S2