


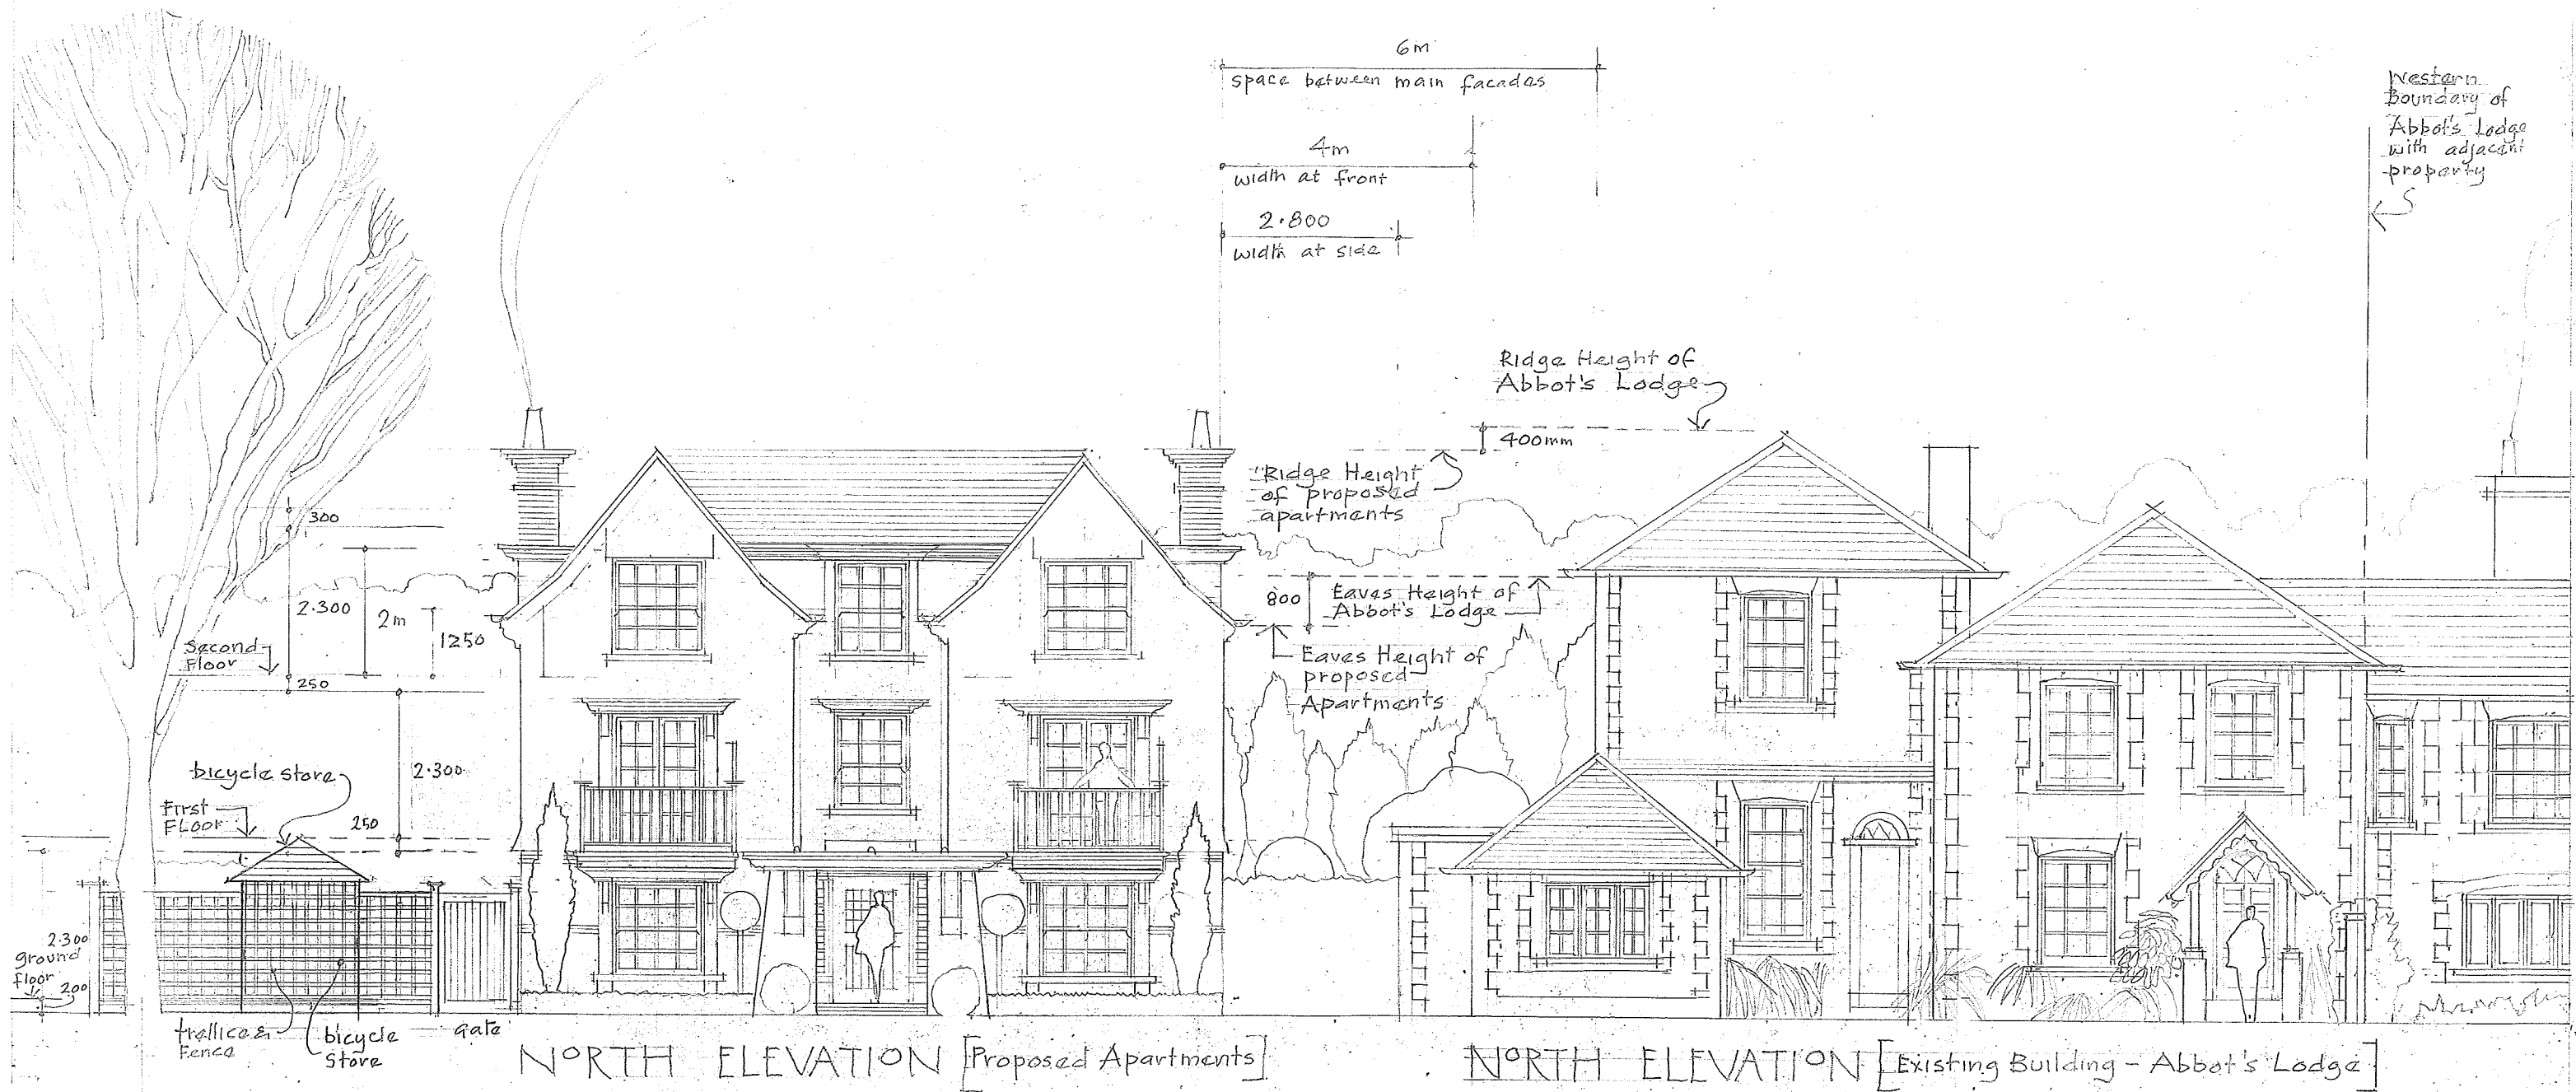

NORTH ELEVATION [Proposed Apartments]

NORTH ELEVATION [Existing Building - Abbot's Lodge]

ABBOT'S LODGE · HIGH STREET
RUSTINGTON
A PROPOSAL FOR A DEVELOPMENT OF
SIX-ONE-BEDROOMED APARTMENTS
ON THE SITE TO THE EAST OF THE LISTED
DRAWING N°③ BUILDING

NEIL
HOLLAND
ARCHITECT
20/03
2017