



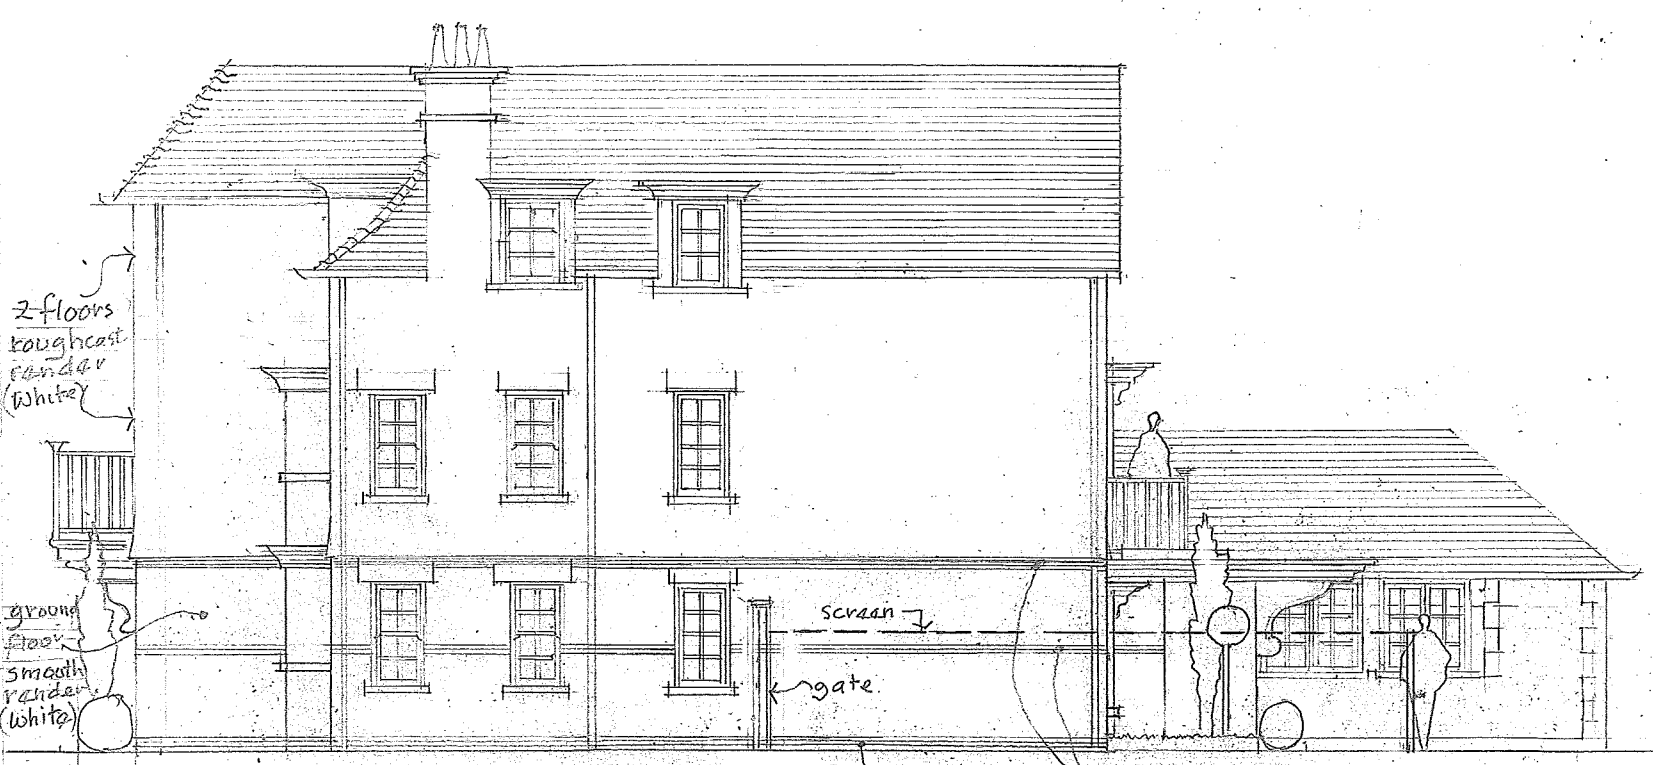


EAST ELEVATION [Proposed Apartments]

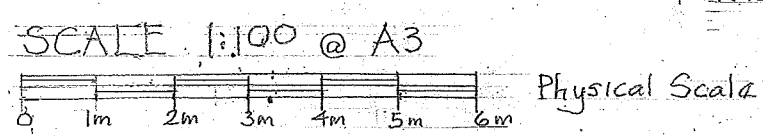

5m
whizzing bin enclosure

4m
bicycle enclosure

car parking

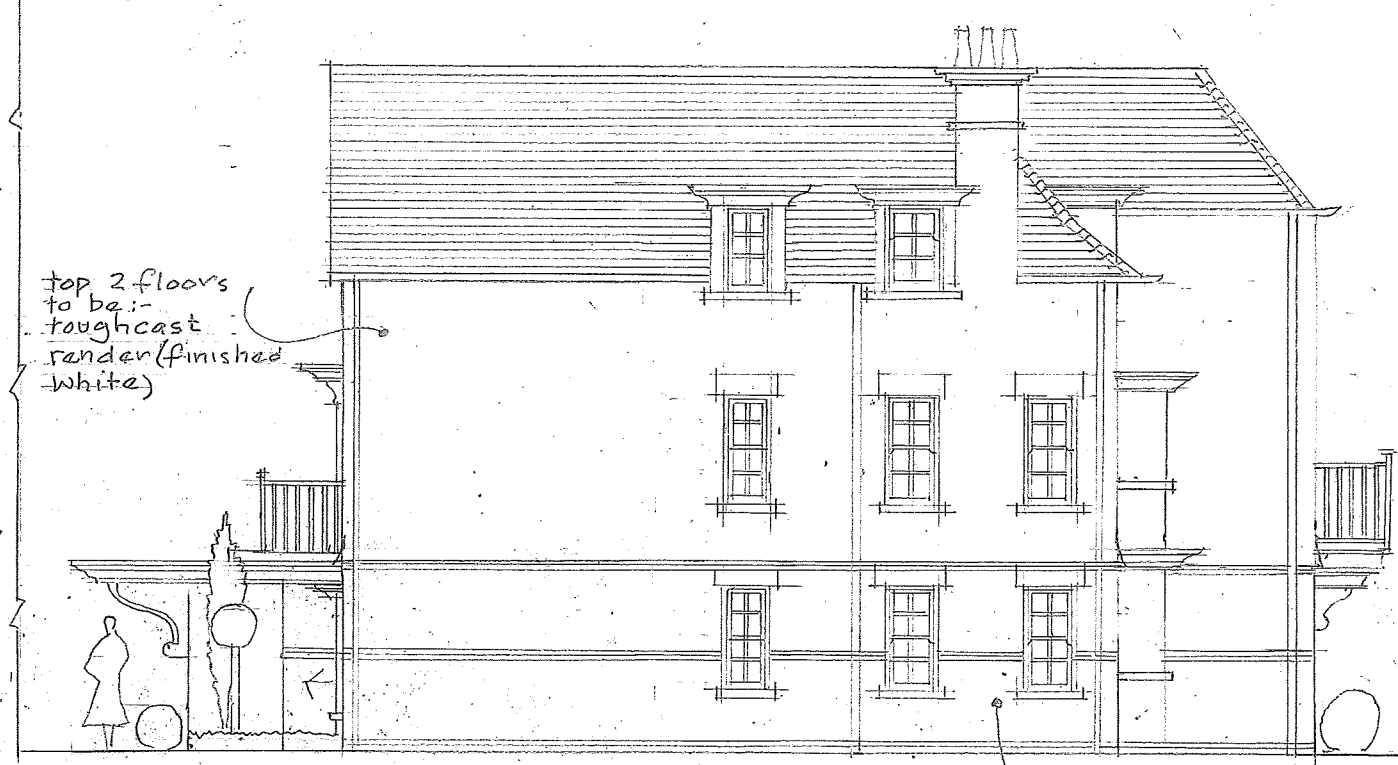

WEST ELEVATION [Proposed Apartments]
[Facing the listed building]

ground floor walls smooth render finished white with horizontal tile creases

ABBOT'S LODGE · HIGH STREET
RUSTINGTON
A PROPOSAL FOR A DEVELOPMENT OF
SIX-ONE-BEDROOMED APARTMENTS
ON THE SITE TO THE EAST OF THE LISTED
DRAWING N°5 BUILDING

NEIL
HOLLAND
ARCHITECT

25	03
2017	