





GROUND FLOOR PLAN 1:50 @ A3




WAYNE GANDER MCIAT
Chartered Architectural Technologist
98 Durrington Lane
WORTHING
West Sussex
BN13 2RQ
M - 07808 887896
E - waynegander08@gmail.com

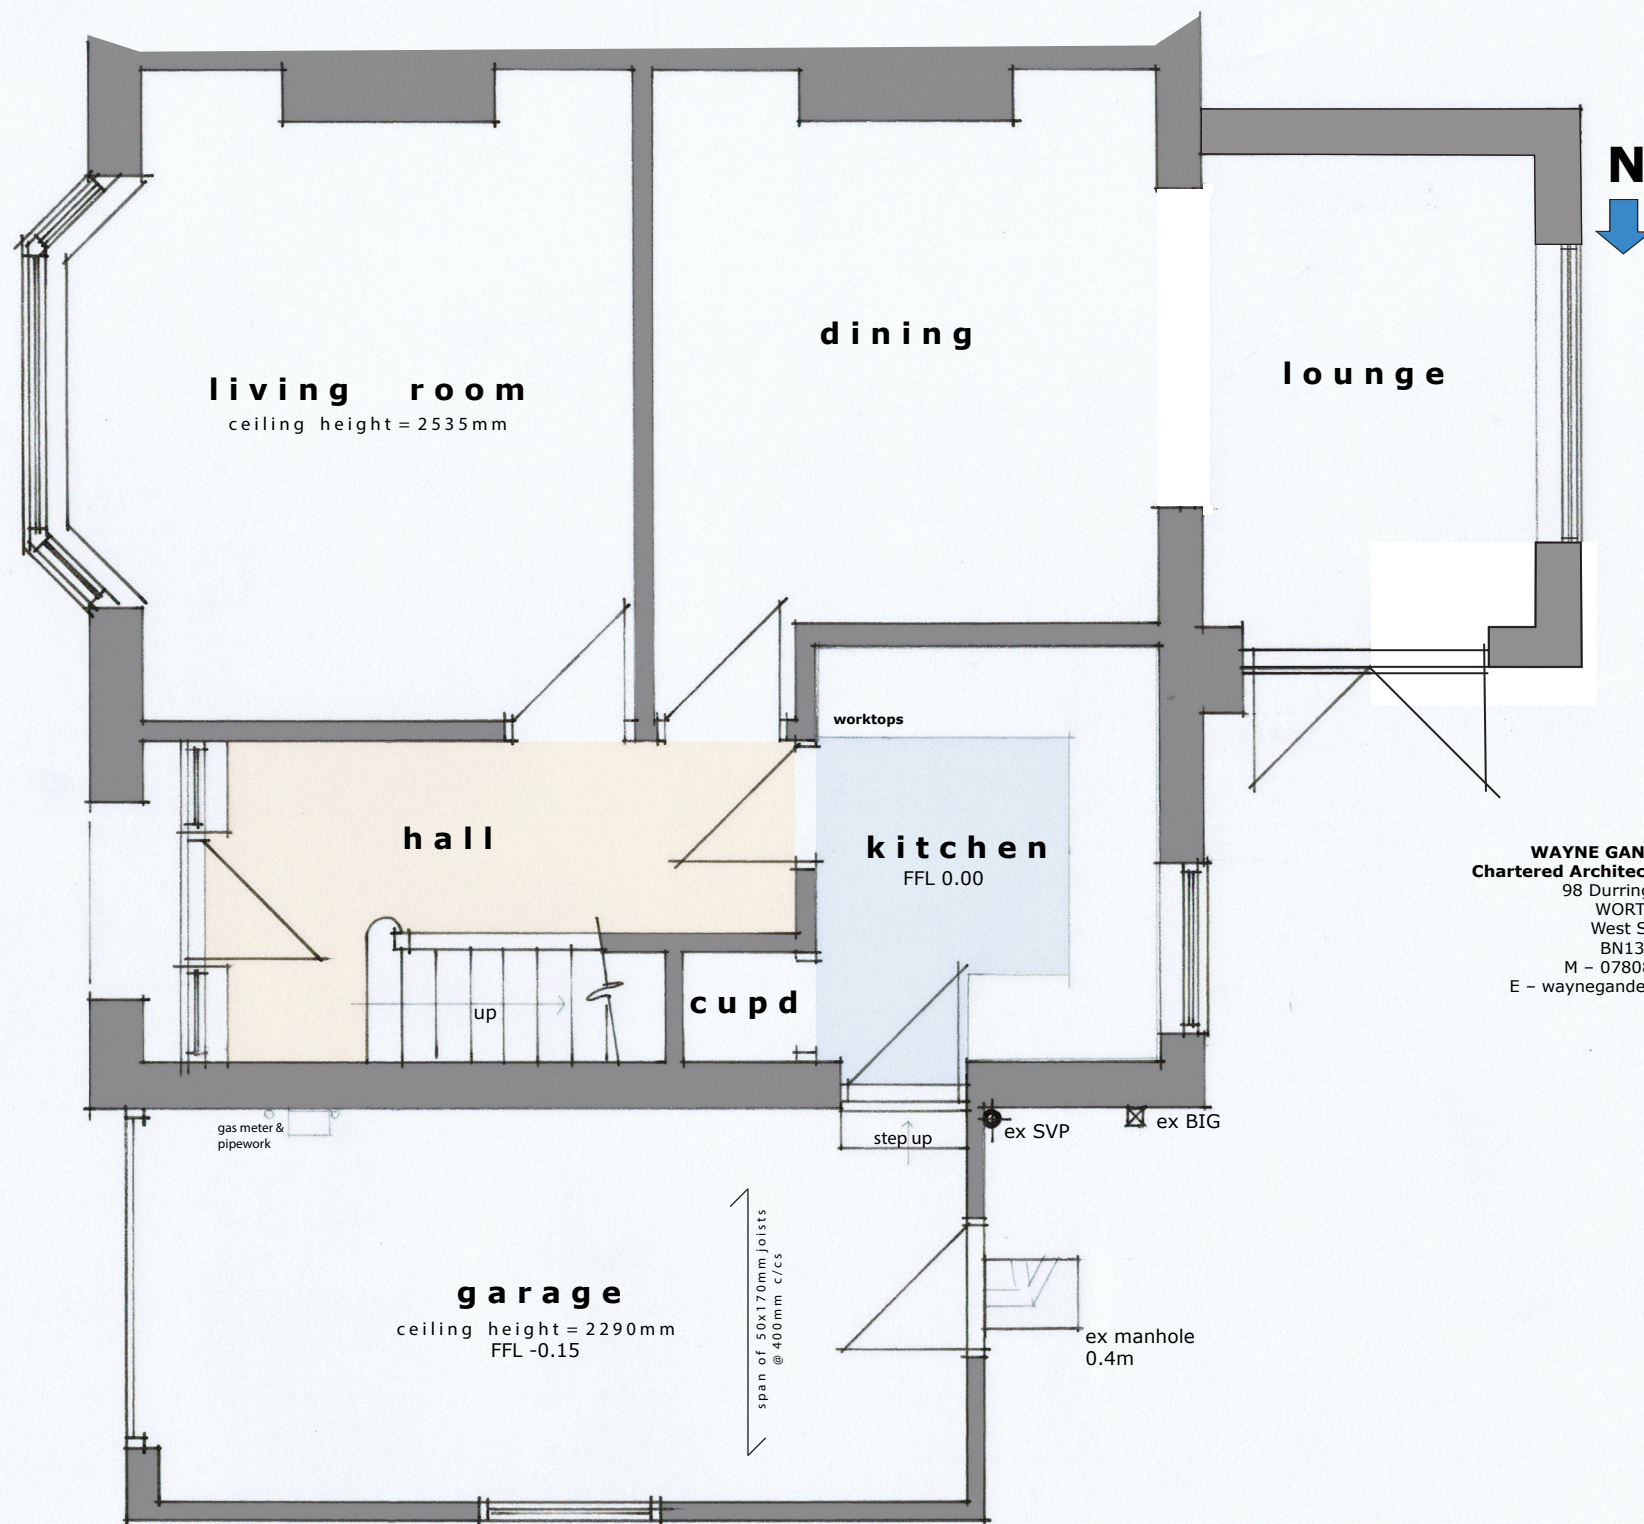

FRONT (e) ELEVATION 1:100 @ A3

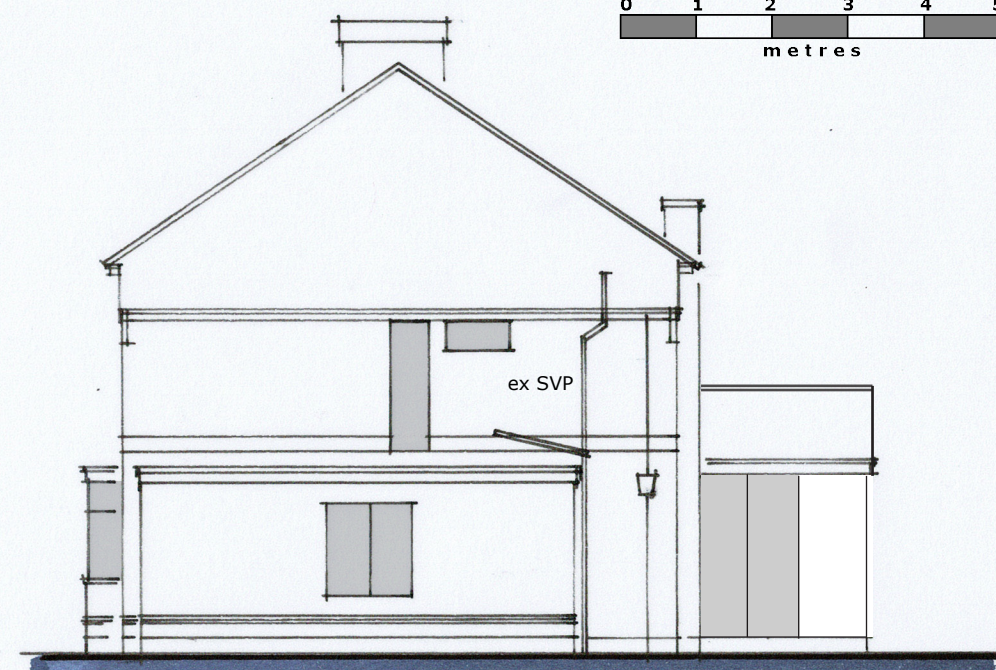

SIDE (n)

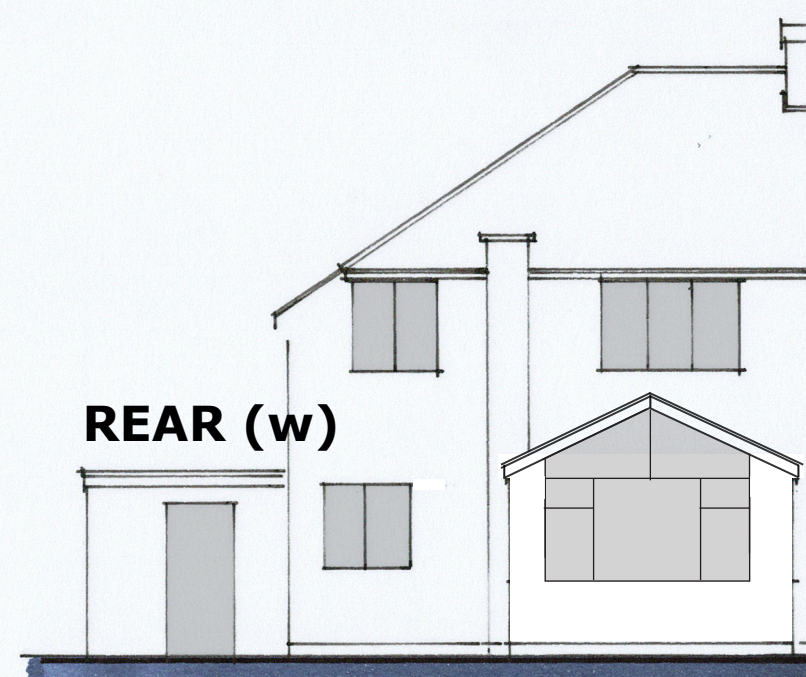

REAR (w)

32 OLD MANOR ROAD, RUSTINGTON
Existing 01
June 2026