


32 OLD MANOR ROAD, RUSTINGTON BN16 3QS

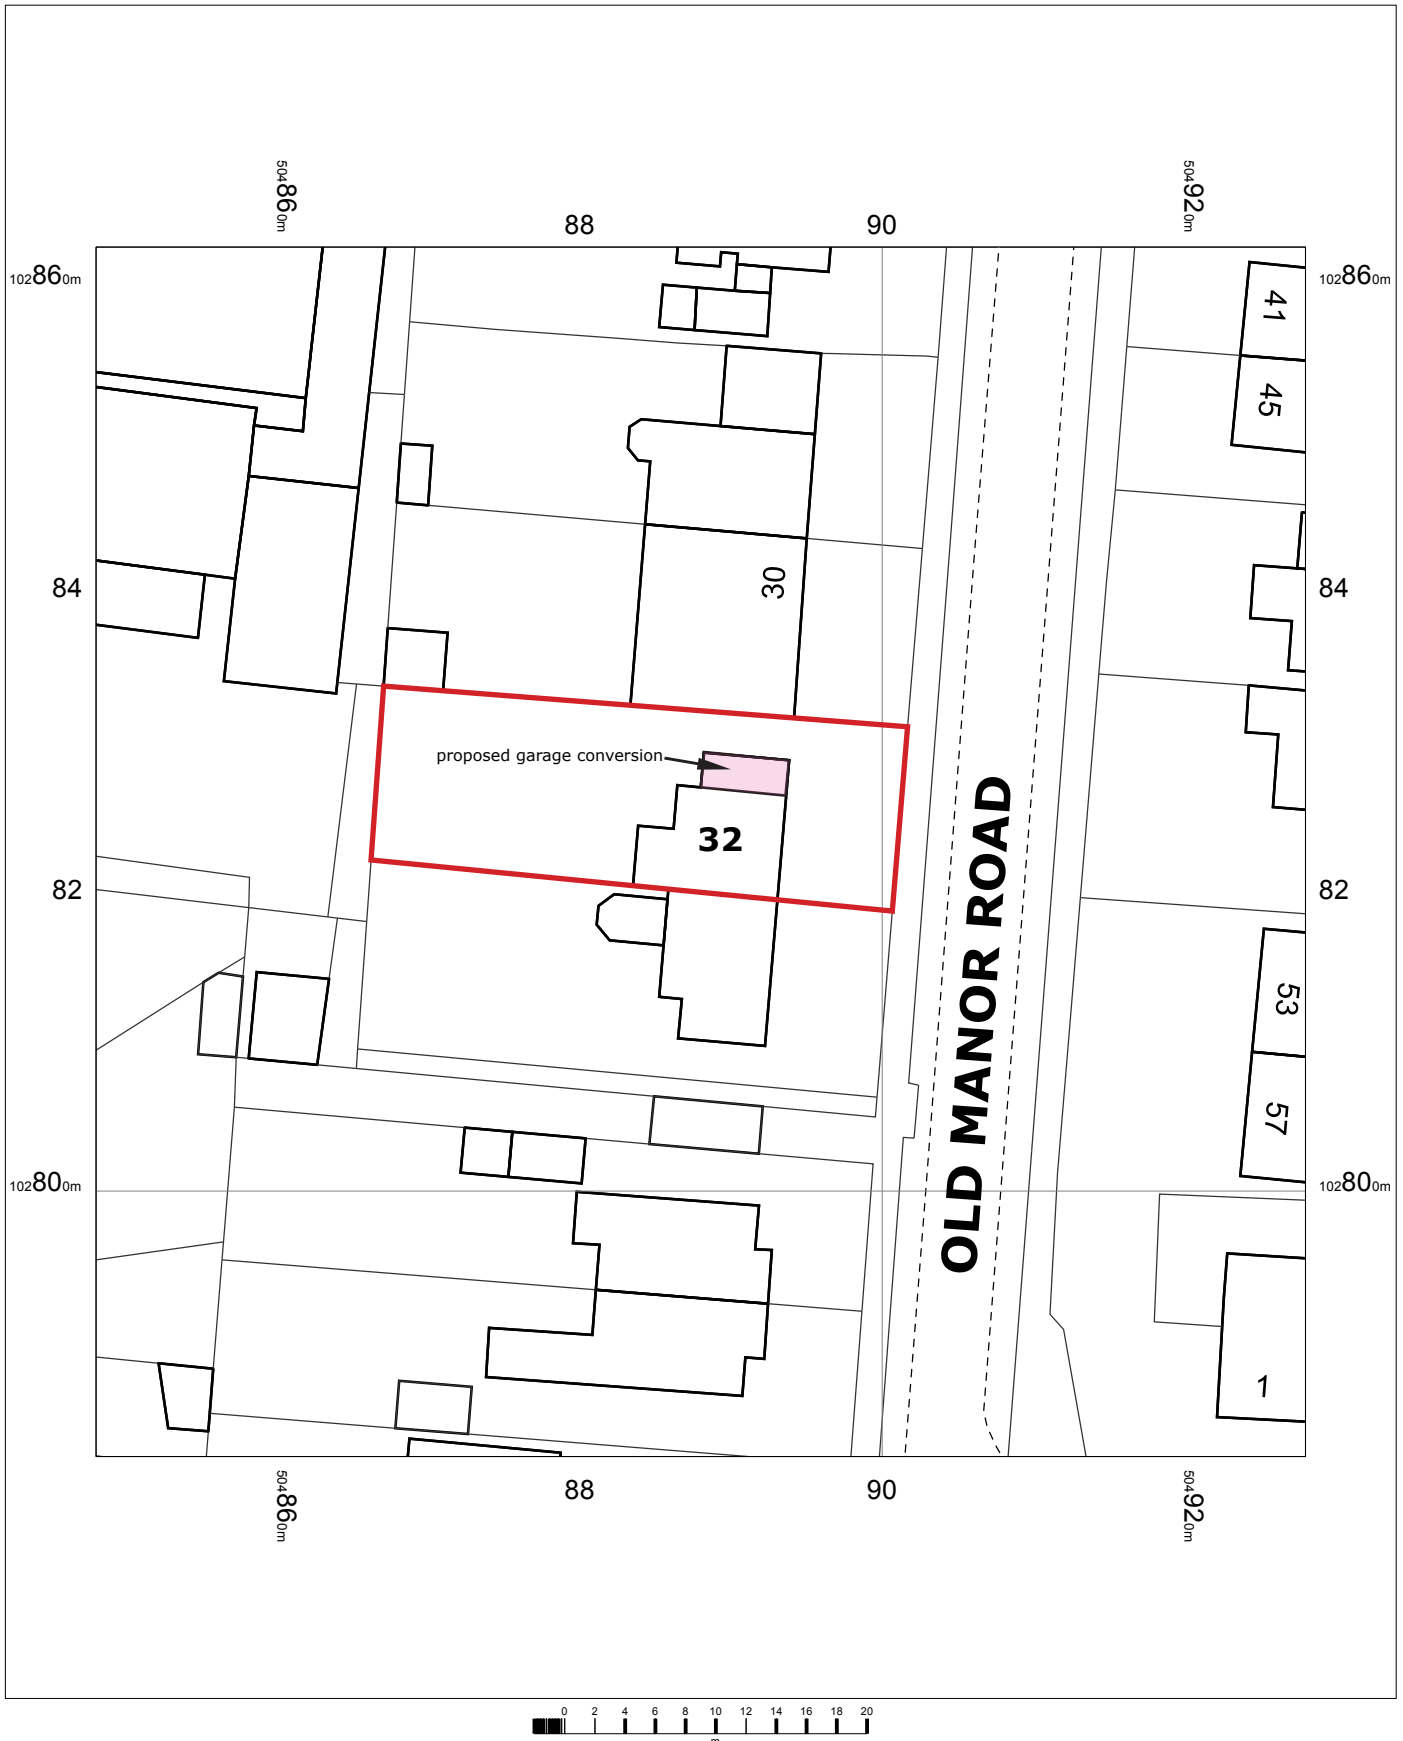


32 Old Manor Road,
Littlehampton,
Rustington,
West Sussex
BN16 3QS

OS MasterMap 1250/2500/10000 scale
Wednesday, September 9, 2026, ID: CM-01296445
www.centremapslive.co.uk

1:500 scale print at A4, Centre: 504888 E, 102822 N

© Crown Copyright Ordnance Survey. Licence no.
AC0000849896

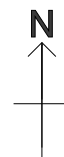

Wayne Gander MCIAT
Chartered Architectural Technologist
98 Durrington Lane, Worthing,
West Sussex BN13 2RQ
M 07808 887896
E waynegander08@gmail.com

