

79 Sea Avenue



79 Sea Avenue
Rustington
West Sussex
BN16 2DP

OS MasterMap 1250/2500/10000 scale
28 April 2014, ID: HMC-00319926
www.themapcentre.com

1:1250 scale print at A4, Centre: 505791 E, 101597 N

©Crown Copyright Ordnance Survey. Licence no.
100018971



Mapping
sourced from

Ordnance
Survey



MAIL BOXES ETC.®

79 Sea Avenue

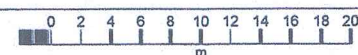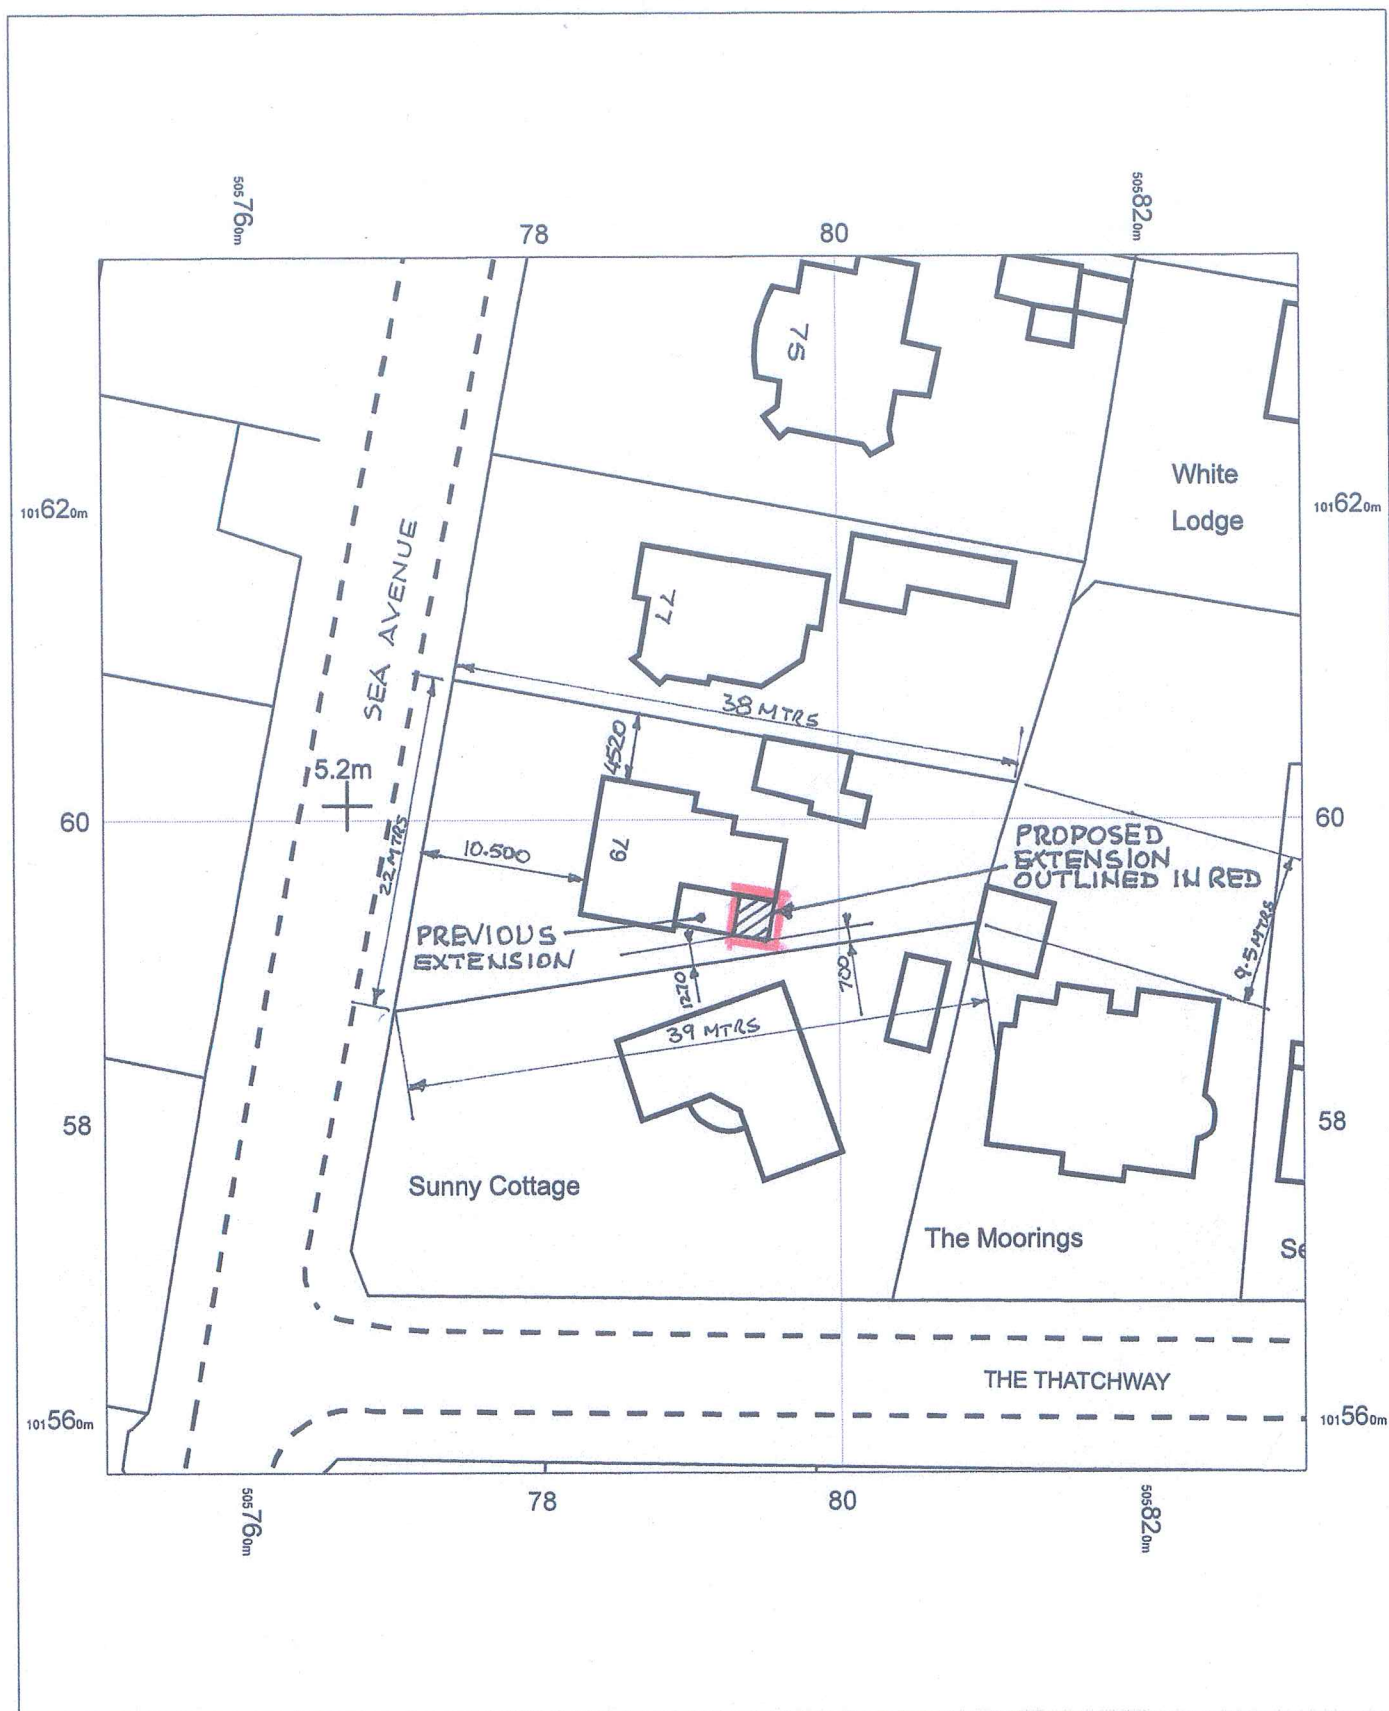

79 Sea Avenue
Rustington
West Sussex
BN16 2DP

OS MasterMap 1250/2500/10000 scale
28 April 2014, ID: HMC-00319921
www.themapcentre.com

1:500 scale print at A4, Centre: 505791 E, 101597 N

©Crown Copyright Ordnance Survey. Licence no.
100018971



Mapping
sourced from

Ordnance
Survey



MAIL BOXES ETC.

79 Sea Avenue



79 Sea Avenue
Rustington
West Sussex
BN16 2DP

OS MasterMap 1250/2500/10000 scale
28 April 2014, ID: HMC-00319921
www.themapcentre.com


1:500 scale print at A4, Centre: 505791 E, 101597 N

©Crown Copyright Ordnance Survey. Licence no.
100018971

Mapping
sourced from
OS Ordnance
Survey



MAIL BOXES ETC.

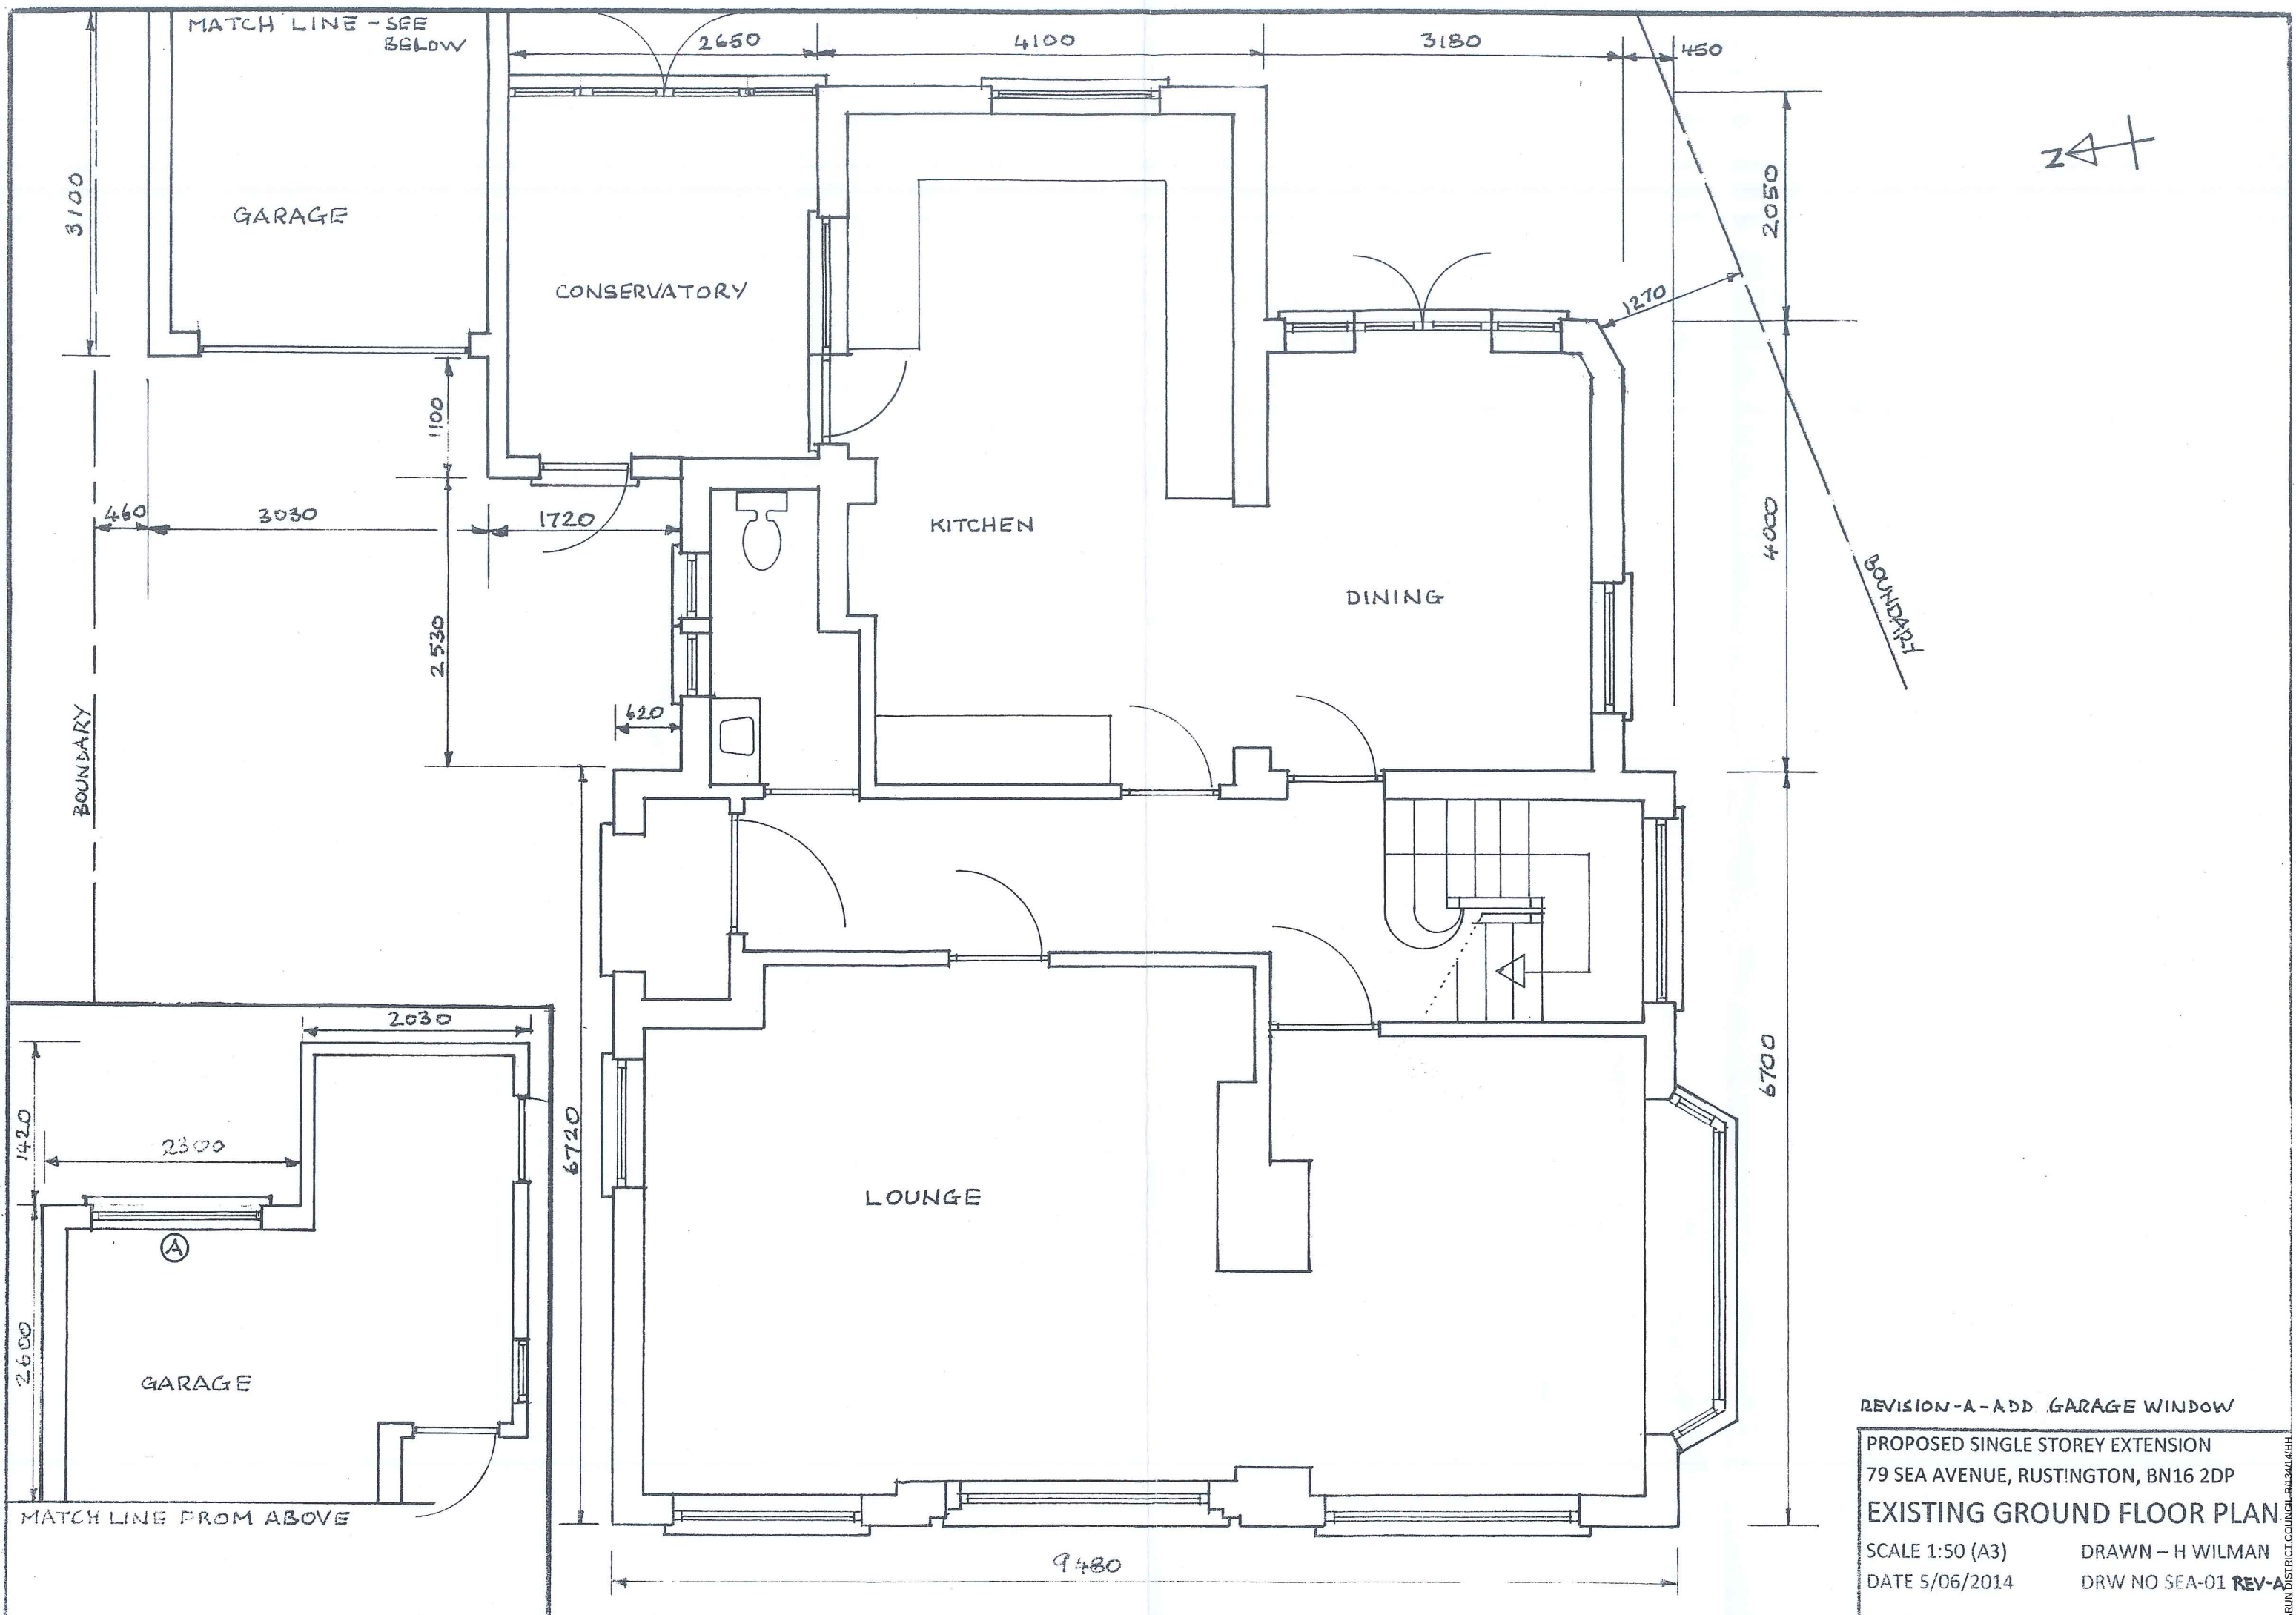

REVISION-A-ADD GARAGE WINDOW

PROPOSED SINGLE STOREY EXTENSION
79 SEA AVENUE, RUSTINGTON, BN16 2DP

EXISTING GROUND FLOOR PLAN

SCALE 1:50 (A3)


DRAWN - H WILMAN

DATE 5/06/2014

DRW NO SEA-01 REV-A

ARUN DISTRICT COUNCIL PL13414/HH

DO NOT SCALE DRAWING EXCEPT FOR PLANNING PURPOSES
ALL DIMENSIONS TO BE CHECKED ON SITE

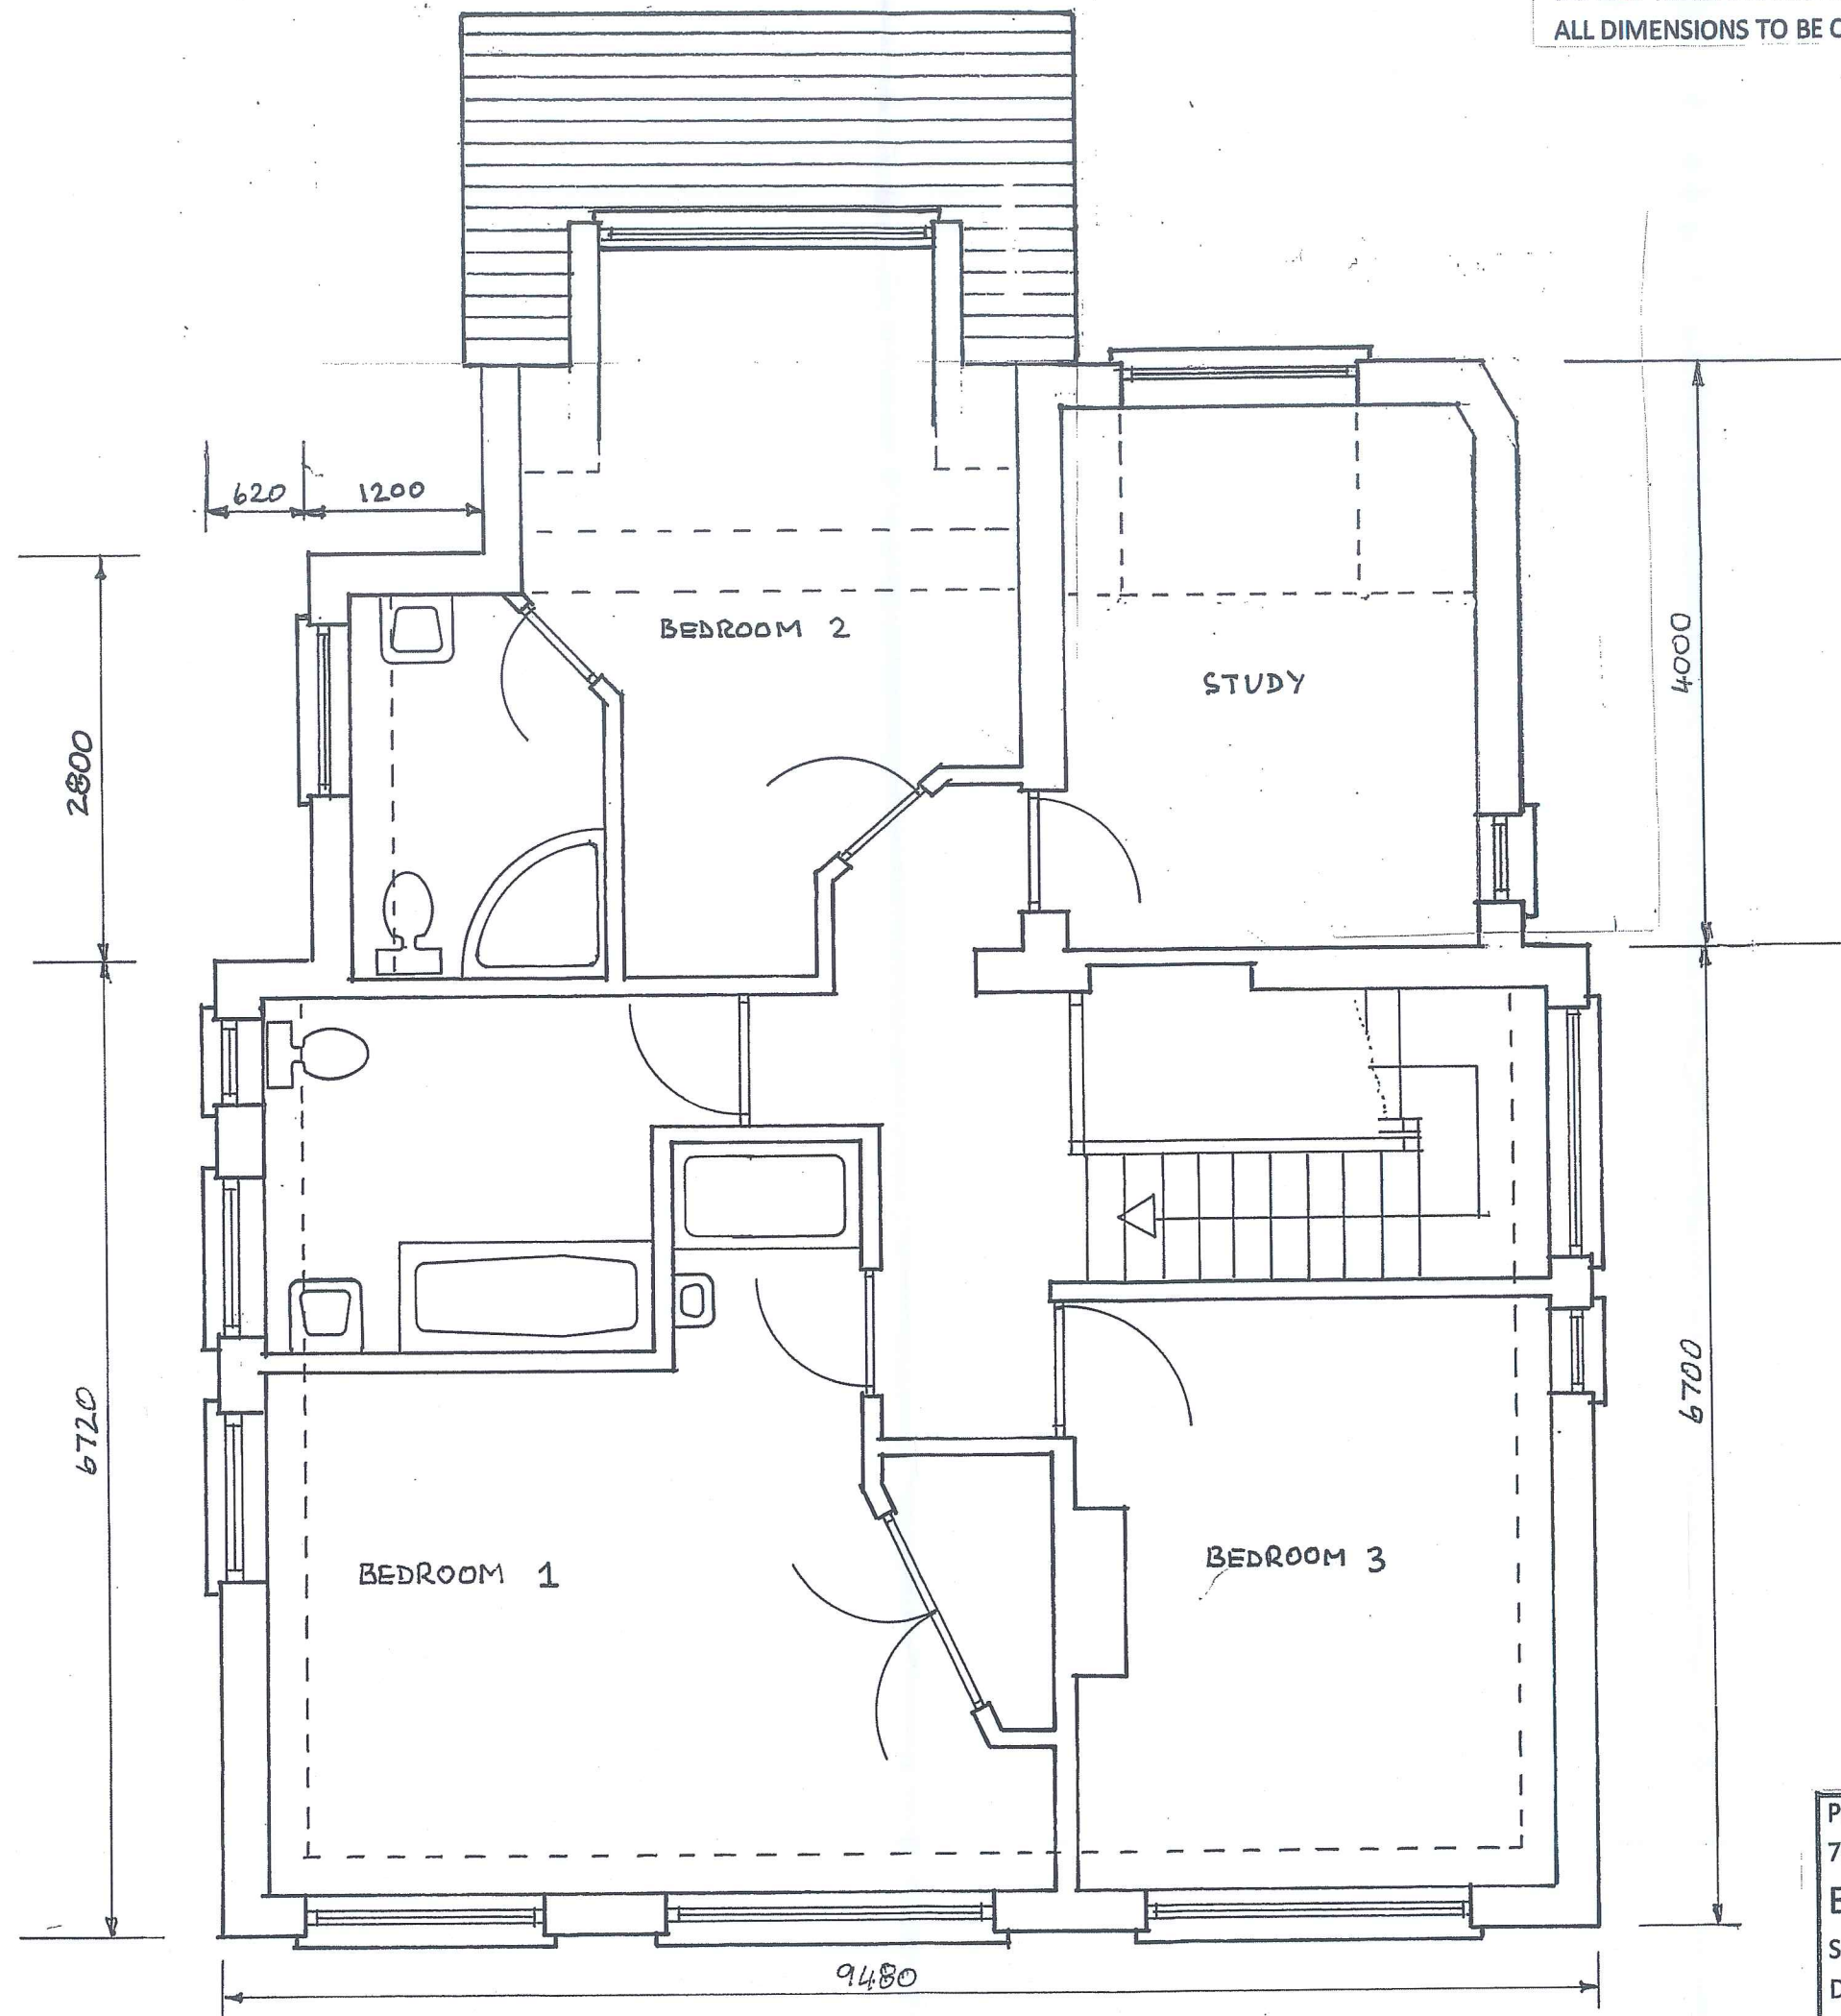

PROPOSED SINGLE STOREY EXTENSION
79 SEA AVENUE, RUSTINGTON, BN16 2DP
EXISTING FIRST FLOOR PLAN
SCALE 1:50 (A3) DRAWN - H WILMAN
DATE 5/06/2014 DRW NO SEA-02

MATERIALS

- BLACK TUDOR STYLE TIMBER
- ORANGE/BROWN BRICKS
- BROWN ROOF TILES
- BLACK WINDOW AND DOOR FRAMES
- BLACK FACIA /GUTTERS

DO NOT SCALE DRAWING EXCEPT FOR PLANNING PURPOSES
ALL DIMENSIONS TO BE CHECKED ON SITE



PROPOSED SINGLE STOREY EXTENSION
79 SEA AVENUE, RUSTINGTON, BN16 2DP
EXISTING NORTH ELEVATION
SCALE 1:50 (A3) DRAWN - H WILMAN
DATE 5/06/2014 DRW NO SEA-05

MATERIALS
 ORANGE/BROWN BRICKS
 BROWN ROOF AND HUNG TILES
 BLACK WINDOW AND DOOR FRAMES
 BLACK FACIA/GUTTERS

DO NOT SCALE DRAWING EXCEPT FOR PLANNING PURPOSES
 ALL DIMENSIONS TO BE CHECKED ON SITE



PROPOSED SINGLE STOREY EXTENSION
 79 SEA AVENUE, RUSTINGTON, BN16 2DP
EXISTING EAST ELEVATION
 SCALE 1:50 (A3)
 DATE 5/06/2014
 DRAWN - H WILMAN
 DRW NO SEA-06

MATERIALS

- BLACK TUDOR STYLE TIMBER
- ORANGE/BROWN BRICKS
- CROWN ROOF AND HUNG TILES
- BLACK WINDOW FRAMES
- BLACK DOOR
- BLACK FACIAS/GUTTERS

DO NOT SCALE DRAWING EXCEPT FOR PLANNING PURPOSES
ALL DIMENSIONS TO BE CHECKED ON SITE



PROPOSED SINGLE STOREY EXTENSION
79 SEA AVENUE, RUSTINGTON, BN16 2DP
EXISTING SOUTH ELEVATION

SCALE 1:50 (A3)
DATE 5/06/2014

DRAWN - H WILMAN
DRW NO SEA-07

MATERIALS


- BLACK TUDOR STYLE TIMBER
- ORANGE /BROWN BRICKS
- BLACK WINDOW AND DOOR FRAMES
- BLACK FACIA /GUTTERS
- BROWN ROOF TILES
- BLACK DOOR
- BROWN GARAGE DOOR
- W - WHITE RENDER

DO NOT SCALE DRAWING EXCEPT FOR PLANNING PURPOSES
ALL DIMENSIONS TO BE CHECKED ON SITE



PROPOSED SINGLE STOREY EXTENSION
79 SEA AVENUE, RUSTINGTON, BN16 2DP
EXISTING WEST ELEVATION
SCALE 1:50 (A3)
DATE 5/06/2014
DRAWN - H WILMAN
DRW NO SEA-04


DO NOT SCALE DRAWING EXCEPT FOR PLANNING PURPOSES
ALL DIMENSIONS TO BE CHECKED ON SITE

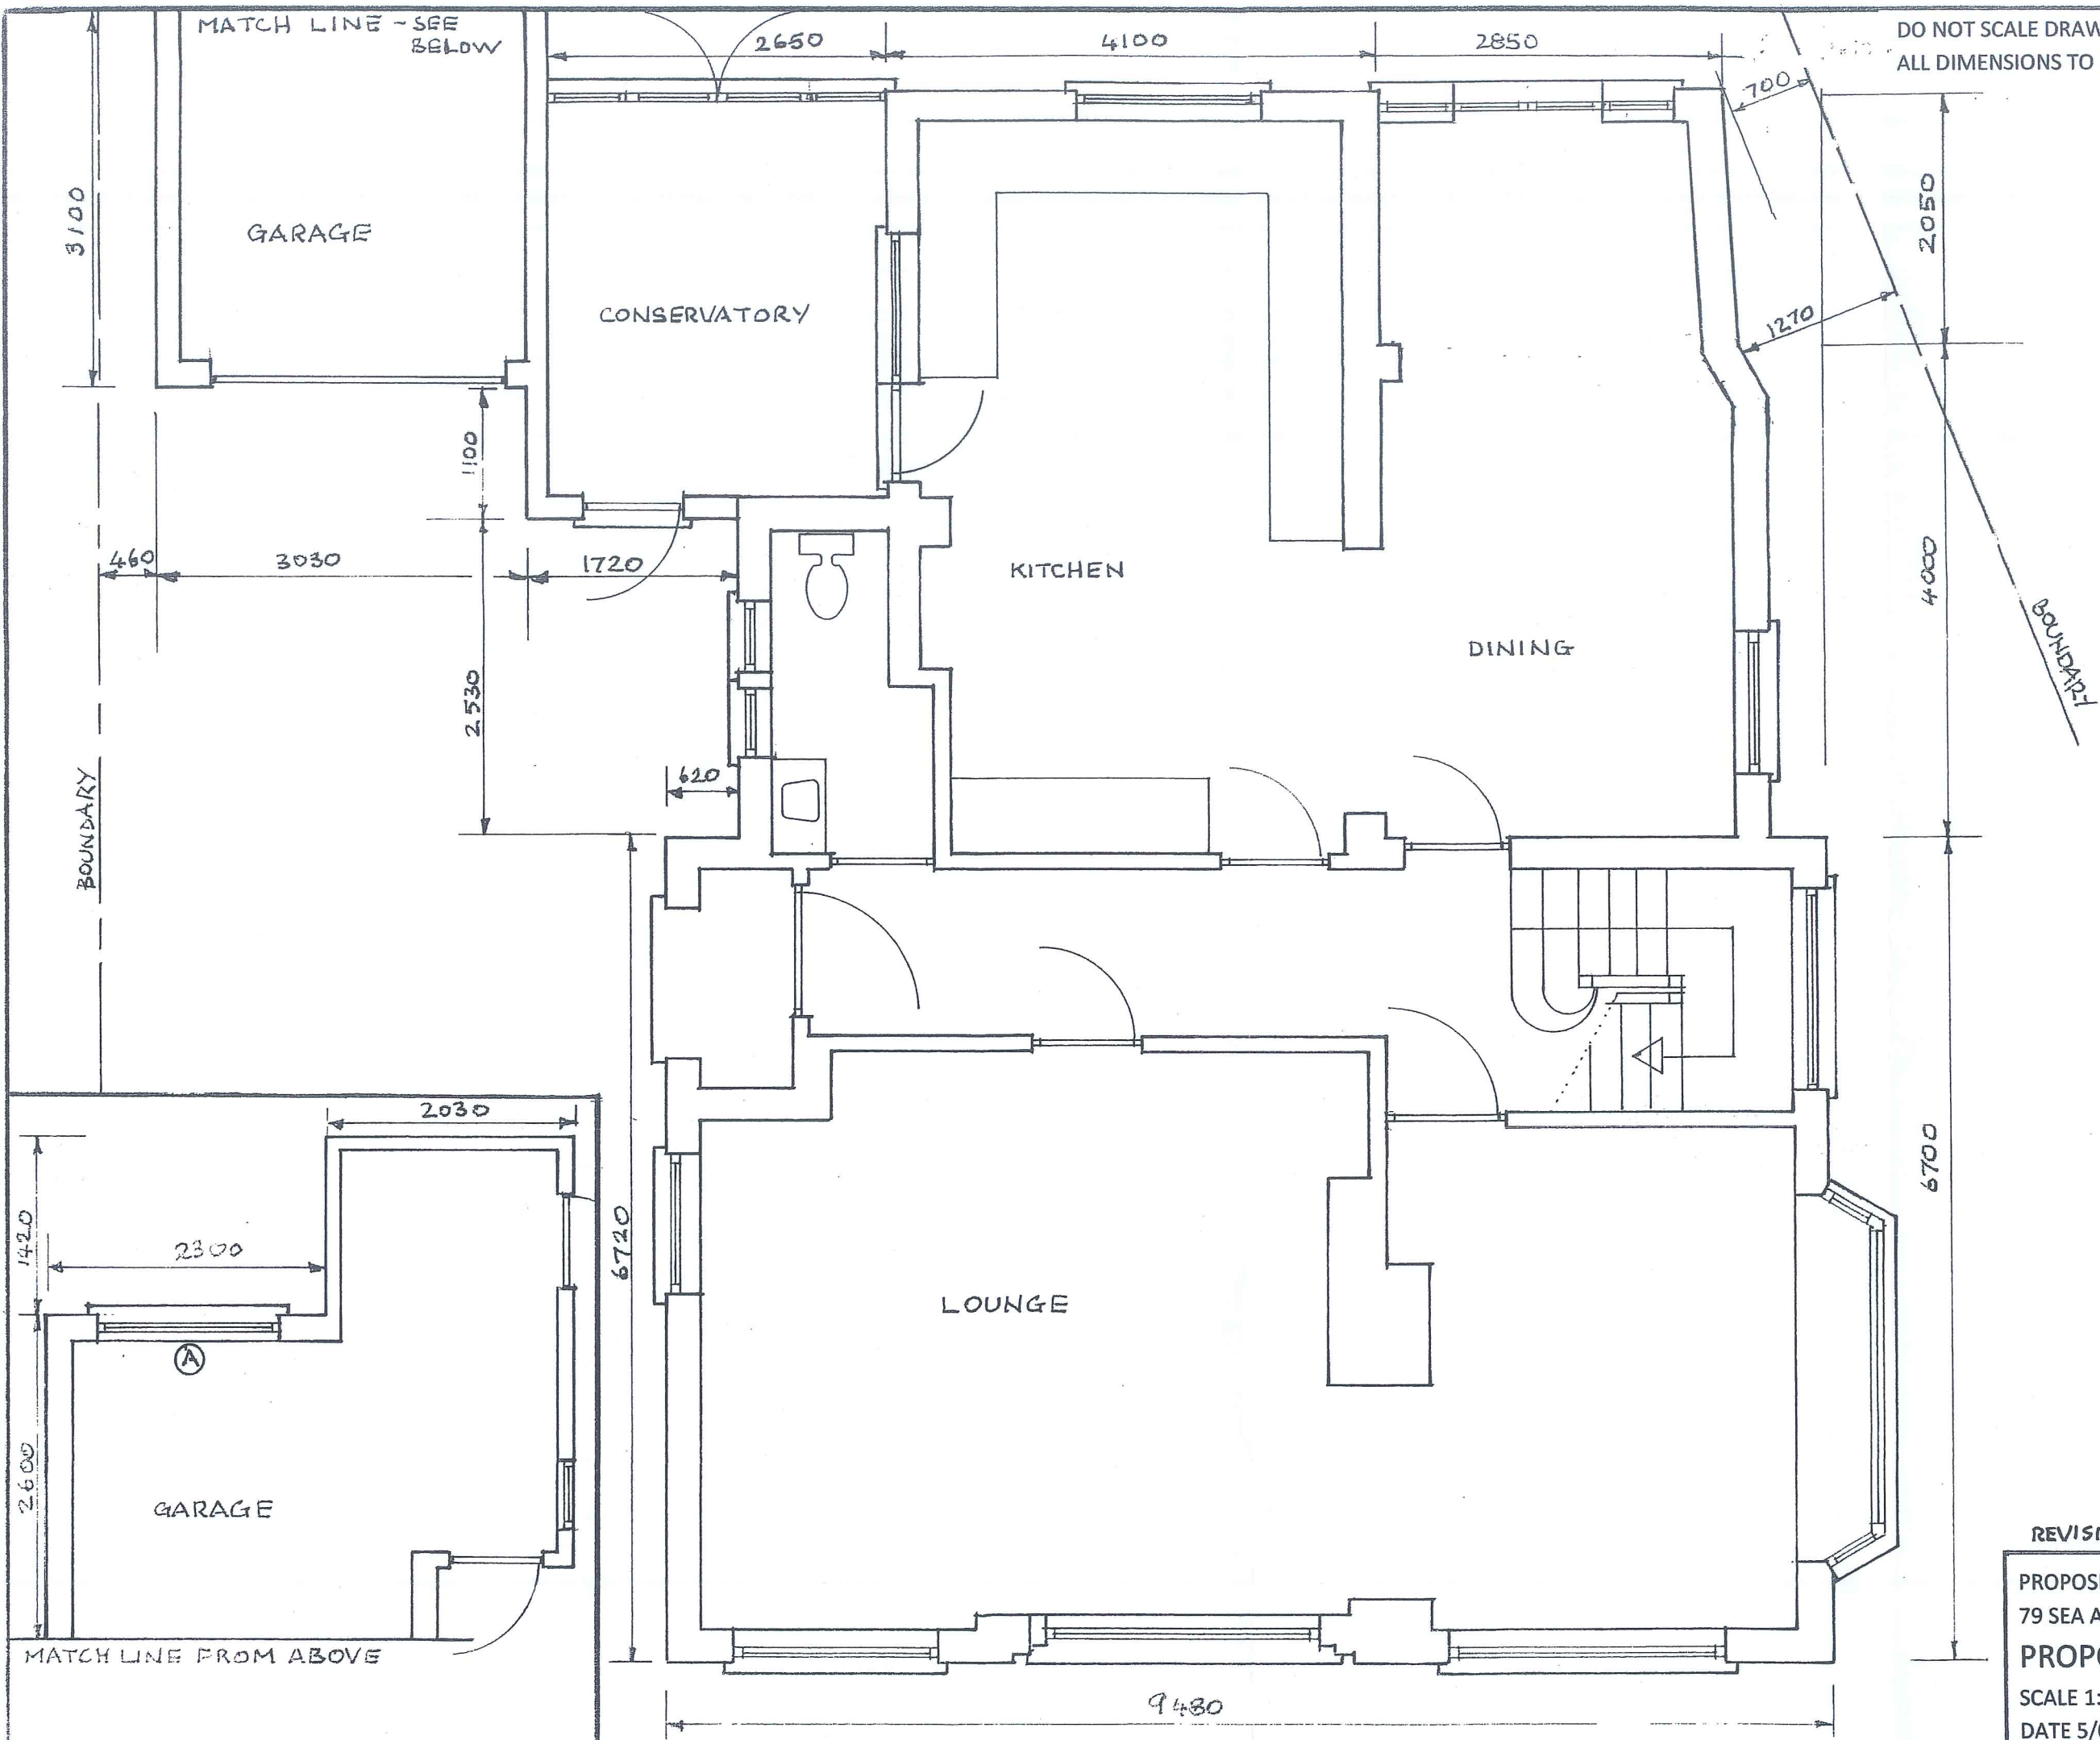

REVISION - A - ADD GARAGE WINDOW/
PROPOSED SINGLE STOREY EXTENSION
79 SEA AVENUE, RUSTINGTON, BN16 2DP
PROPOSED GROUND FLOOR PLAN
SCALE 1:50 (A3) DRAWN - H WILMAN
DATE 5/06/2014 DRW NO SEA-08 REV-A

ARUN DISTRICT COUNCIL R13/14/HH

DO NOT SCALE DRAWING EXCEPT FOR PLANNING PURPOSES
ALL DIMENSIONS TO BE CHECKED ON SITE

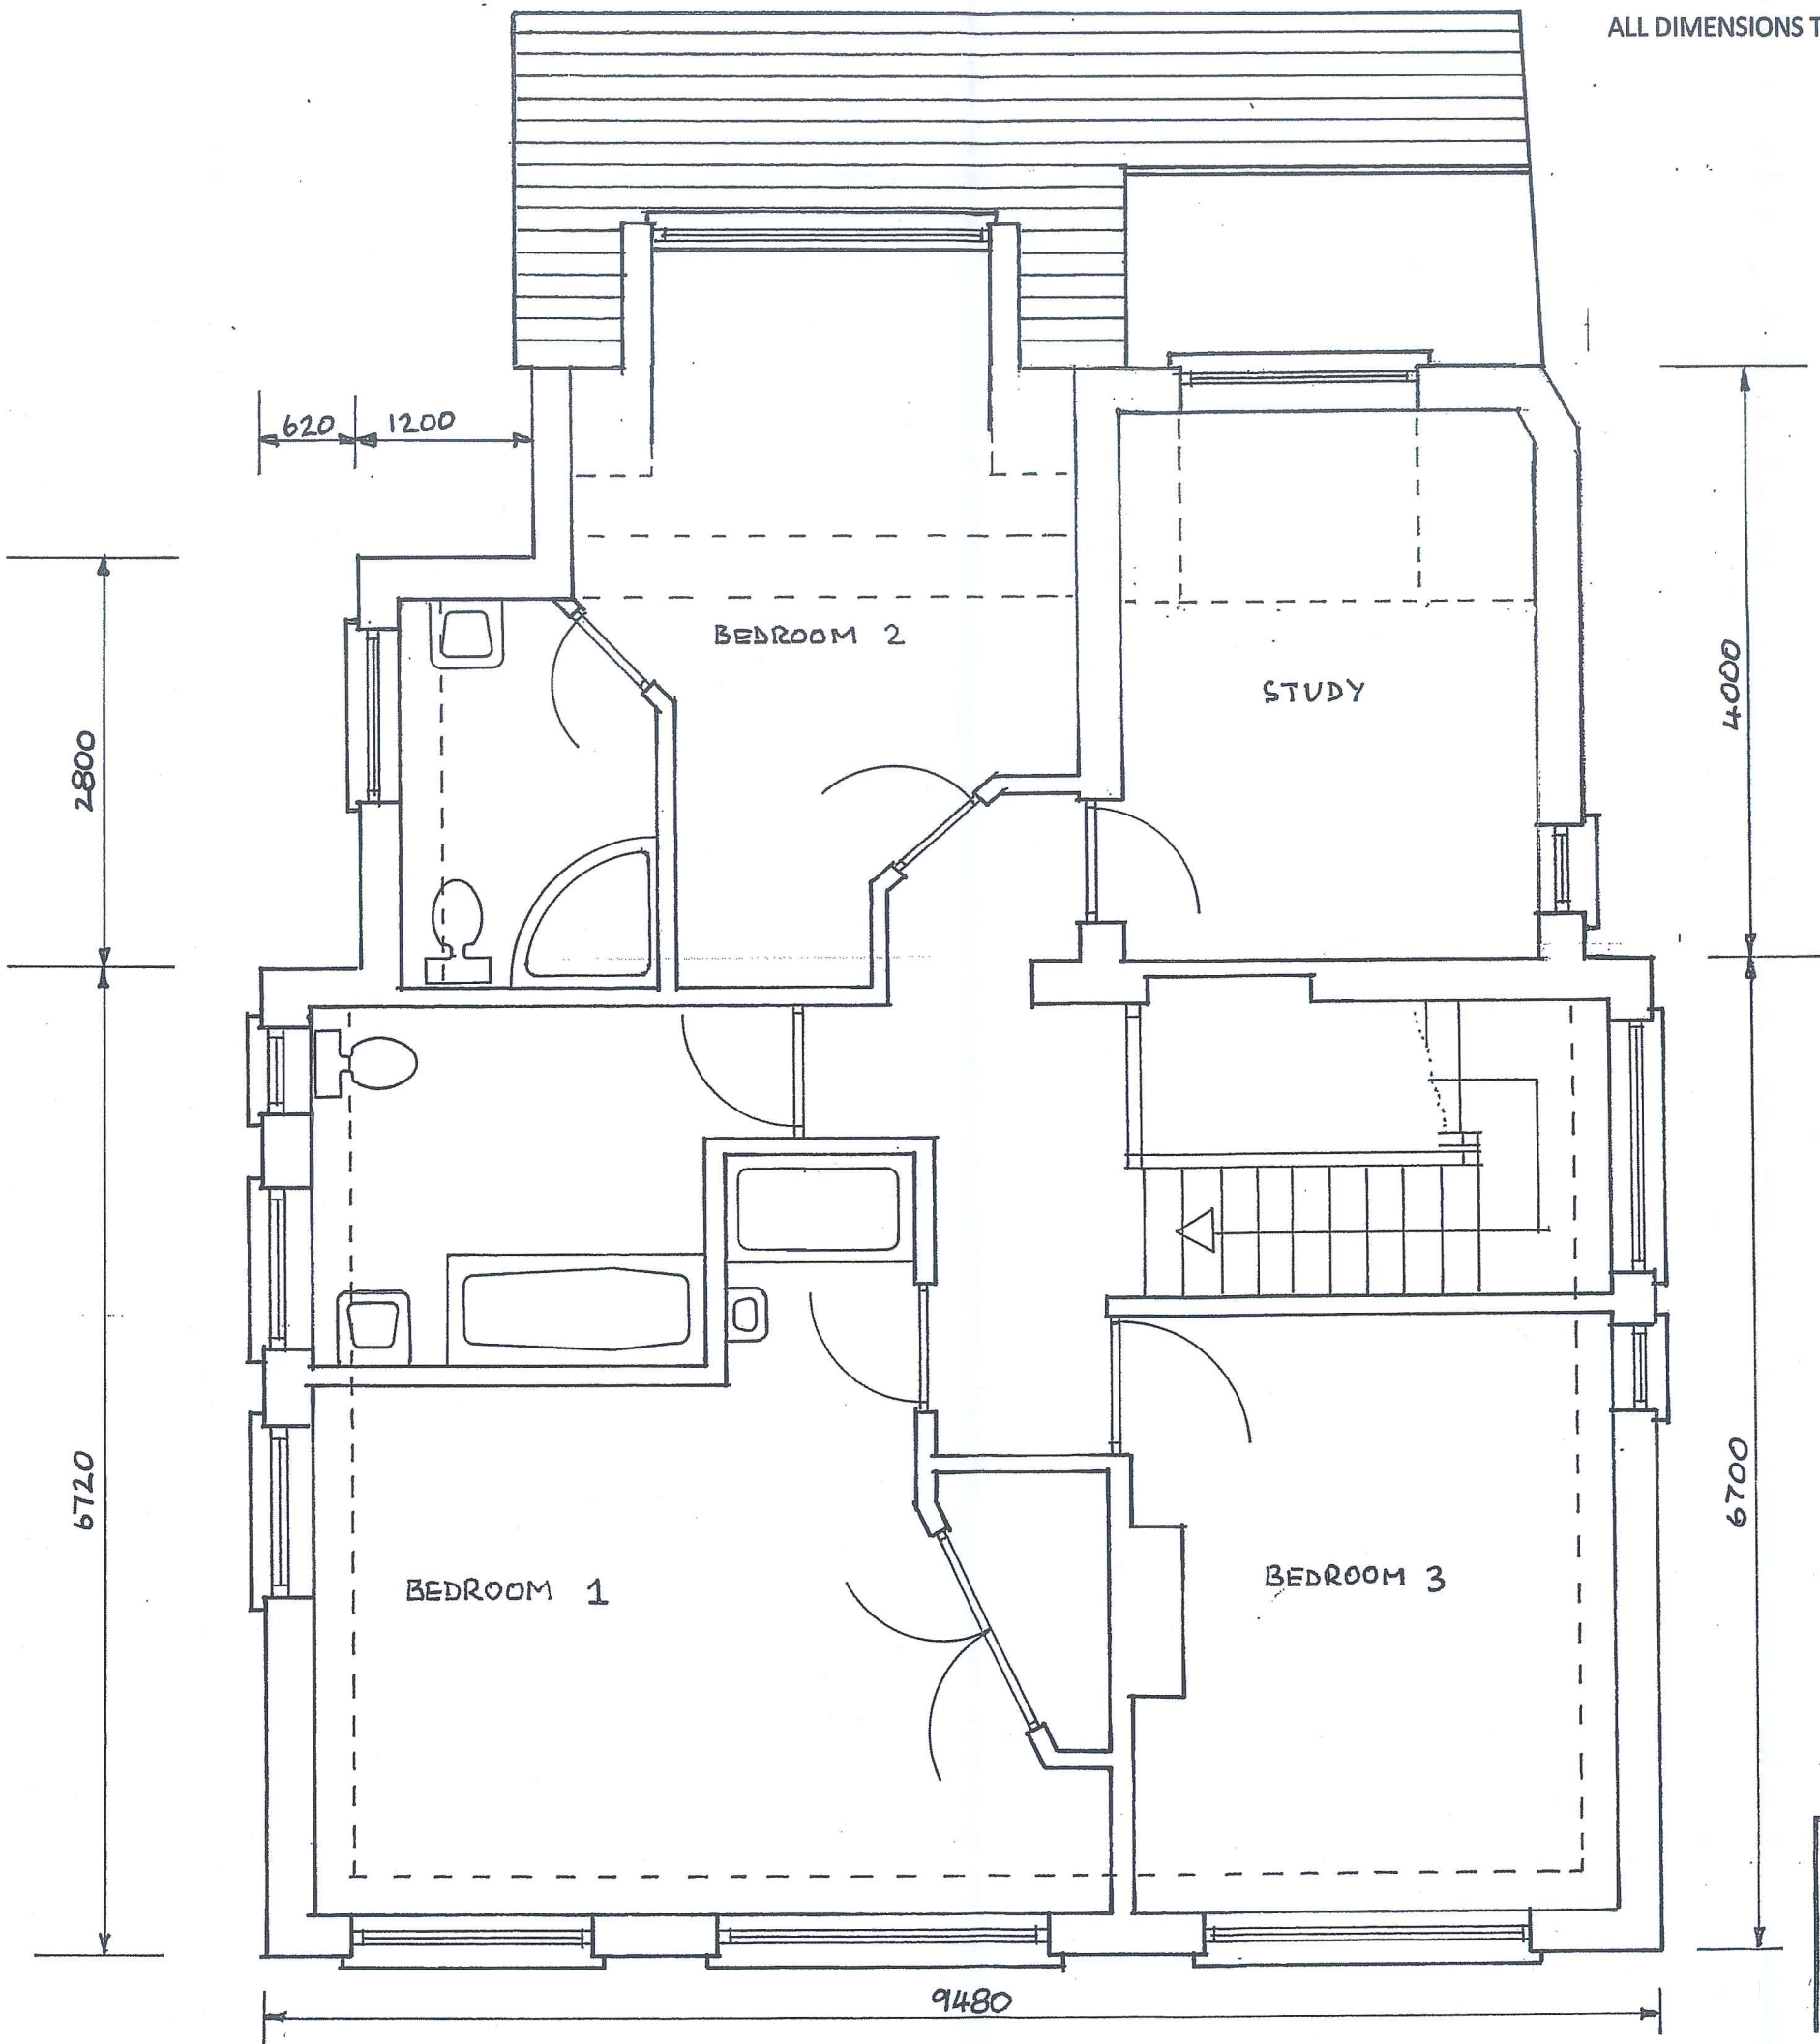

PROPOSED SINGLE-STOREY EXTENSION
79 SEA AVENUE, RUSTINGTON, BN16 2DP
PROPOSED FIRST FLOOR PLAN
SCALE 1:50 (A3) DRAWN – H WILMAN

MATERIALS
ORANGE/BROWN BRICKS
BT IN ROOF AND HUNG TILES
BLACK WINDOW AND DOOR FRAMES
BLACK FACIA/GUTTERS

PROPOSED MATERIALS
ALL TO MATCH EXISTING

DO NOT SCALE DRAWING EXCEPT FOR PLANNING PURPOSES
ALL DIMENSIONS TO BE CHECKED ON SITE



PROPOSED SINGLE STOREY EXTENSION
79 SEA AVENUE, RUSTINGTON, BN16 2DP
PROPOSED EAST ELEVATION
SCALE 1:50 (A3) DRAWN - H WILMAN
DATE 5/06/2014 DRW NO SEA-11

MATERIALS

BLACK TUDOR STYLE TIMBER
OR .GE/BROWN BRICKS
BROWN ROOF AND HUNG TILES
BLACK WINDOW FRAMES
BLACK DOOR
BLACK FACIAS/GUTTERS
PROPOSED MATERIALS
ALL TO MATCH EXISTING

DO NOT SCALE DRAWING EXCEPT FOR PLANNING PURPOSES
ALL DIMENSIONS TO BE CHECKED ON SITE




PROPOSED SINGLE STOREY EXTENSION
79 SEA AVENUE, RUSTINGTON, BN16 2DP
PROPOSED SOUTH ELEVATION
SCALE 1:50 (A3) DRAWN - H WILMAN
DATE 5/06/2014 DRW NO SEA-12

DO NOT SCALE DRAWING EXCEPT FOR PLANNING PURPOSES
ALL DIMENSIONS TO BE CHECKED ON SITE



MATERIALS

BROWN ROOF TILES
GREY FELT FLAT ROOFS

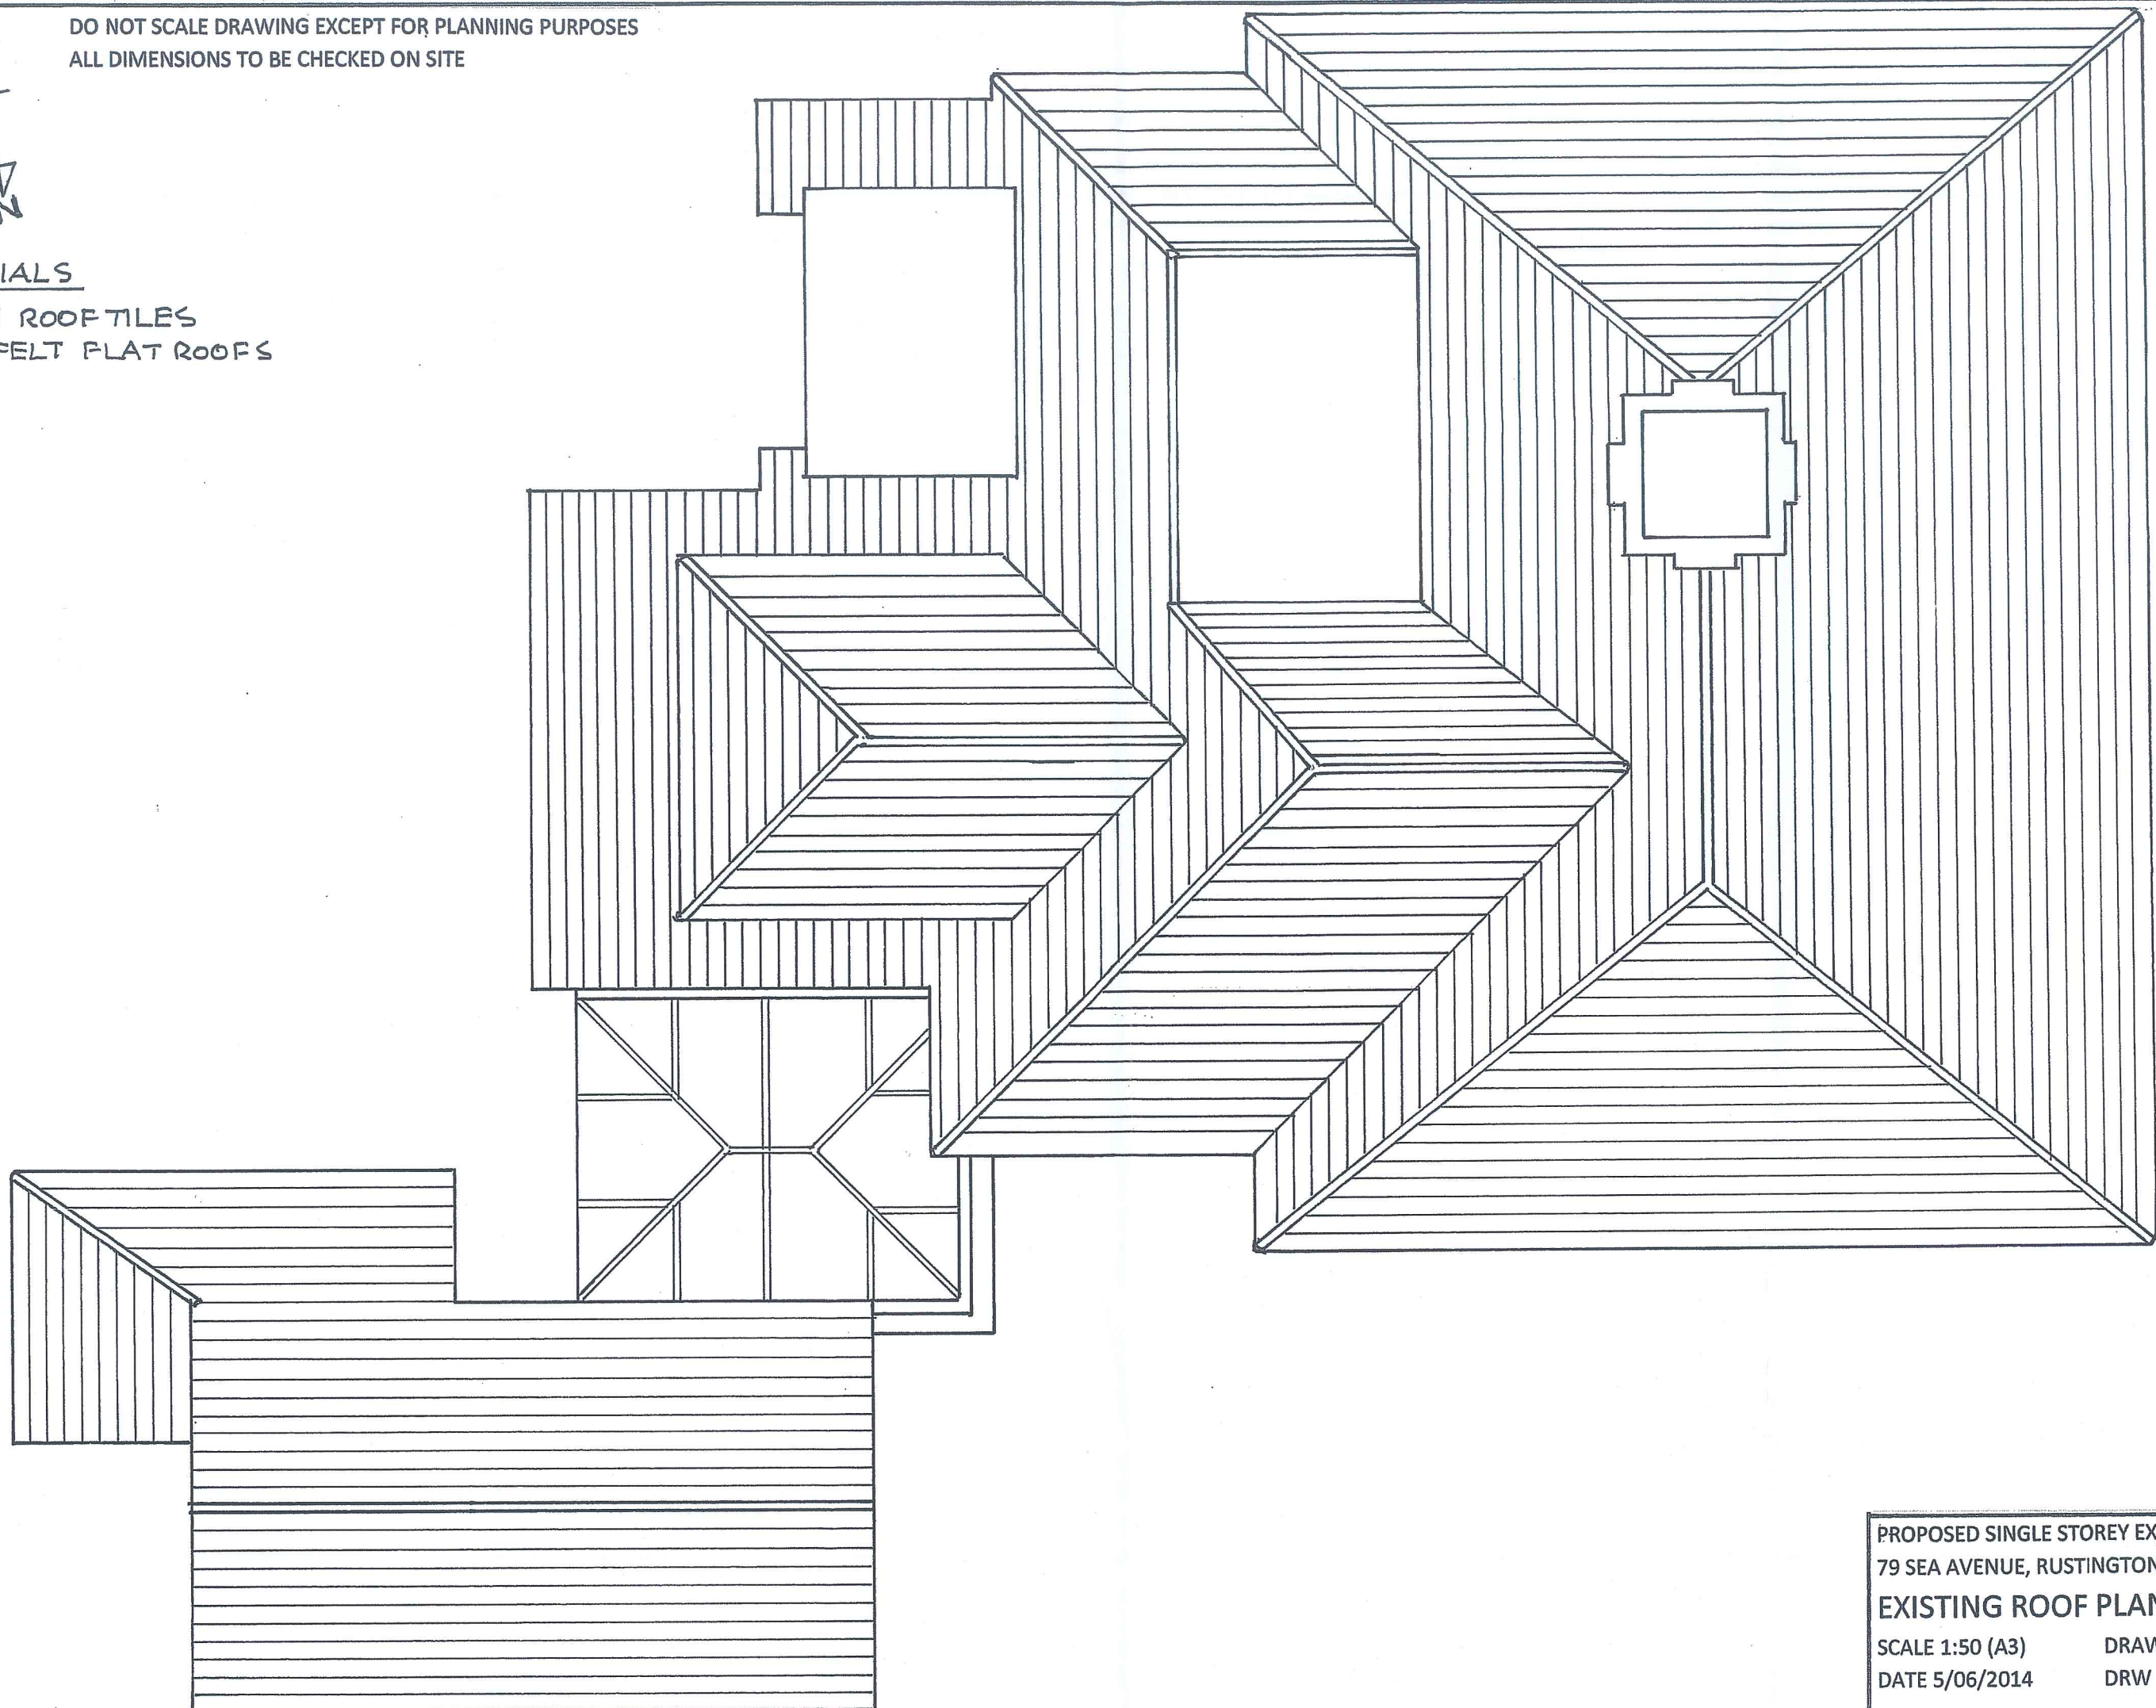

PROPOSED SINGLE STOREY EXTENSION
79 SEA AVENUE, RUSTINGTON, BN16 2DP
EXISTING ROOF PLAN
SCALE 1:50 (A3) DRAWN - H WILMAN
DATE 5/06/2014 DRW NO SEA-03

DO NOT SCALE DRAWING EXCEPT FOR PLANNING PURPOSES
ALL DIMENSIONS TO BE CHECKED ON SITE




MATERIALS

BROWN ROOF TILES

GREY FELT FLAT ROOFS

PROPOSED MATERIALS

ALL TO MATCH EXISTING

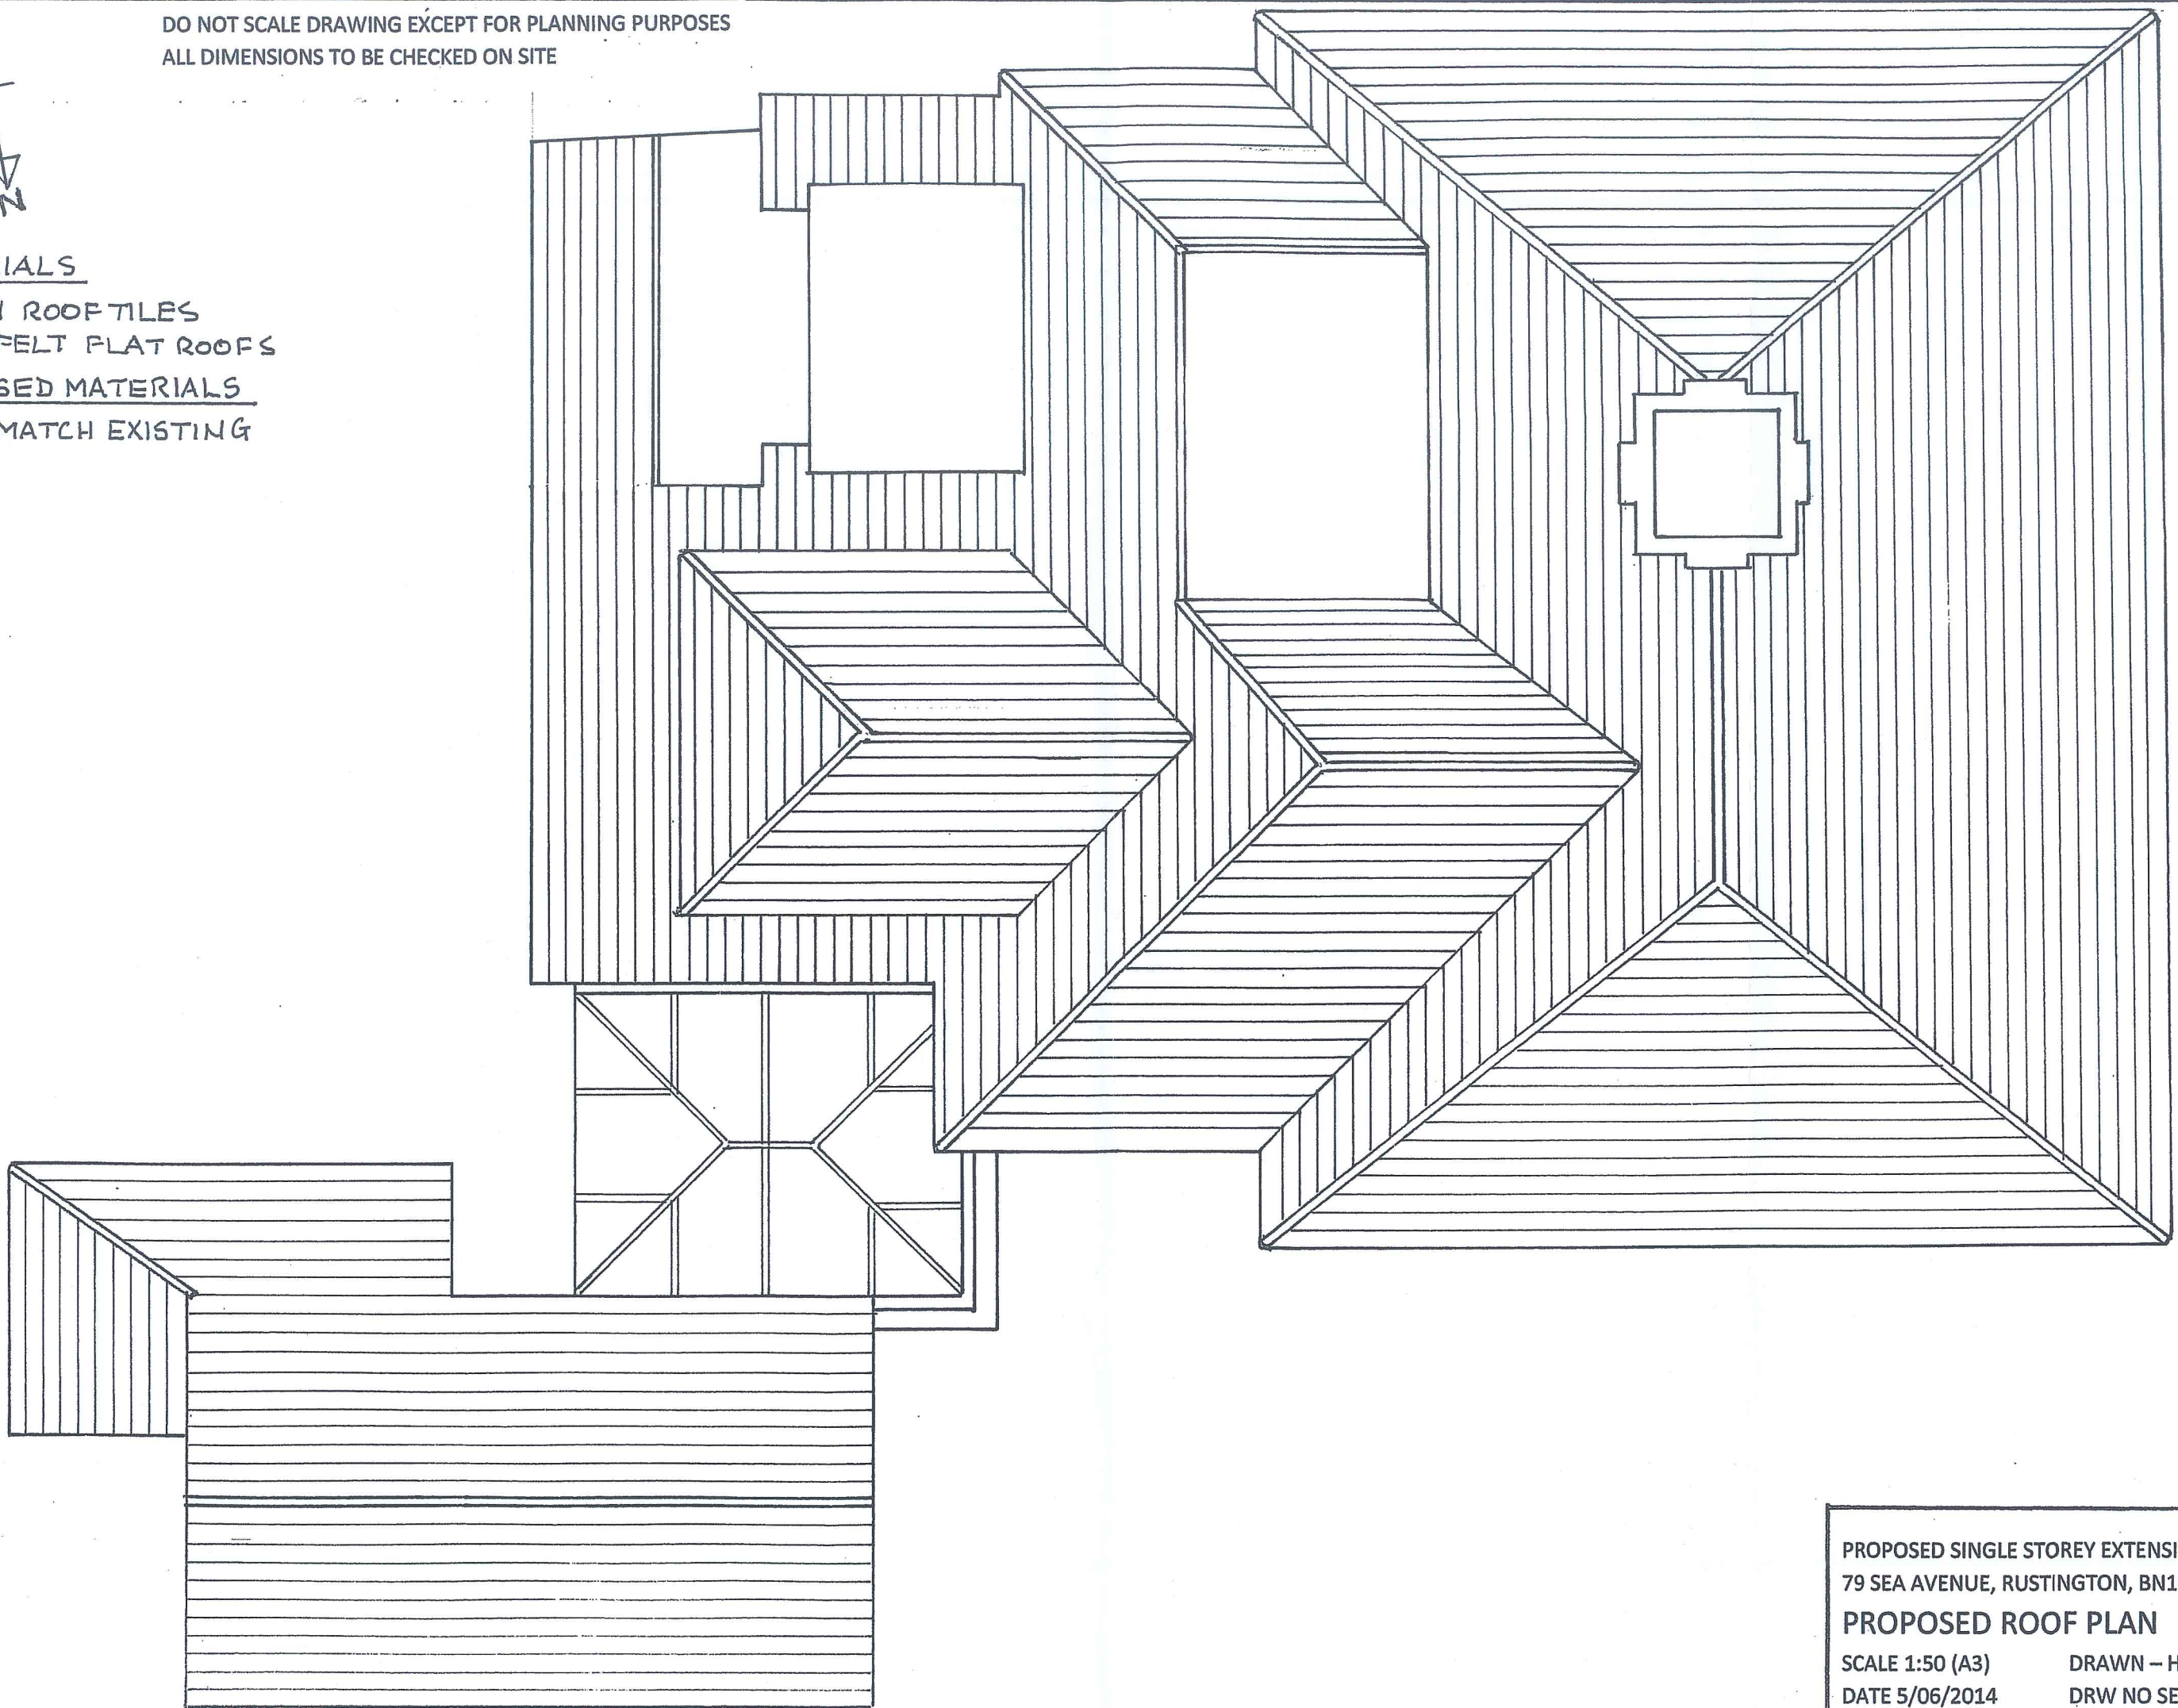

PROPOSED SINGLE STOREY EXTENSION
79 SEA AVENUE, RUSTINGTON, BN16 2DP

PROPOSED ROOF PLAN

SCALE 1:50 (A3)
DATE 5/06/2014

DRAWN - H WILMAN
DRW NO SEA-10