


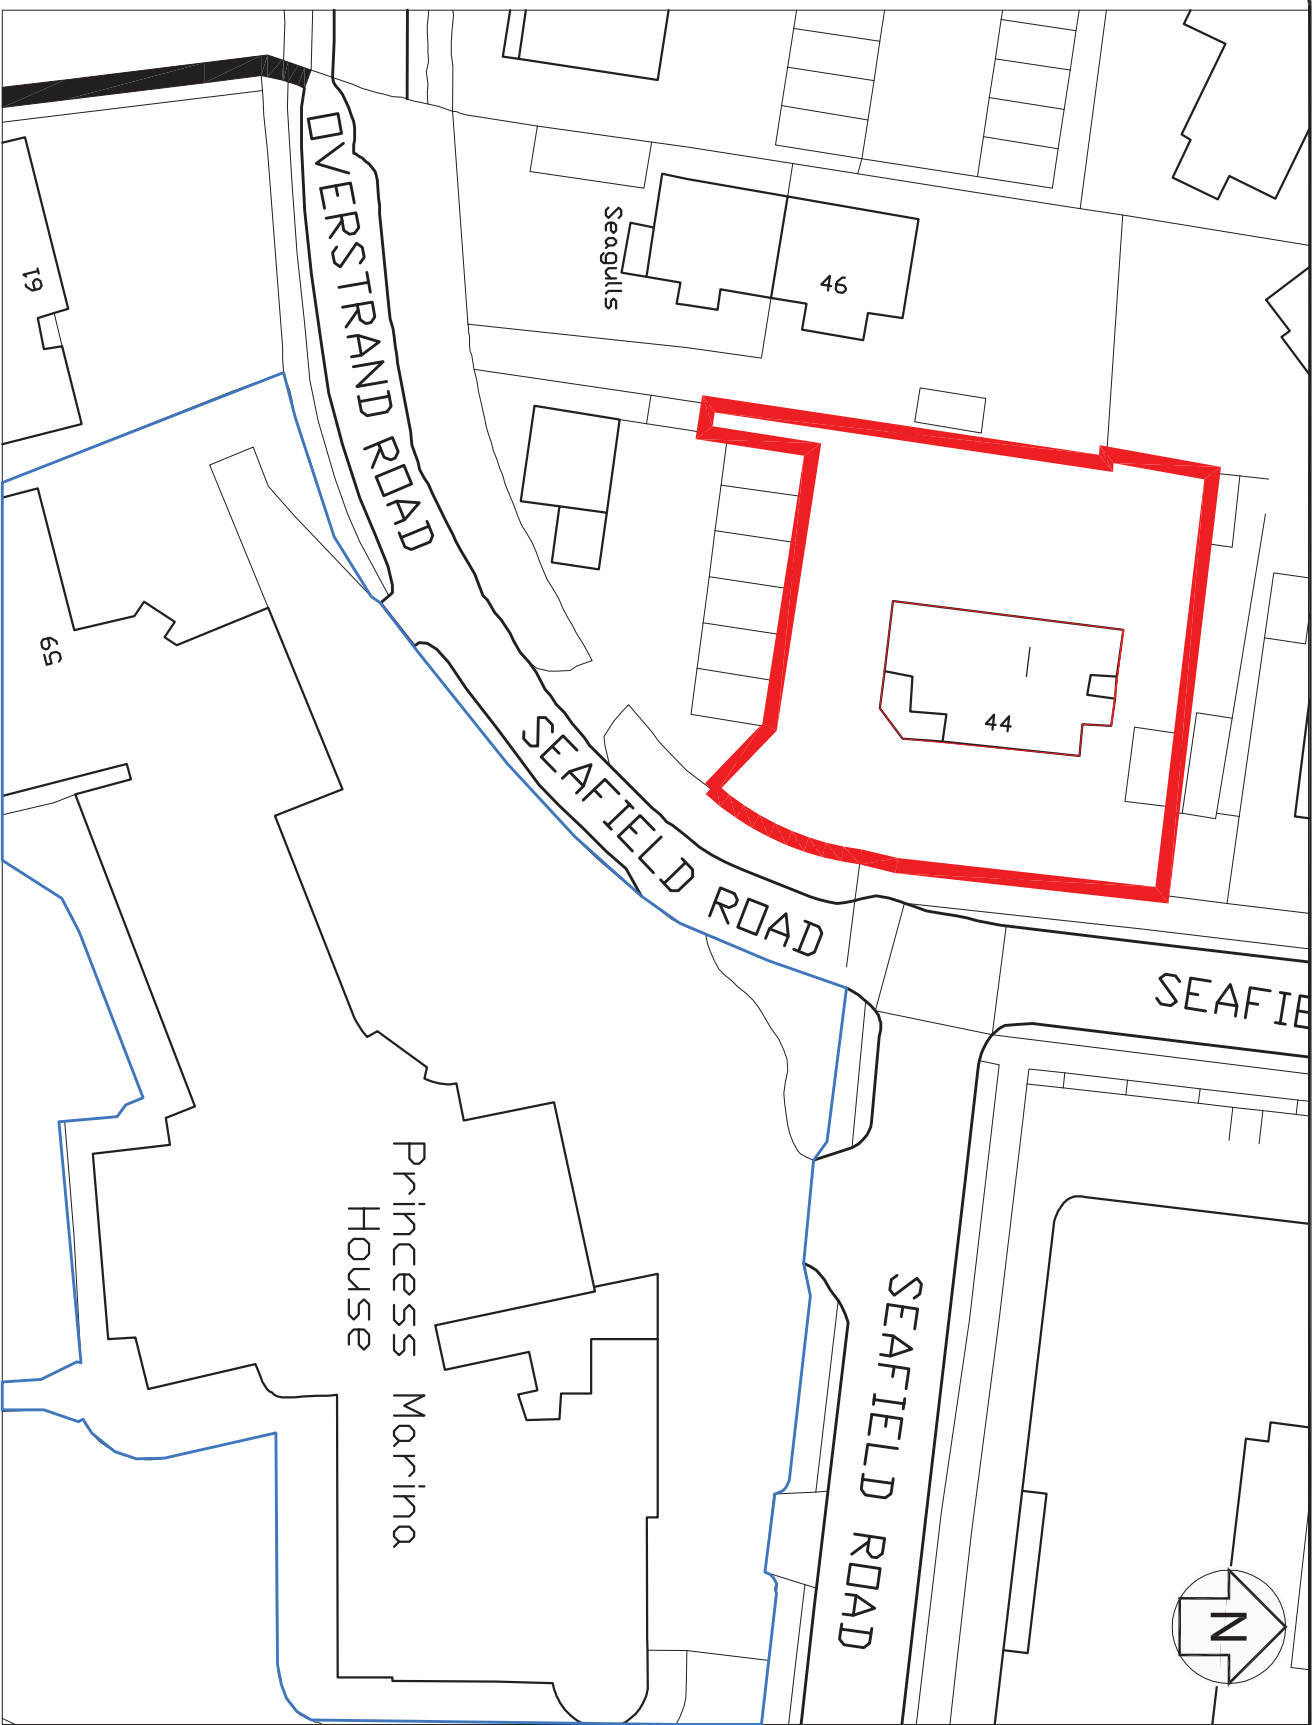

Ordnance Survey, (c) Crown Copyright 2011. All rights reserved. Licence number 100020449

NOTE: All details are indicative only. All dimensions are to be checked on site by contractors prior to commencement of works. Any discrepancies in drawings to be reported to Focus Consulting.



Focus Consulting
Pavilion View
19 New Road
Brighton
BN1 1UF
TEL 01273 72 33 44
FAX 01273 72 44 55
E-MAIL brighton@focus.co.uk

client
RAF BF
Royal Air Force Benevolent Fund

project
Shenstone, Seafield Road,
Rustington, West Sussex

title
Block Plan

date	scale	drawn	checked	paper
25.02.2011	1:500	CPA		A4
job ref.	drawing no.	rev.		
B2373/11	B2373/11/07			