

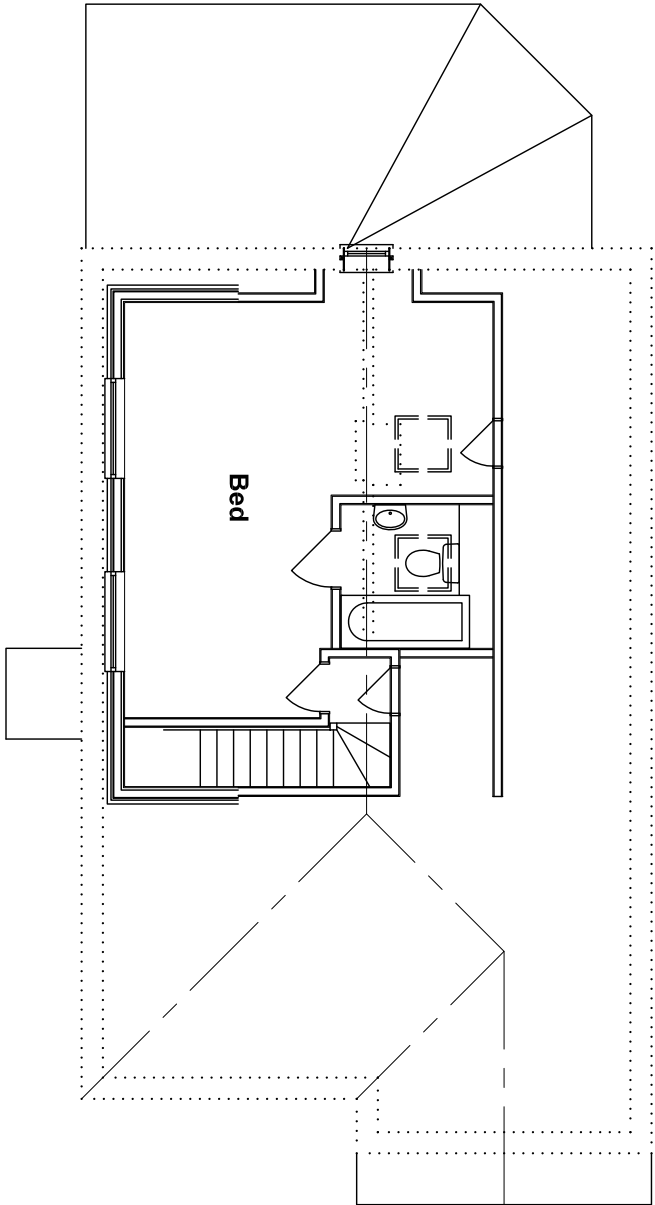


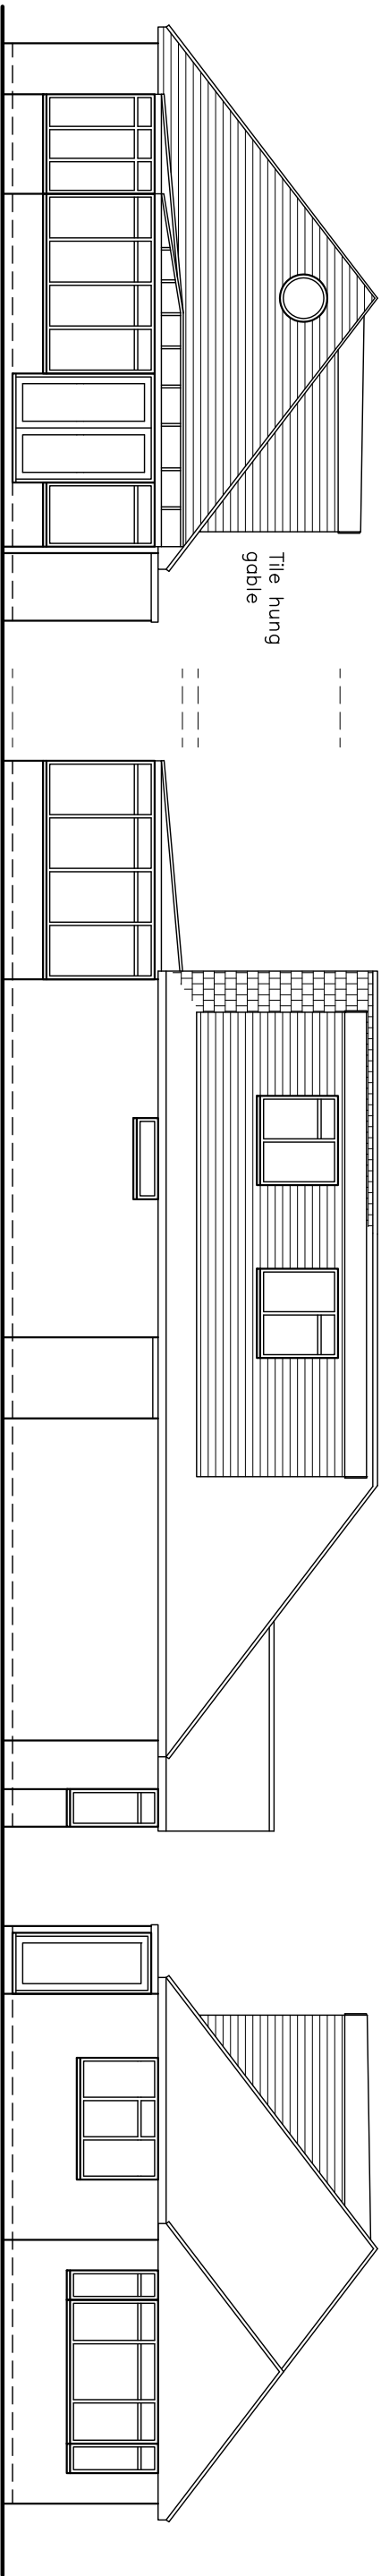


First floor

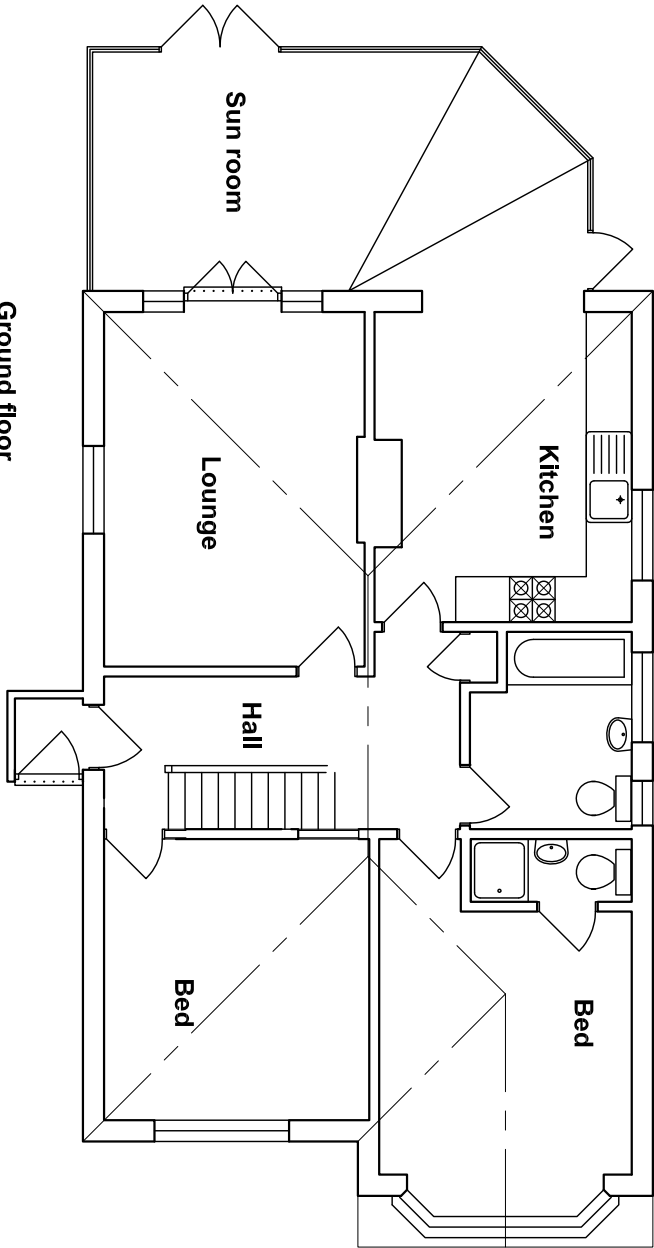


Ground floor


Proposed finishes:
Roof: plain tiles to match existing and flat
Dormer: vertical tile hanging to match roof
Fenestration: white uPVC to match existing style
Fascias, soffits, gutters etc. all to match
existing

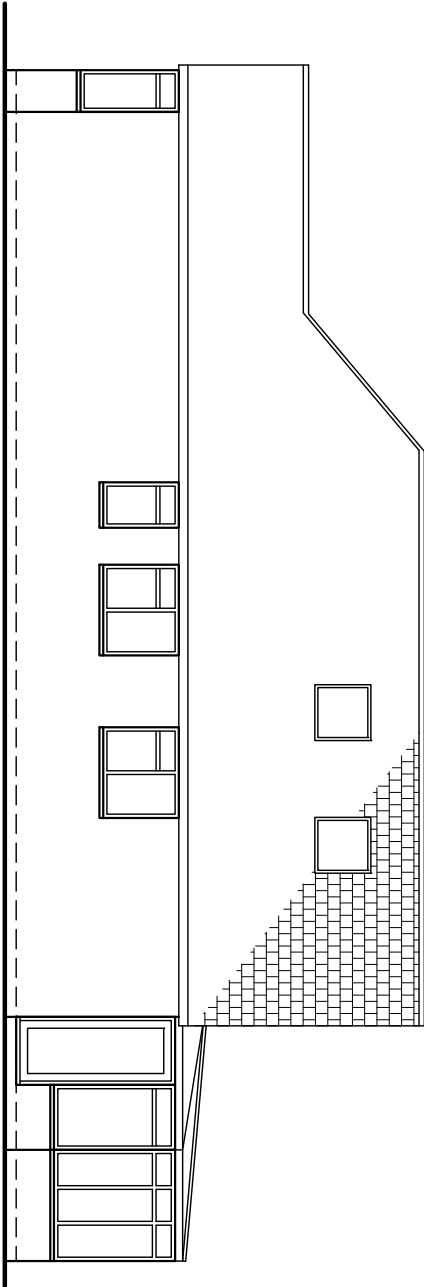

Side - North

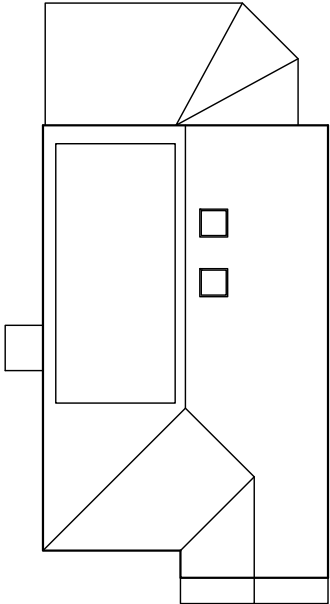

Roof

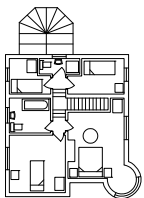Bryceson Shaw Associates <i>Surveyors and Designers</i> 2 Wellesley Court, Fitzalan Road, Littlehampton, West Sussex BN17 5JW Tel. 01903 734381 Mobile: 07889 651301 E-mail: brycesonshaw@btinternet.com		
Project: Proposed loft conversion; 60 Fircroft Crescent, Rustington BN16 3HT		
Drawing: Plans and elevations as proposed		
For: Mr. & Mrs. Phillips		
Drawn: PKS	Date: May 2015	
Scales: 1:100 1:200	No: 1758/01/02	
To scale when printed on A3		