
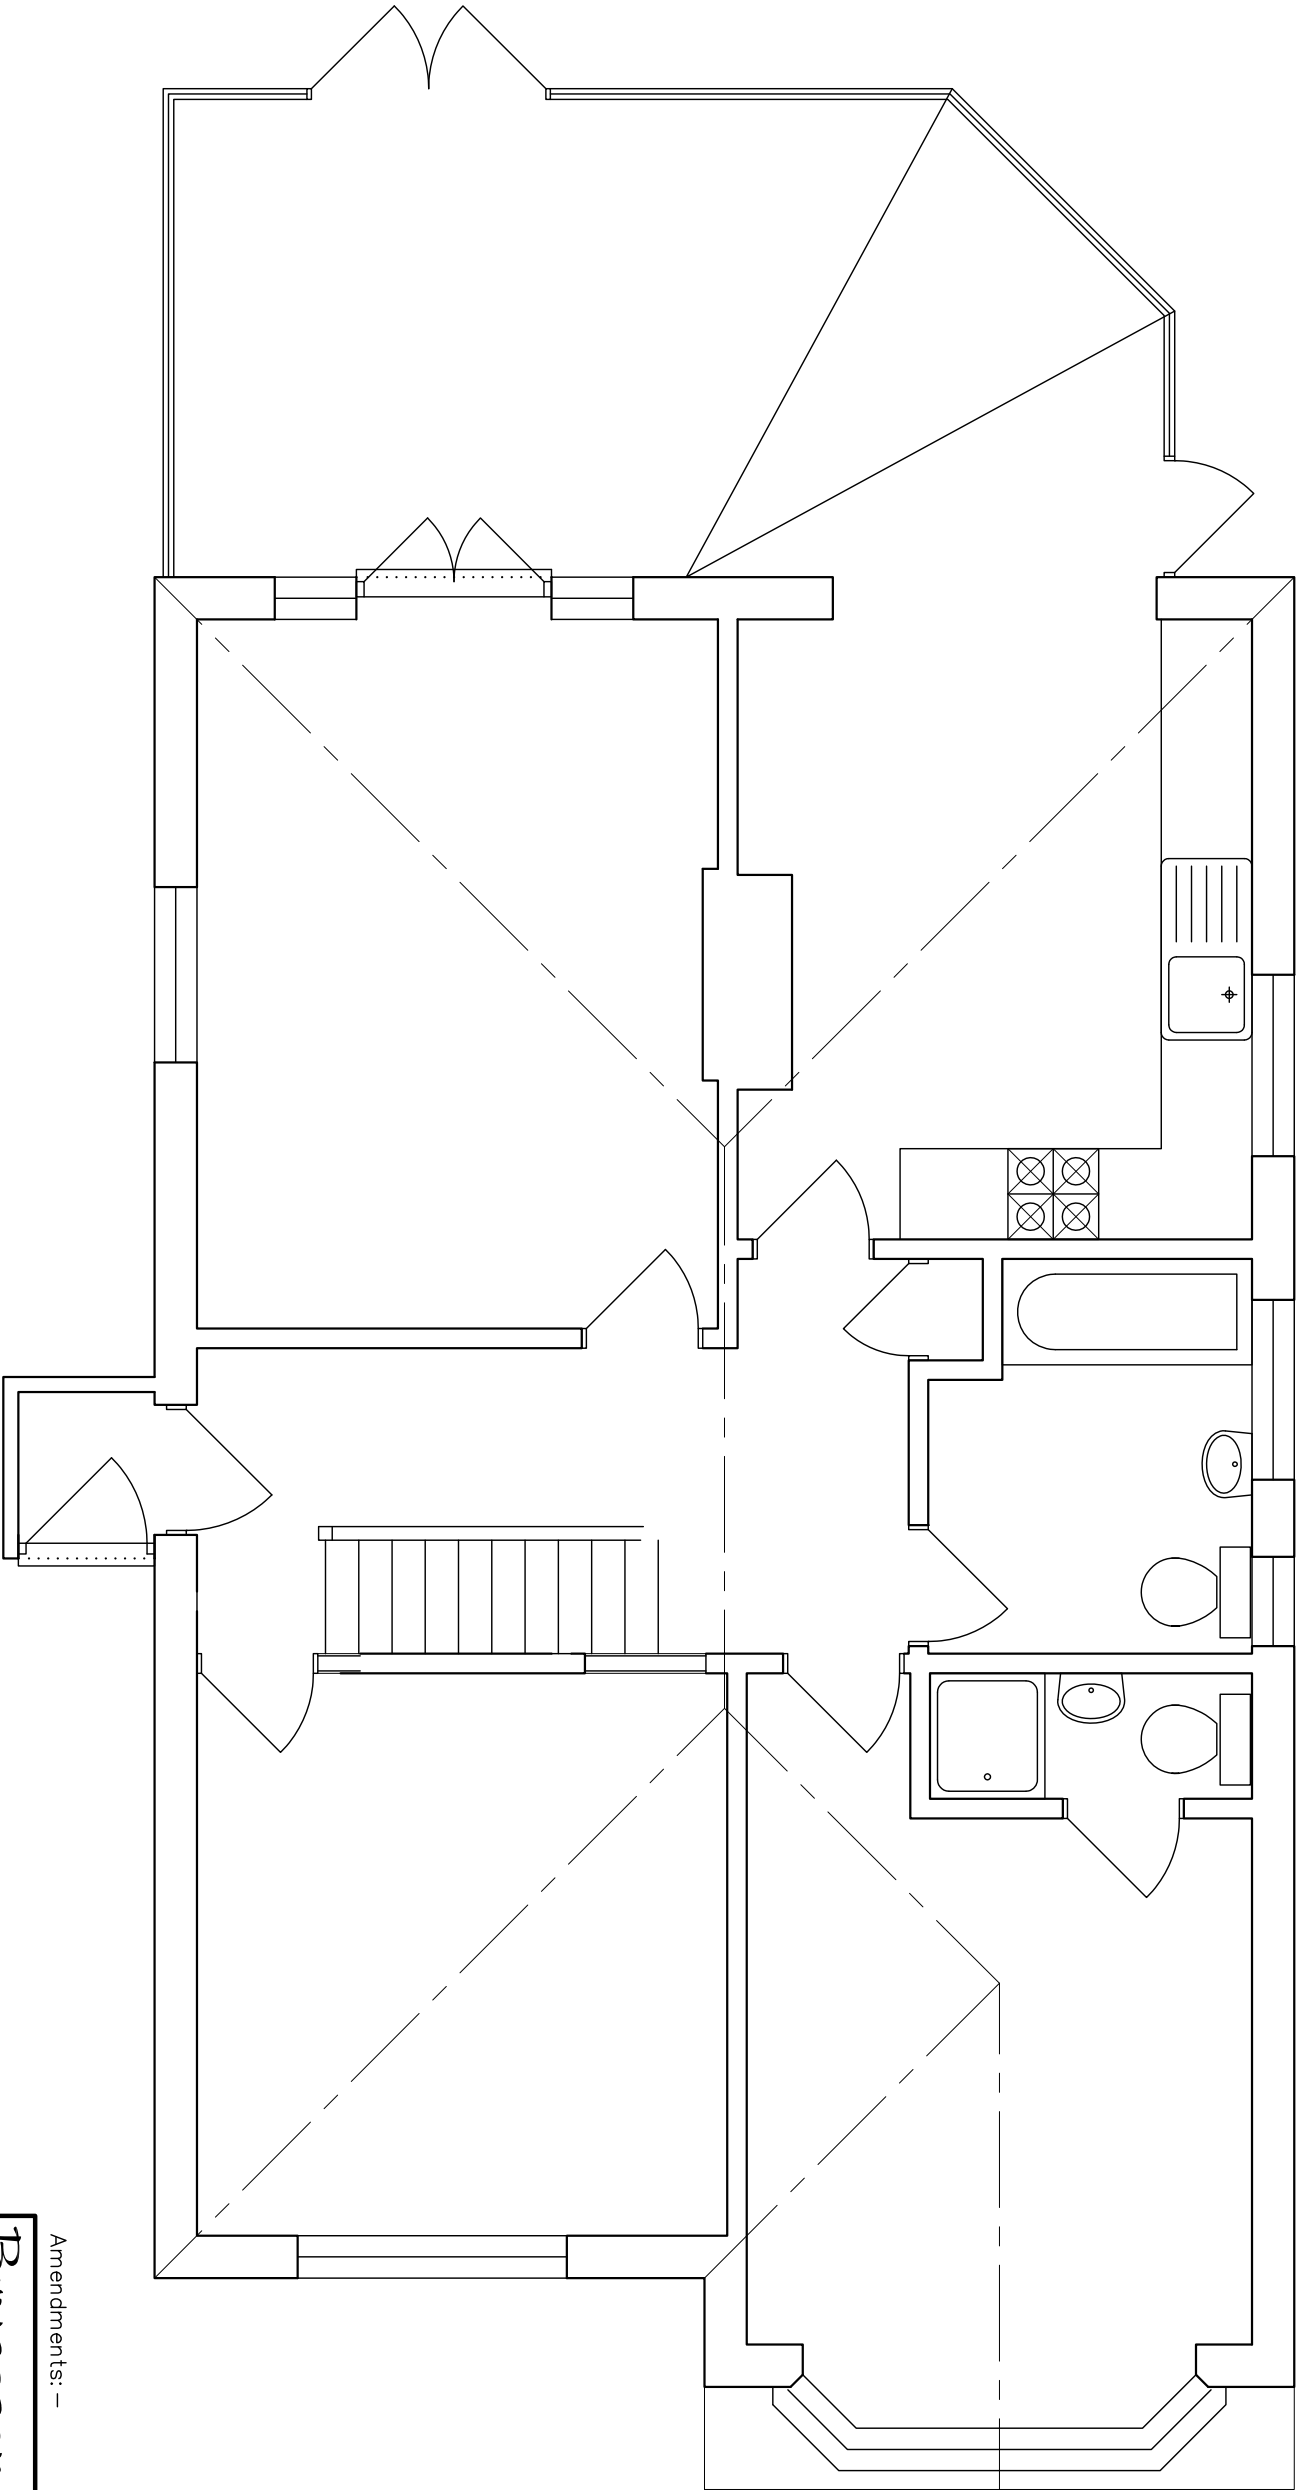


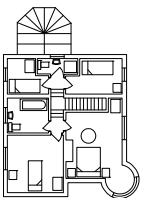

Amendments: –

<i>Bryceson Shaw Associates</i> <i>Surveyors and Designers</i> 2 Wellesley Court, Fitzalan Road, Littlehampton, West Sussex BN17 5JW Tel: 01903 734381 Mobile: 07889 651301 E-mail: brycesonshaw@btinternet.com			
Project: Proposed loft conversion; 60 Fircroft Crescent, Rustington BN16 3HT			
Drawing: Proposed ground floor			
For: Mr. & Mrs. Phillips			
Drawn: PKS	Date: May 2015		
Scales: 1:50	No: 1758/01/03		
To scale when printed on A3			