




Rear - West

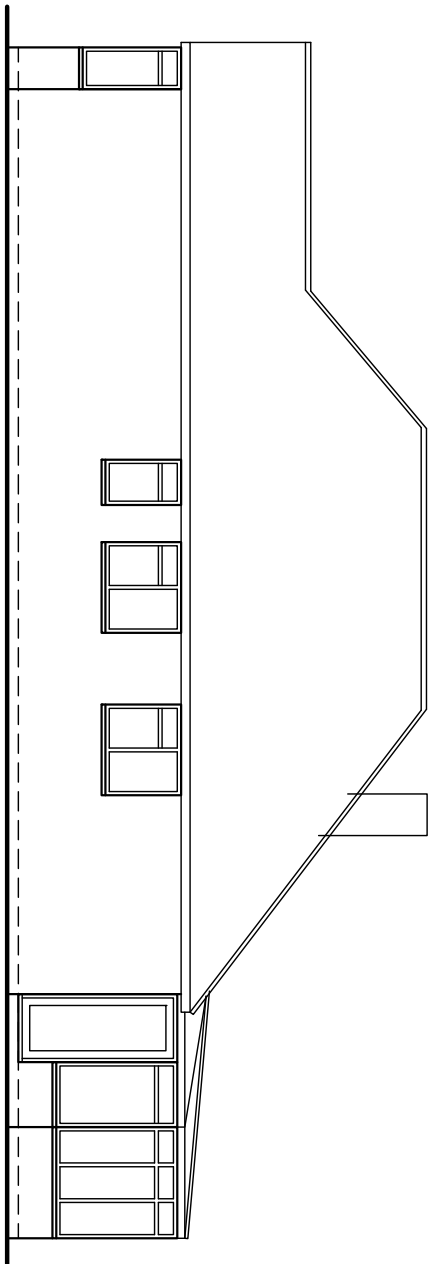


Side - North

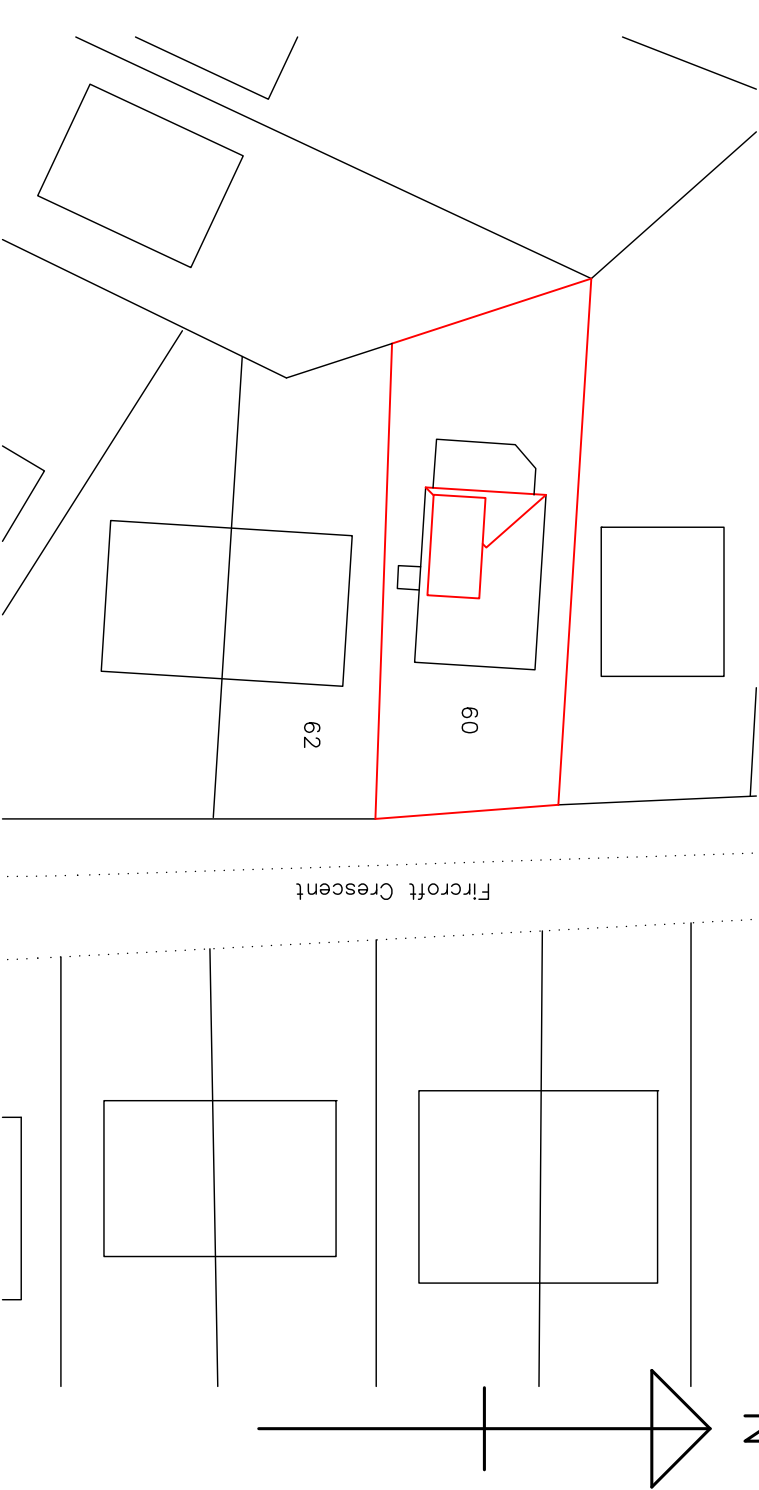


Block plan

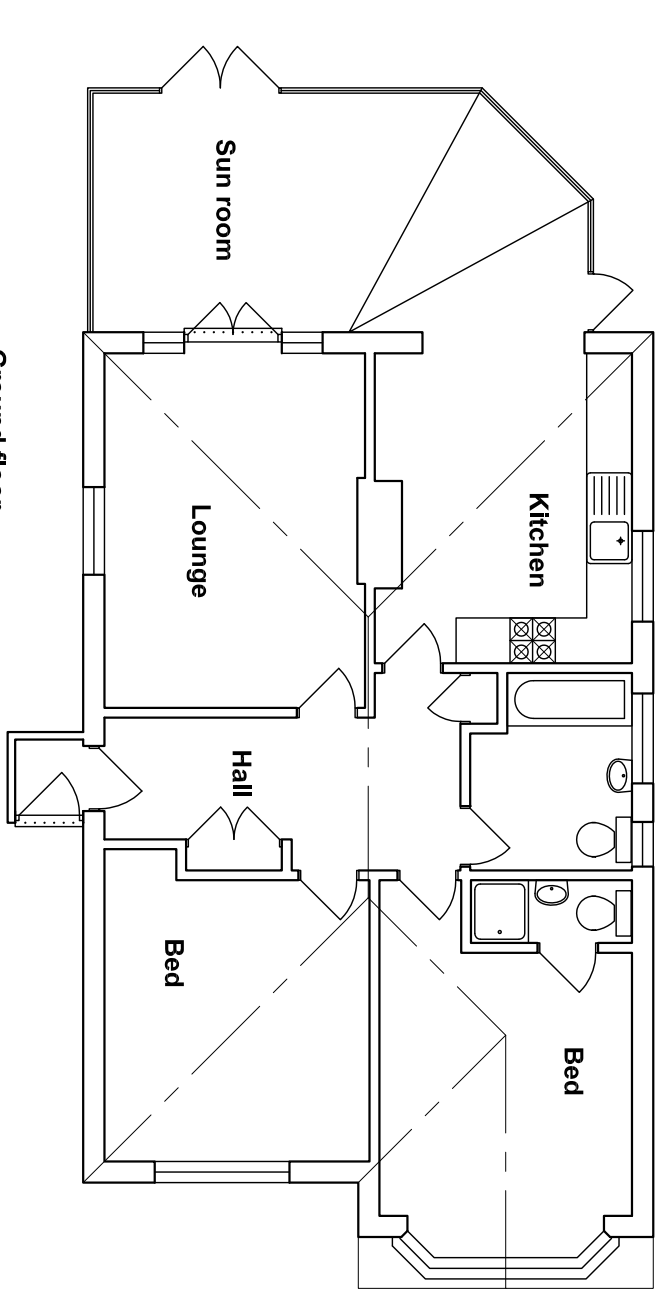

Ground floor

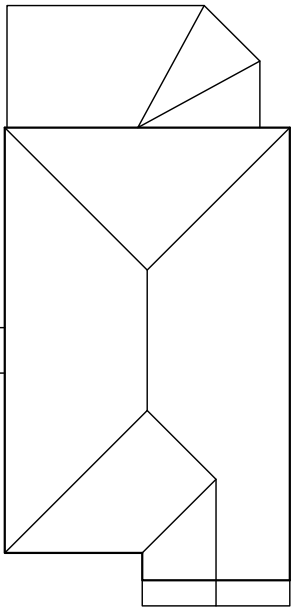

Roof

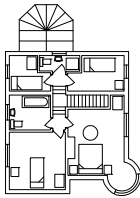Bryceson Shaw Associates <i>Surveyors and Designers</i> 2 Wellesley Court, Fitzalan Road, Littlehampton, West Sussex BN17 5JW Tel. 01903 734381 Mobile: 07889 651301 E-mail: brycesonshaw@btinternet.com		
Project: Proposed loft conversion; 60 Fircroft Crescent, Rustington BN16 3HT		
Drawing: Plans and elevations as existing		
For: Mr. & Mrs. Phillips		
Drawn: PKS	Date: May 2015	
Scales: 1:100 1:200 1:500	No:	1758/01/01
To scale when printed on A3		