


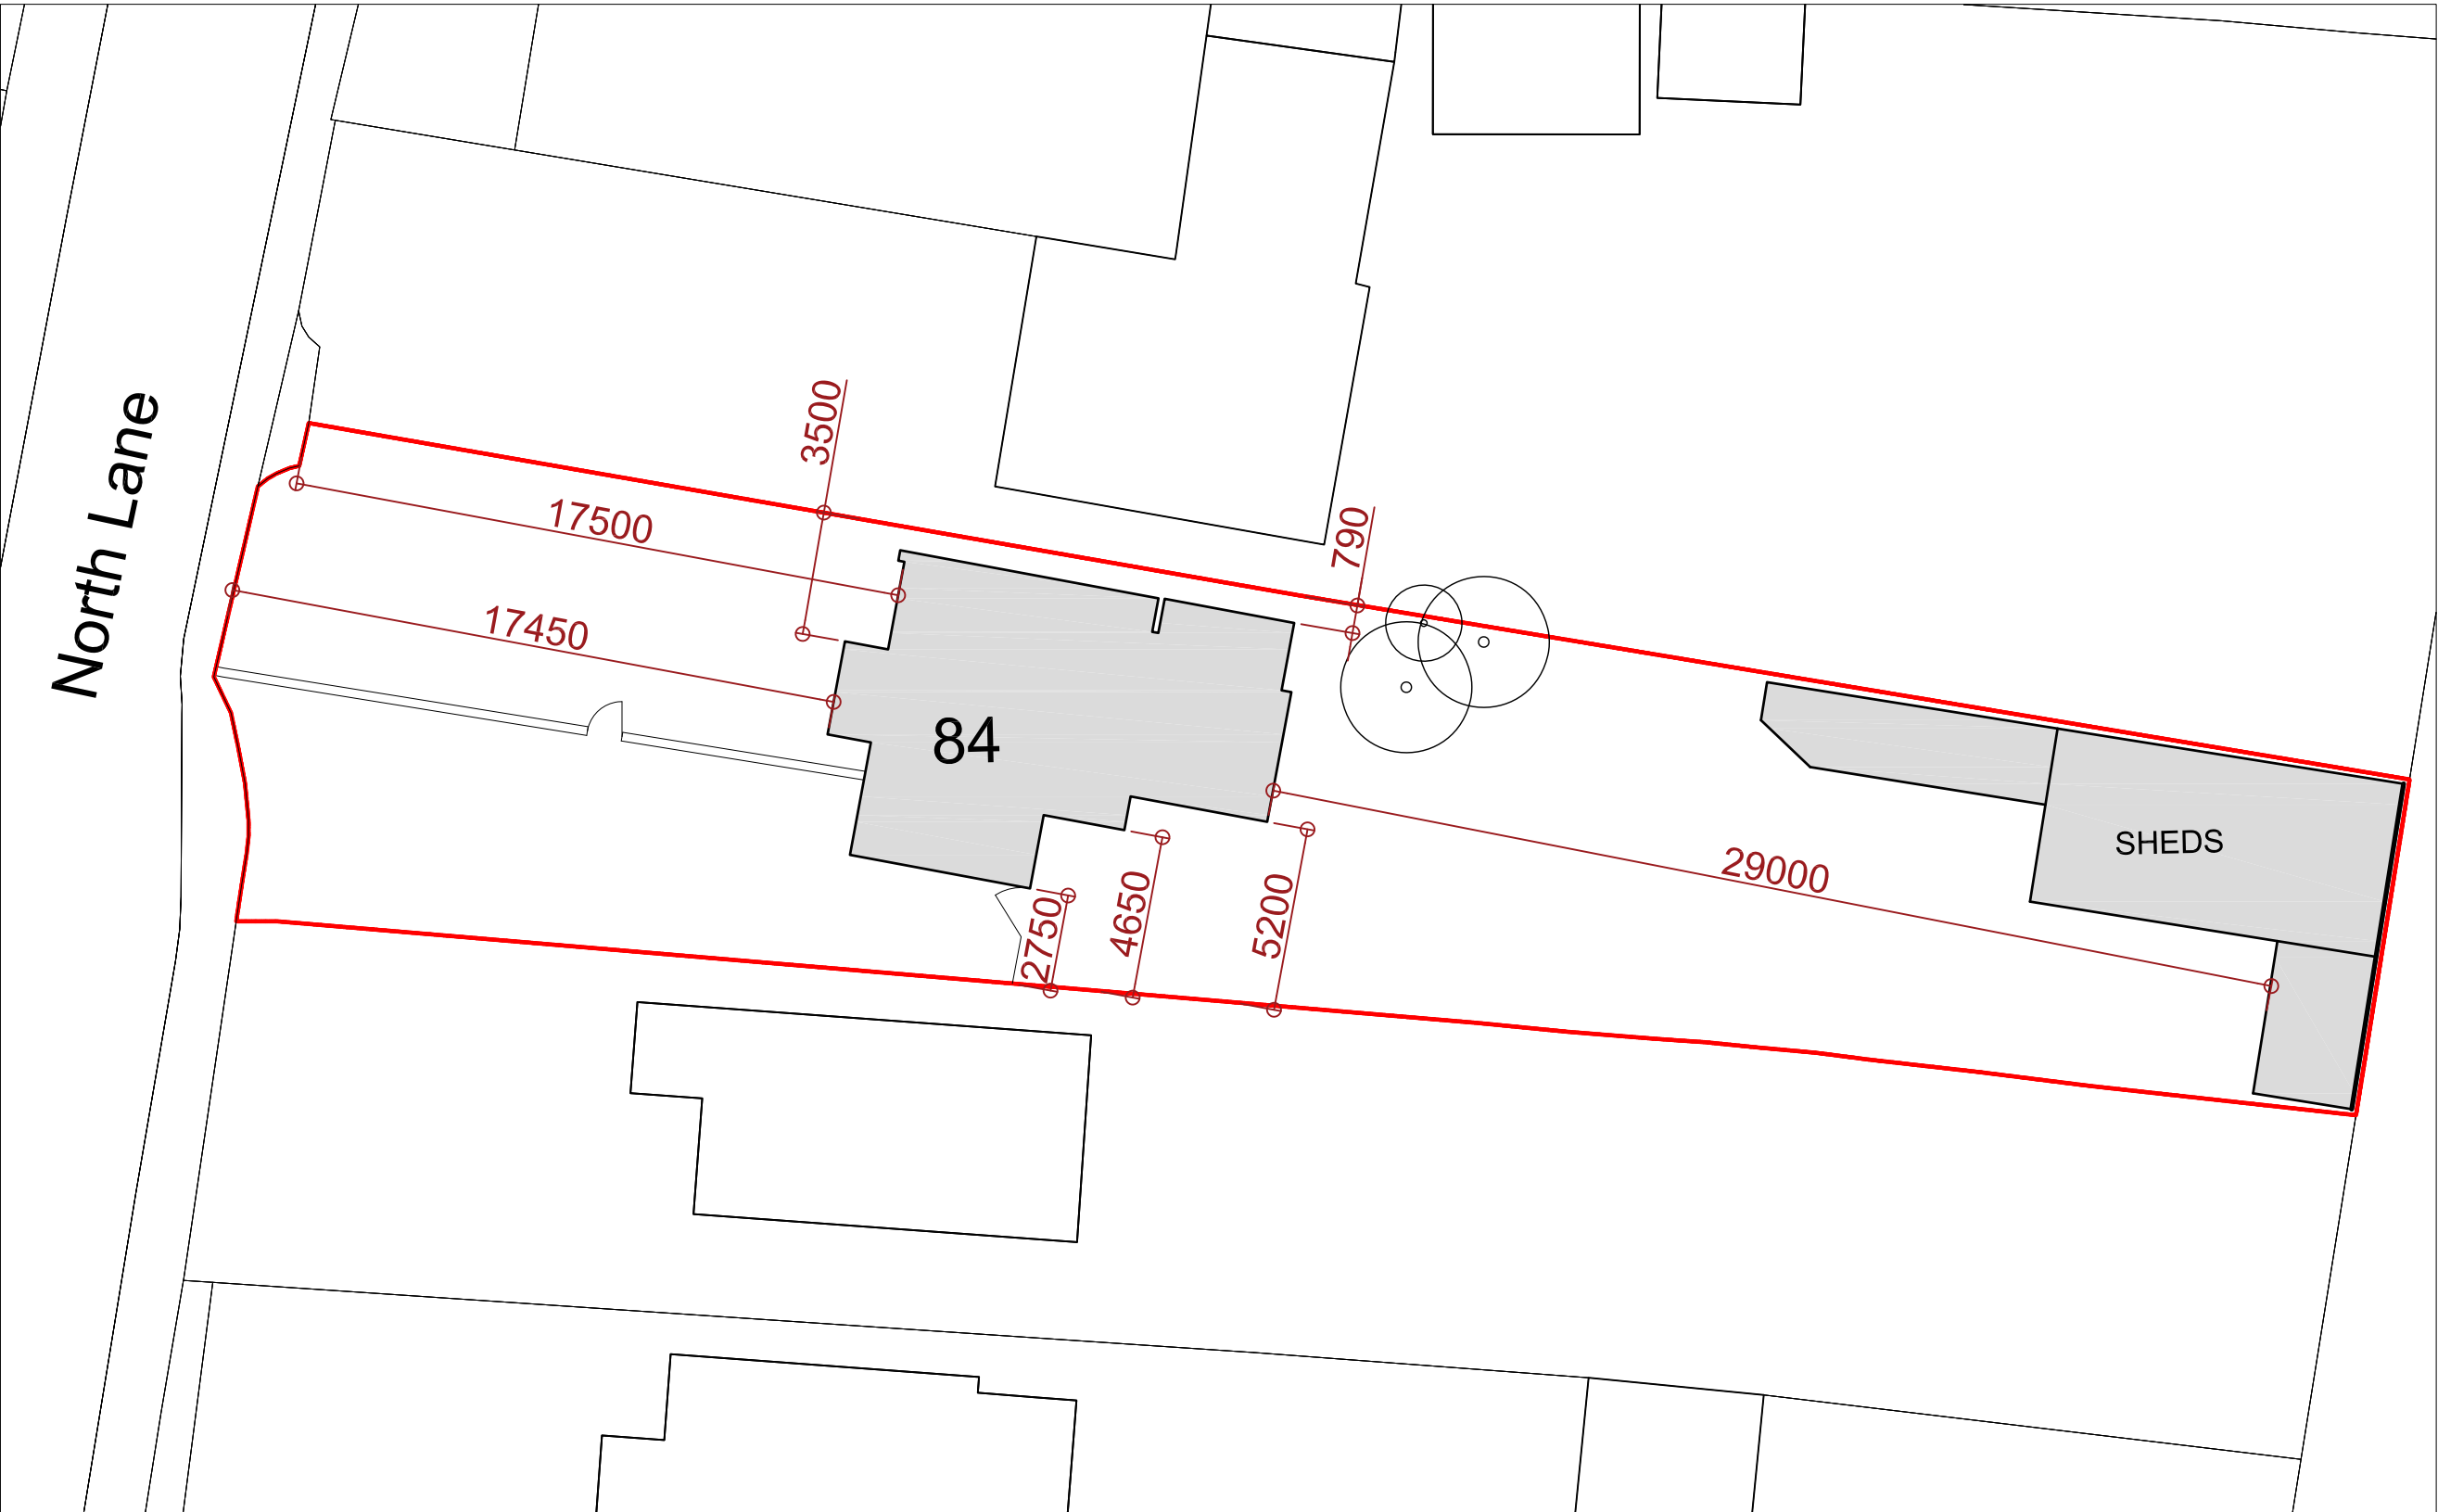

Key/ Notes:

- Red Line indicates site
- 84 North Lane, Rustington
- Existing trees within falling distance

00	05.06.2019 Planning Issue	JR	OM
Rev	Date + notes	Drwn	Chkd

OM Architectural Design

Works House, Station Road, Angmering, BN16 3AA
 Tel: 07590 508302
 E-mail: info@olivermcgowan.co.uk

Project
 84 North Lane
 Rustington

Drawing
 Existing block plan

Job Ref	Dwg No	Revision
BBO	1001	00
Scale(s)	Size	Date
1:200 @ A3	A3	June 2019
Drwn	Chkd	
JR	OM	

Status
 Planning

Existing block plan (based on OS information) 1:200

©Crown copyright and database rights 2017 Ordnance Survey
 0100031673
 © Local Government Information House Limited copyright and
 database rights 2017 0100031673
 Purchased from emapshite on 05.06.2019.

Site address:
 84 North Lane
 Rustington
 BN16 3PW

This drawing was produced by OM Architectural Design for Planning purposes only.
 OM Architectural Design can not be liable for any other use of the drawing other than
 use for the planning work it was drawn for.
 This drawing is not to be scaled or used for construction purposes.
 OM Architectural Design is to be informed of any errors before work proceeds.
 All dimensions are to be checked on site.
 All drawings are copyright of OM Architectural Design.

