


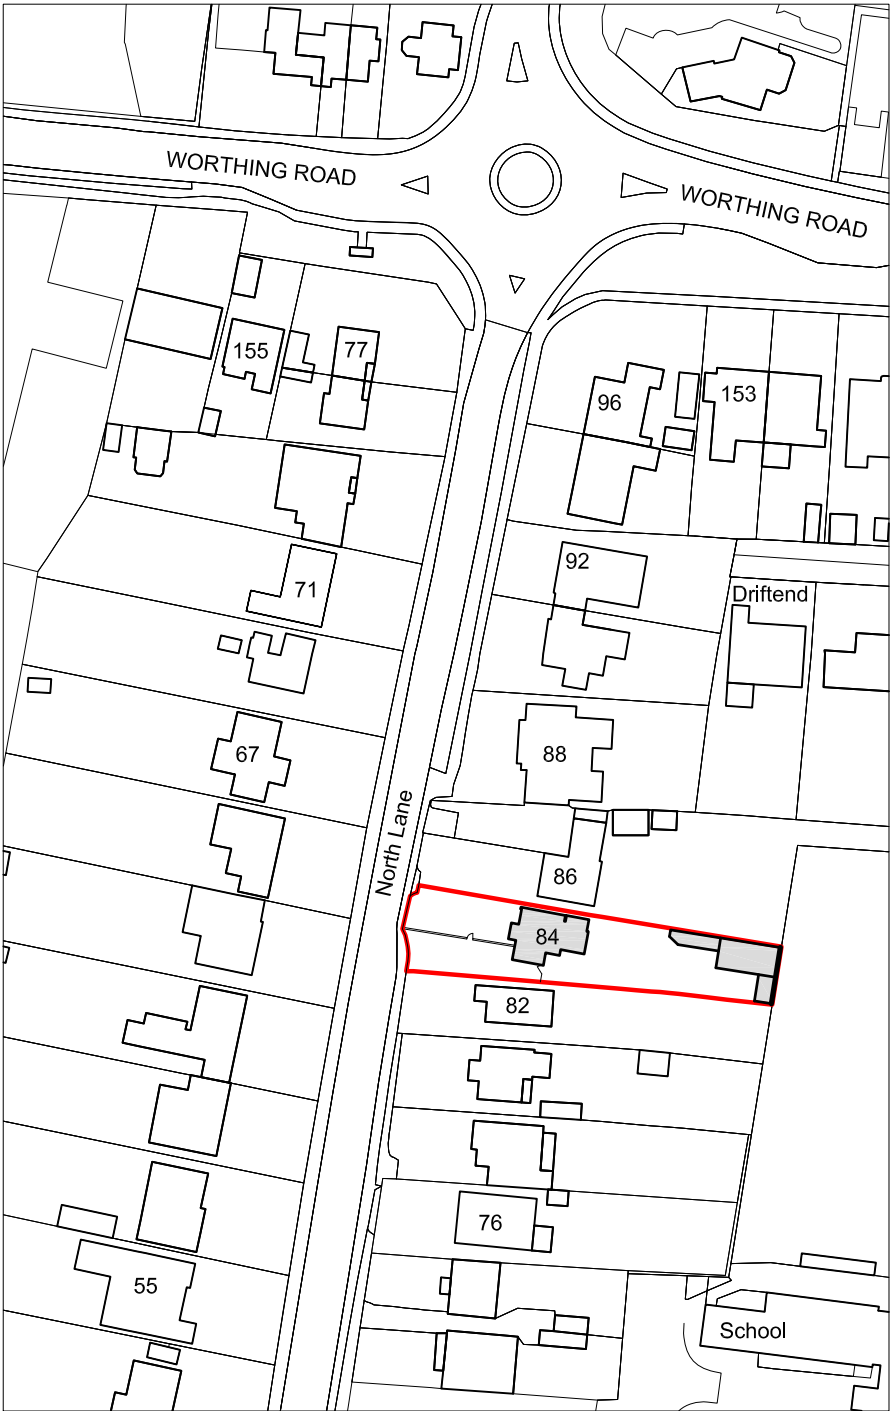

Key/ Notes:

Red Line indicates site

84 North Lane, Rustington


Existing location plan (based on OS information) 1:1250

©Crown copyright and database rights 2017 Ordnance Survey
0100031673
© Local Government Information House Limited copyright and
database rights 2017 0100031673
Purchased from emapshite on 05.06.2019.

Site address:
84 North Lane
Rustington
BN16 3PW

This drawing was produced by OM Architectural Design for Planning purposes only.
OM Architectural Design can not be liable for any other use of the drawing other than
use for the planning work it was drawn for.
This drawing is not to be scaled or used for construction purposes.
OM Architectural Design is to be informed of any errors before work proceeds.
All dimensions are to be checked on site.
All drawings are copyright of OM Architectural Design.

1:1250 SCALE BAR

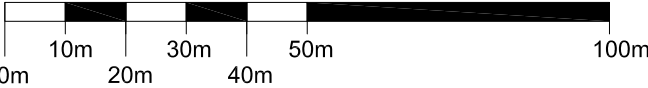

00	05.06.2019 Planning Issue	JR	OM
Rev	Date + notes	Drwn	Chkd

OM Architectural Design

Works House, Station Road, Angmering, BN16 3AA
Tel: 07590 508302
E-mail: info@olivermcgowan.co.uk

Project
84 North Lane
Rustington

Drawing
Existing location plan

Job Ref	Dwg No	Revision
BBO	1000	00
Scale(s)	Size	Date
1:1250 @ A3	A3	June 2019
Status	Drwn	Chkd
Planning	JR	OM