



FLATS 1 - 4 WEST 1/200

NORTH 1/200

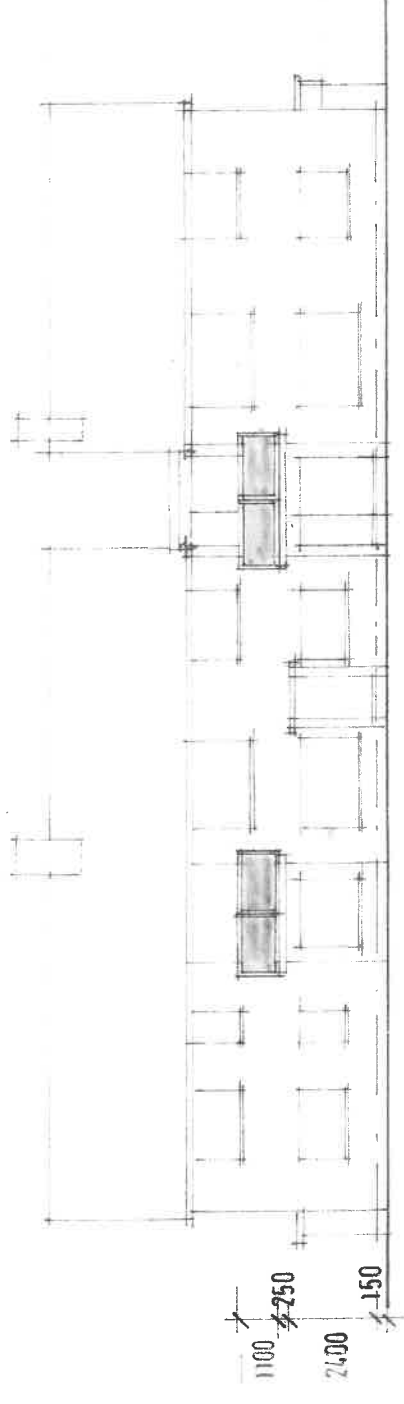


FLATS 5 - 10 SOUTH 1/200

EAST 1/200

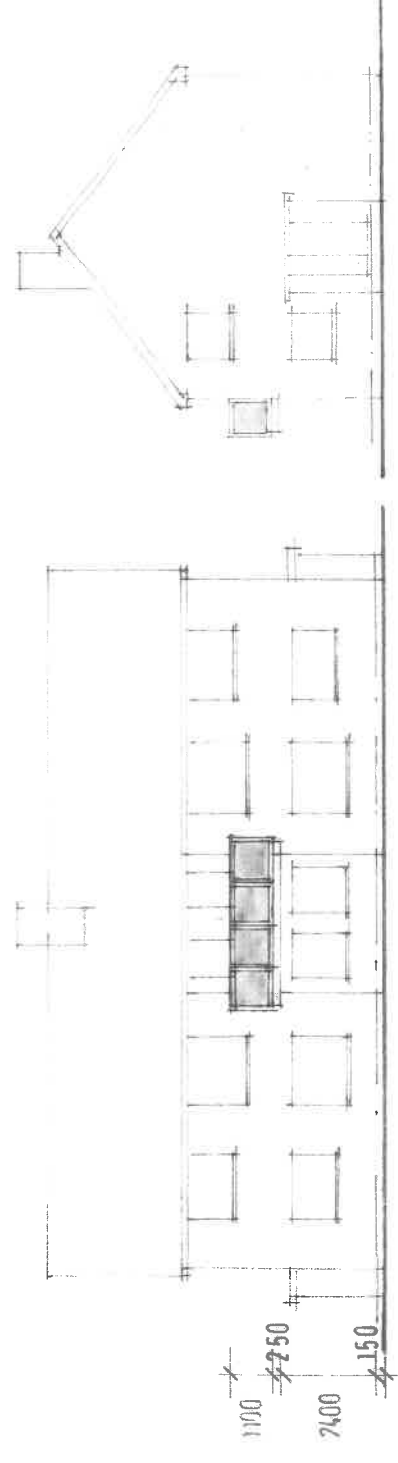

FLATS 11 - 14 EAST 1/200

NORTH 1/200

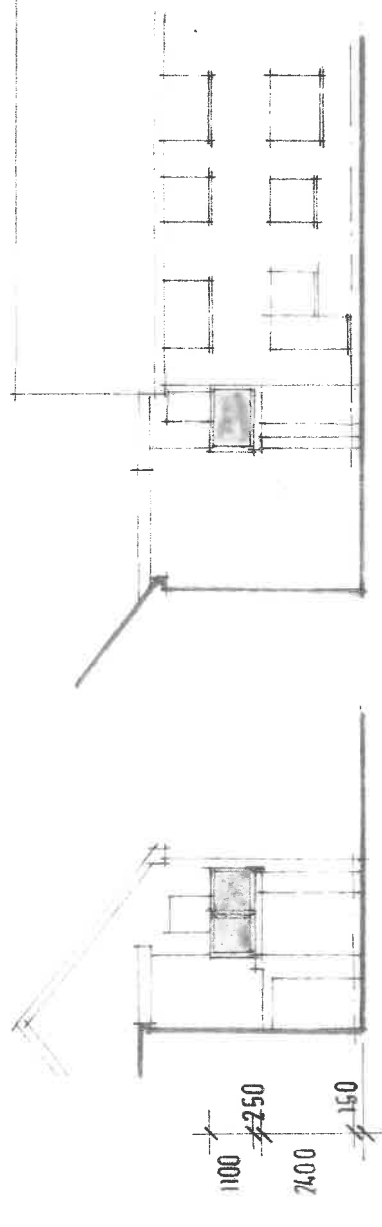

FLATS 1 - 4 SOUTH 1/200

EAST 1/200

TREVOR E. UNSTED

55-57 SEA LANE • RUSTINGTON • WEST SUSSEX • BN16 2RQ Tel: 01903 850000

Client: **BEACH COURT RESIDENTS ASSOCIATION LTD.**

Project: **REPLACEMENT BALCONIES: BEACH COURT,
HARFOLD/COVE RD: RUSTINGTON,
W/SUSSEX. BN 16.2QF/BN 16.2QJ**

Drawing: **EXISTING**

Scale: **AS SHOWN** Drawing No.:

Date: **JUNE 2019**

19/4636/3

Drawn: **tu** Revisions:

Copyright:

The contractor must check all dimensions and levels on site and ~~dimensions to be scaled from drawings.~~

It is the contractor's responsibility to ensure compliance with all statutory authority requirements, carry out works with total regard to existing and retained structure. Works and materials to latest CP15.

Drawing to be read in strict accordance with engineer's information where applicable.

All structural timber C16 unless otherwise noted. All structural and external timber pressure impregnated with preservative, cut ends life swabbed with Cuprinol or similar treatment.

Local authority to witness satisfactory test on all new and affected foot/storm drainage.