



FLATS 1 - 4 WEST 1/200

NORTH 1/200

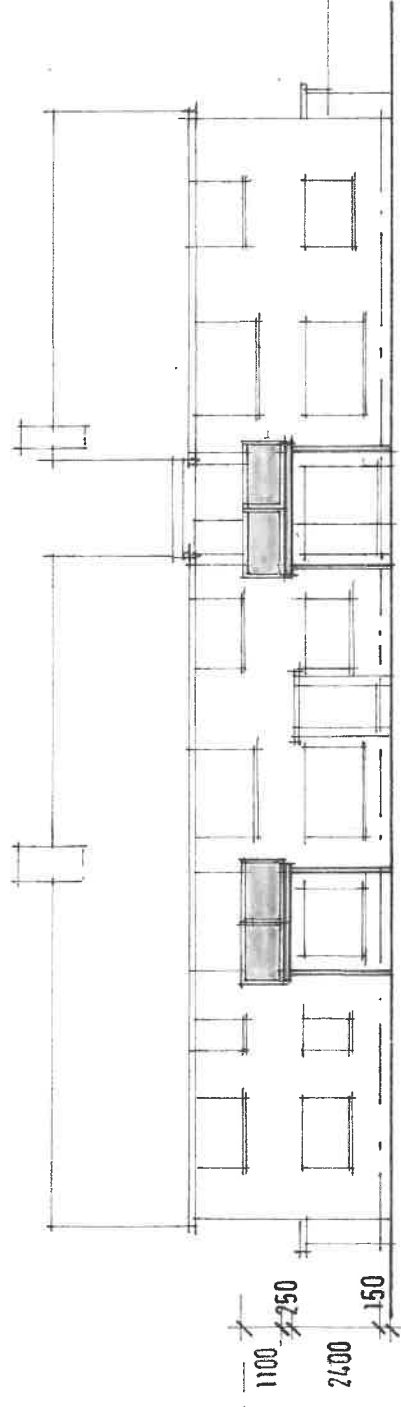


FLATS 5 - 10 SOUTH 1/200

EAST 1/200

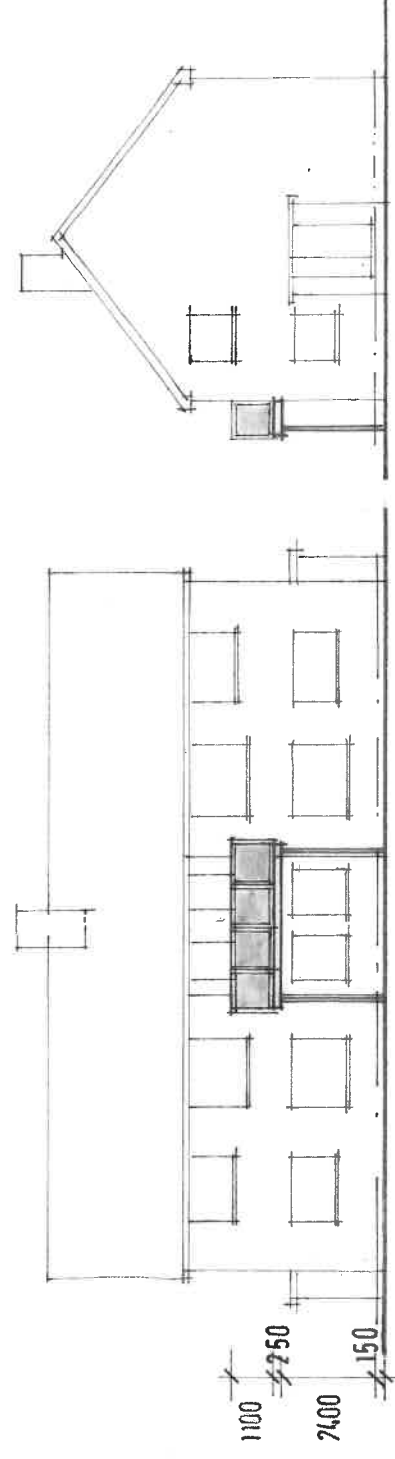

FLATS 11 - 14 EAST 1/200

NORTH 1/200

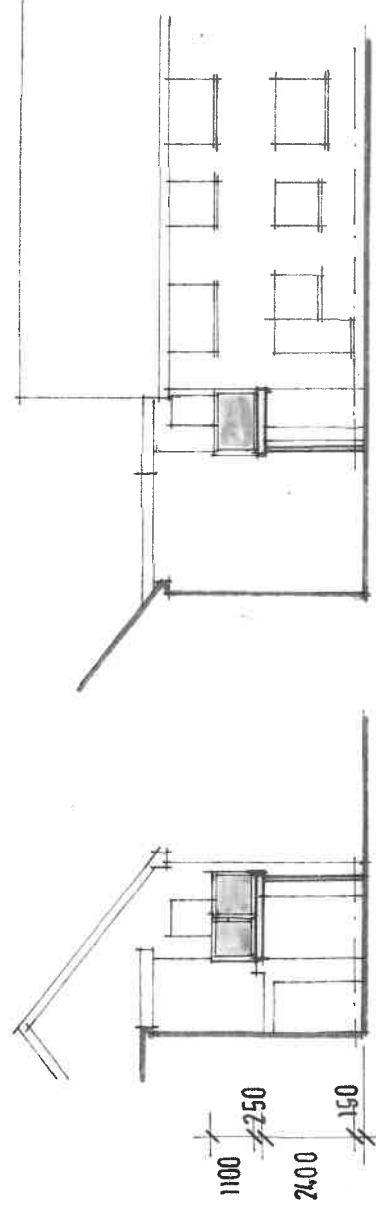

FLATS 1 & 4 SOUTH 1/200

EAST 1/200

TREVOR E. UNSTED

55-57 SEA LANE • RUSTINGTON • WEST SUSSEX • BN16 2PQ Tel: 01903 859093

Client: **BEACH COURT RESIDENTS ASSOCIATION LTD:**
 Project: **REPLACEMENT BALCONIES: BEACH COURT, HARSFOLD COVE RD: RUSTINGTON, W/SUSSEX. BN 16.2QF/BN 16.2QJ**

Drawing: **PROPOSED**

Scale: **AS SHOWN** Drawing No.:

Date: **JUNE 2019**

19/4636/6

Drawn: **tu** Revisions:

Copyright:

The contractor must check all dimensions and levels on site and no dimensions are to be sealed from drawings.

It is the contractor's responsibility to ensure compliance with all statutory authority requirements, carry out works with total regard to existing and retained structure. Works and materials to latest CP/BS. Drawing to be read in strict accordance with engineer's information where applicable.

All structural timber C16 unless otherwise noted. All structural and external timber pressure impregnated with preservative, cut ends site swabbed with Cupinol or similar treatment. Local authority to witness satisfactory test on all new and affected foul/storm drainage.