
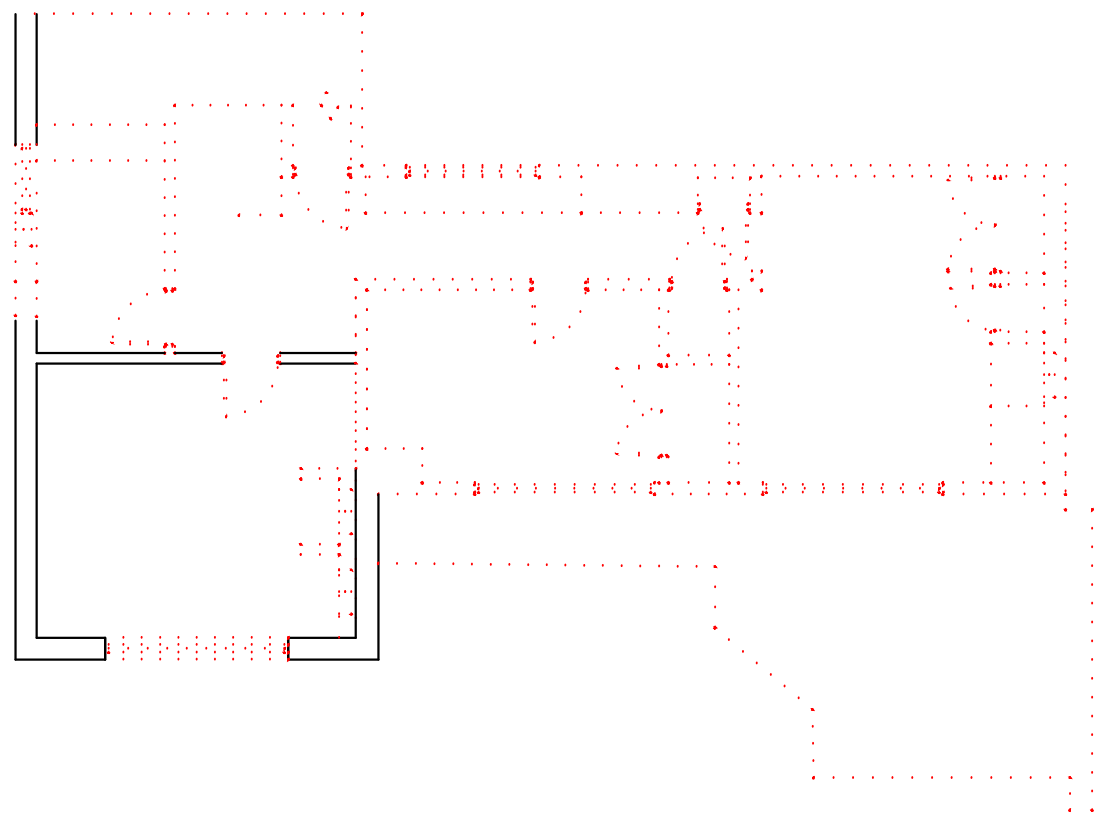
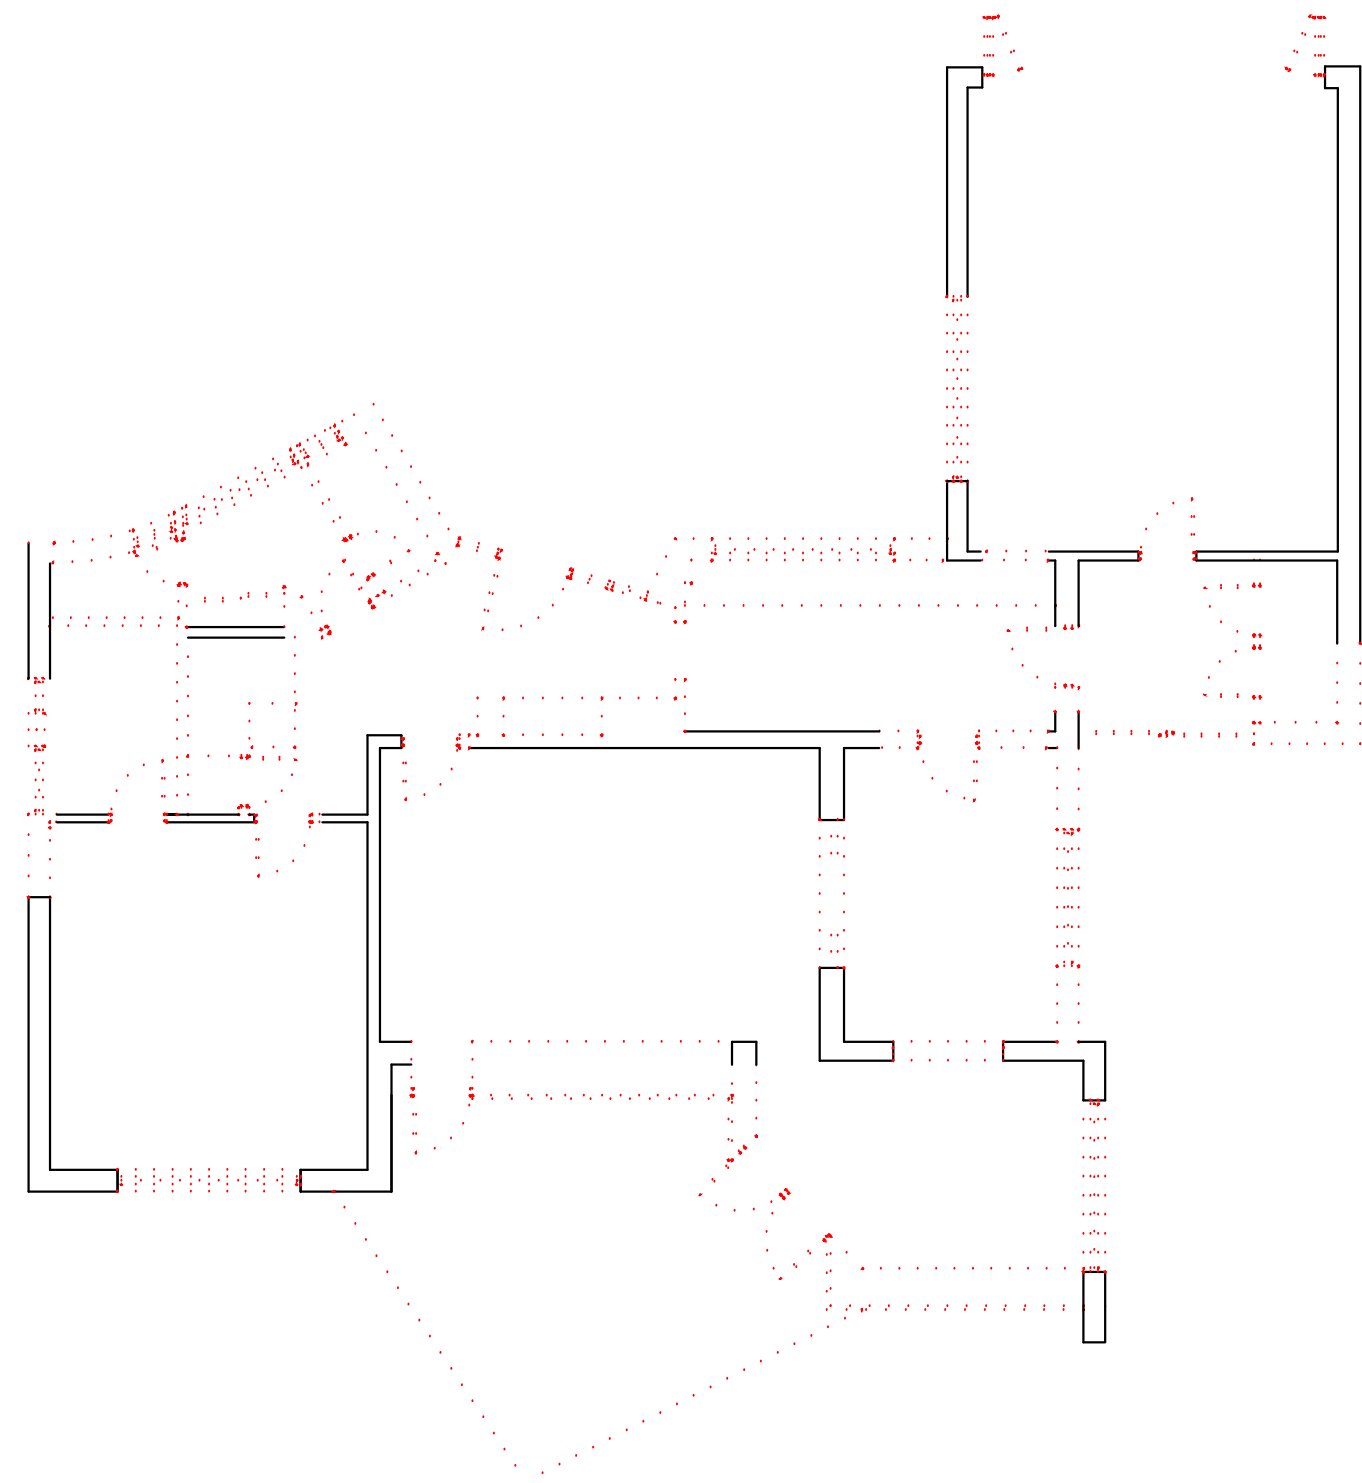
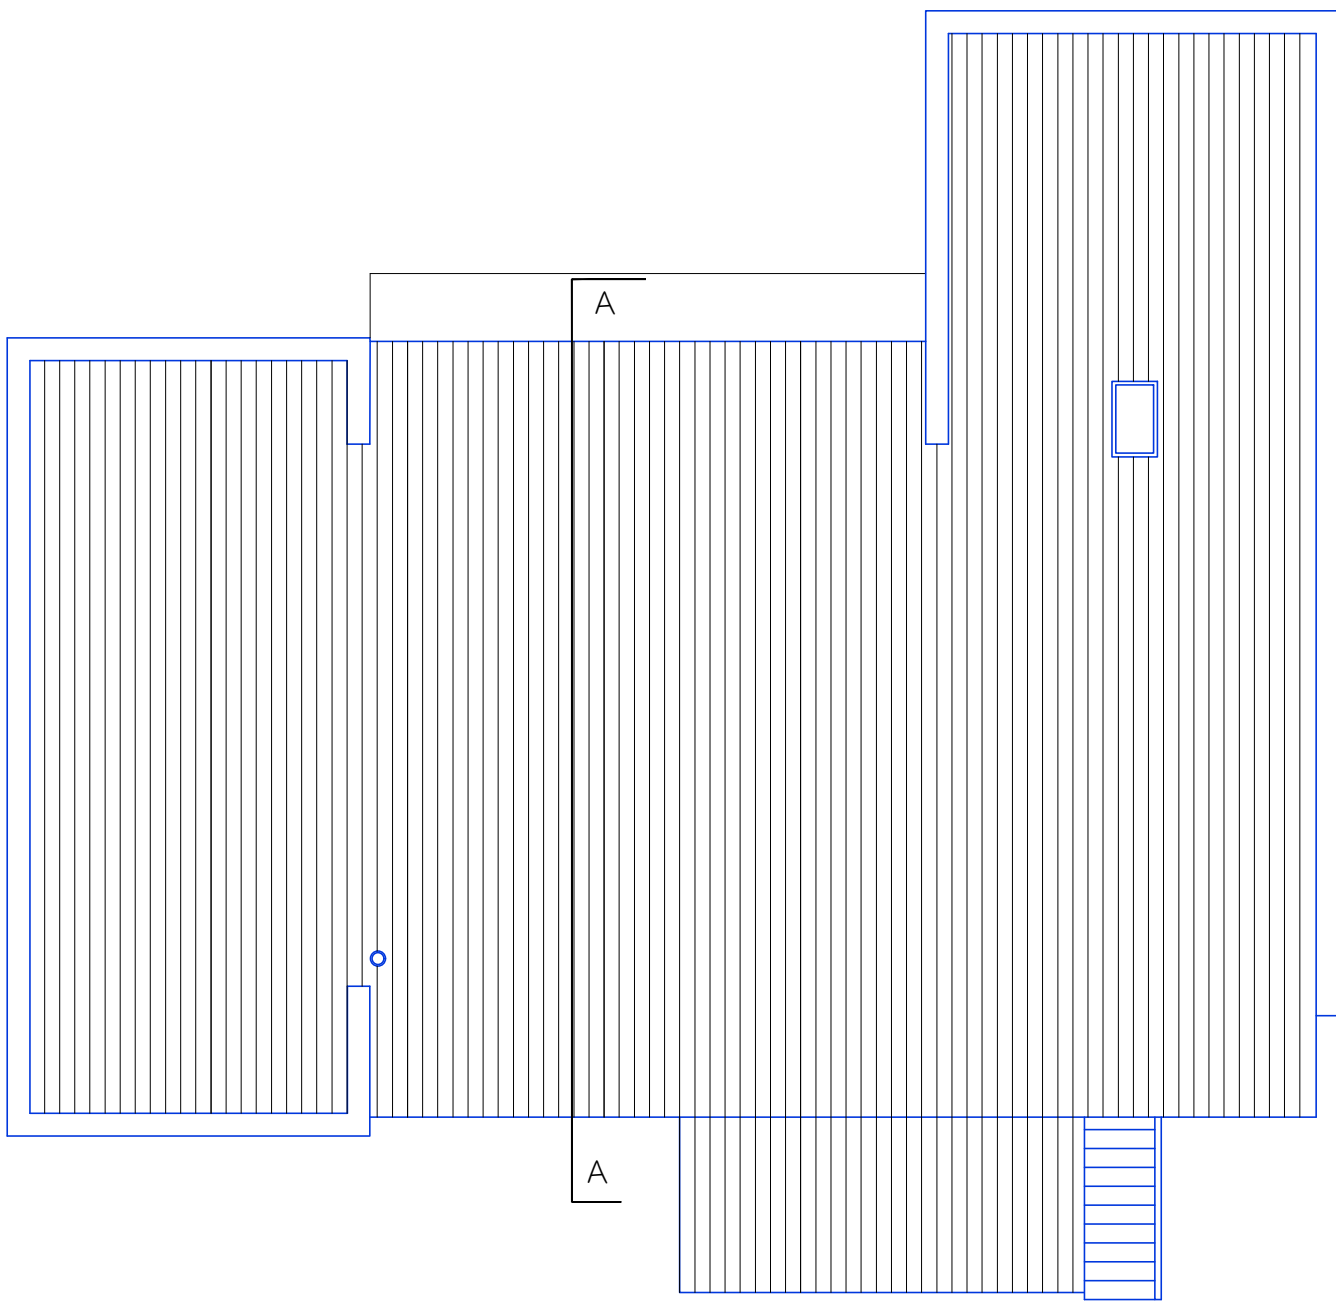
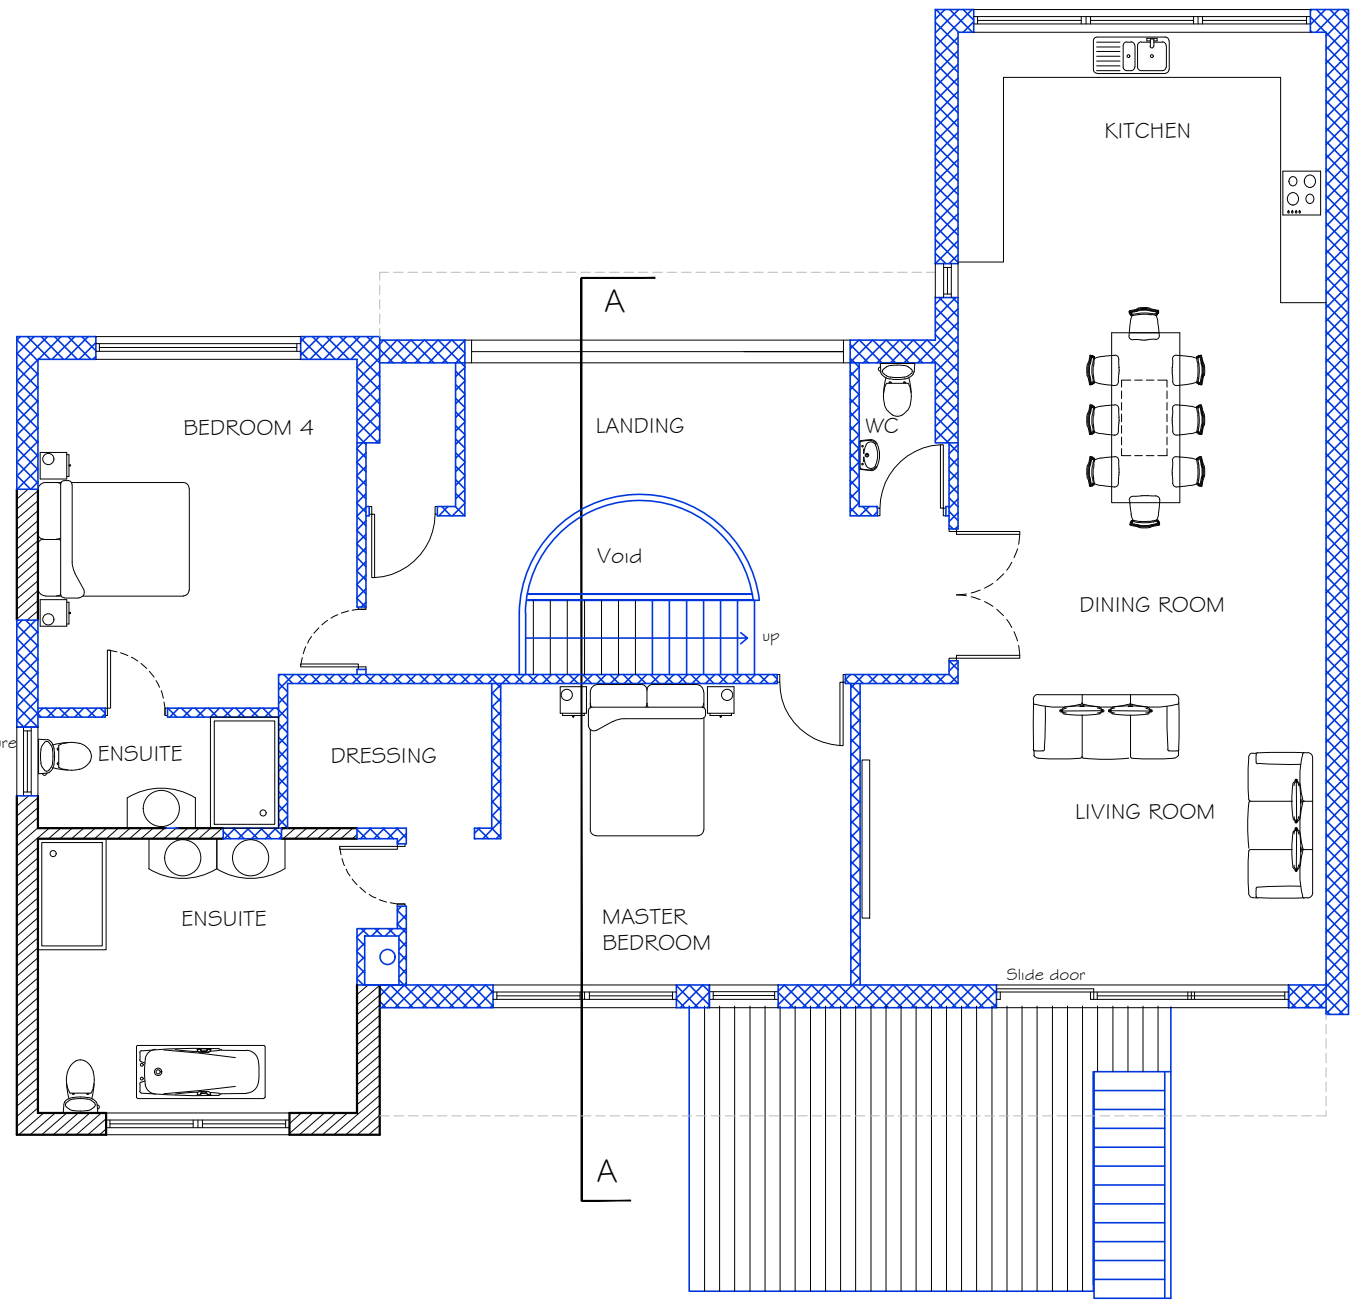
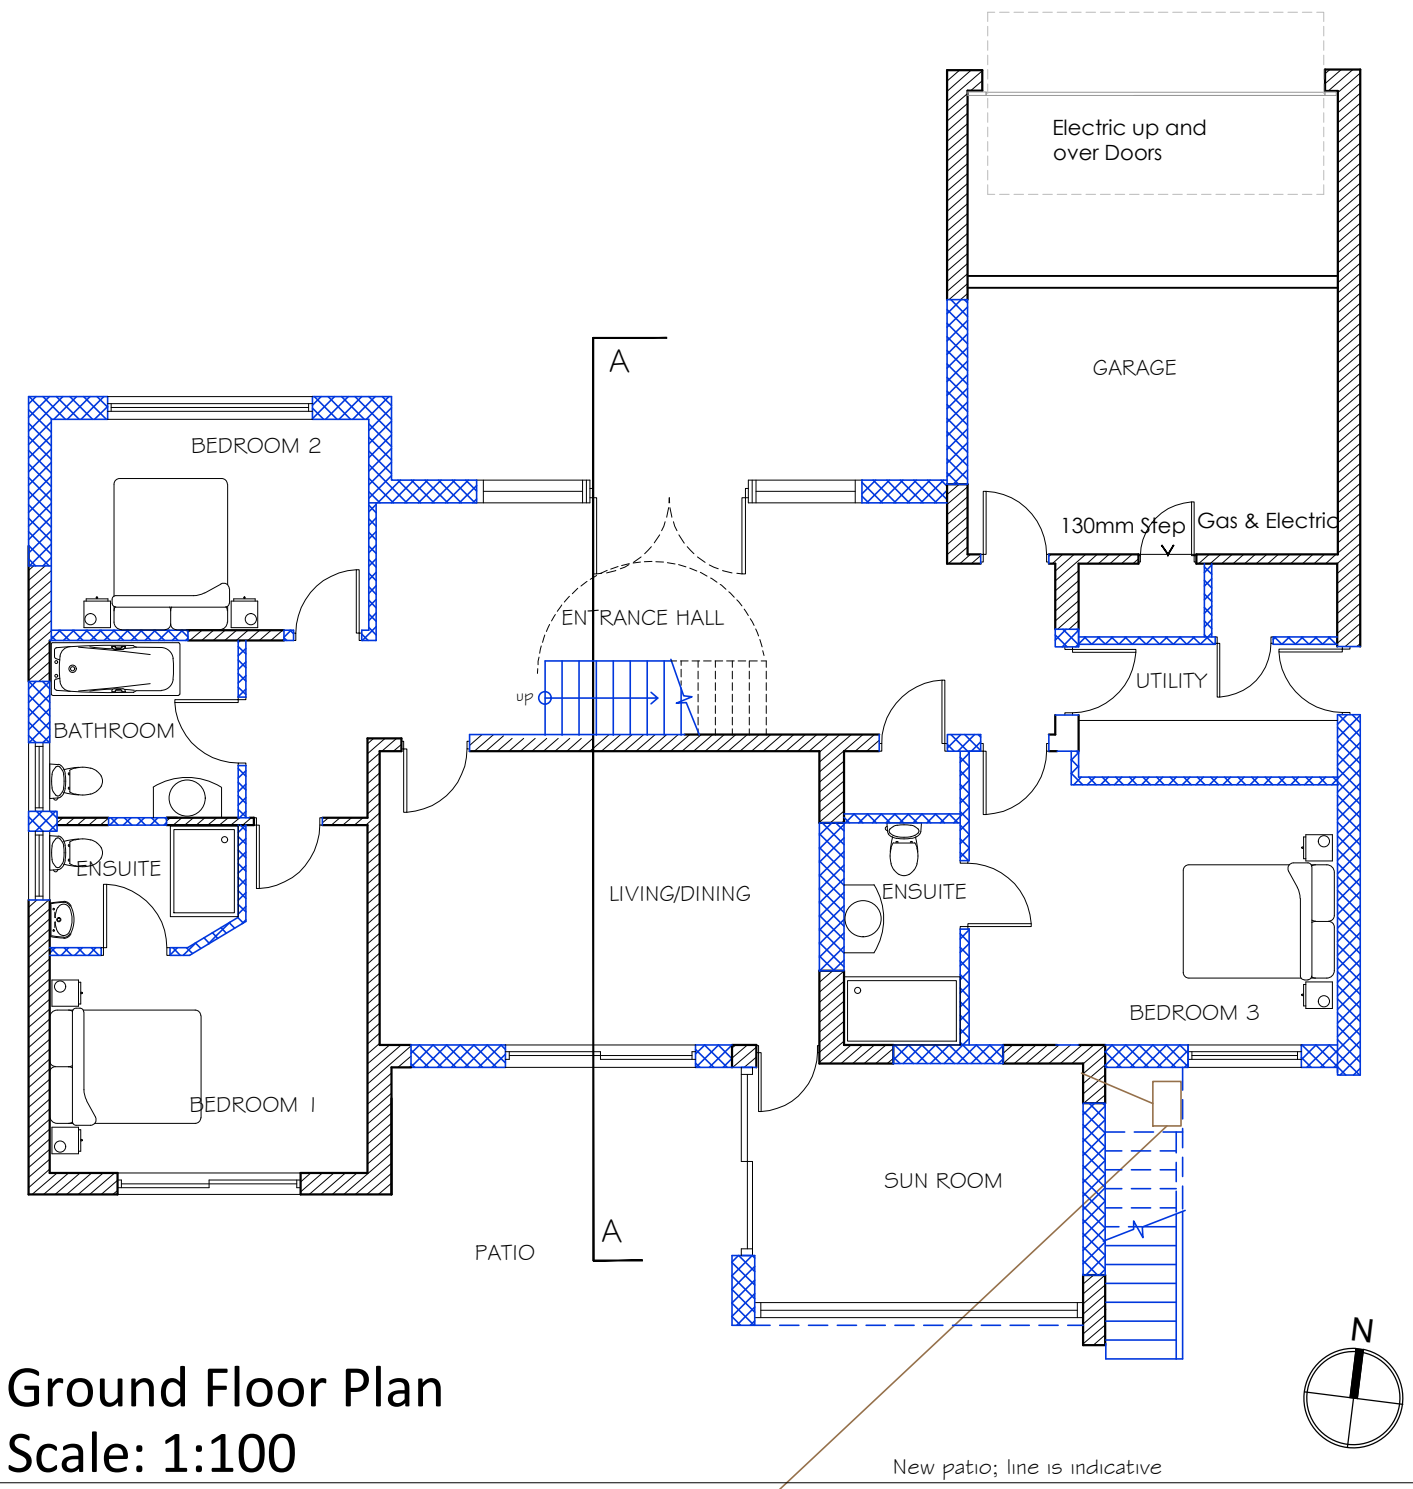


Little Cuttle, 19 Botany Close - Rustington

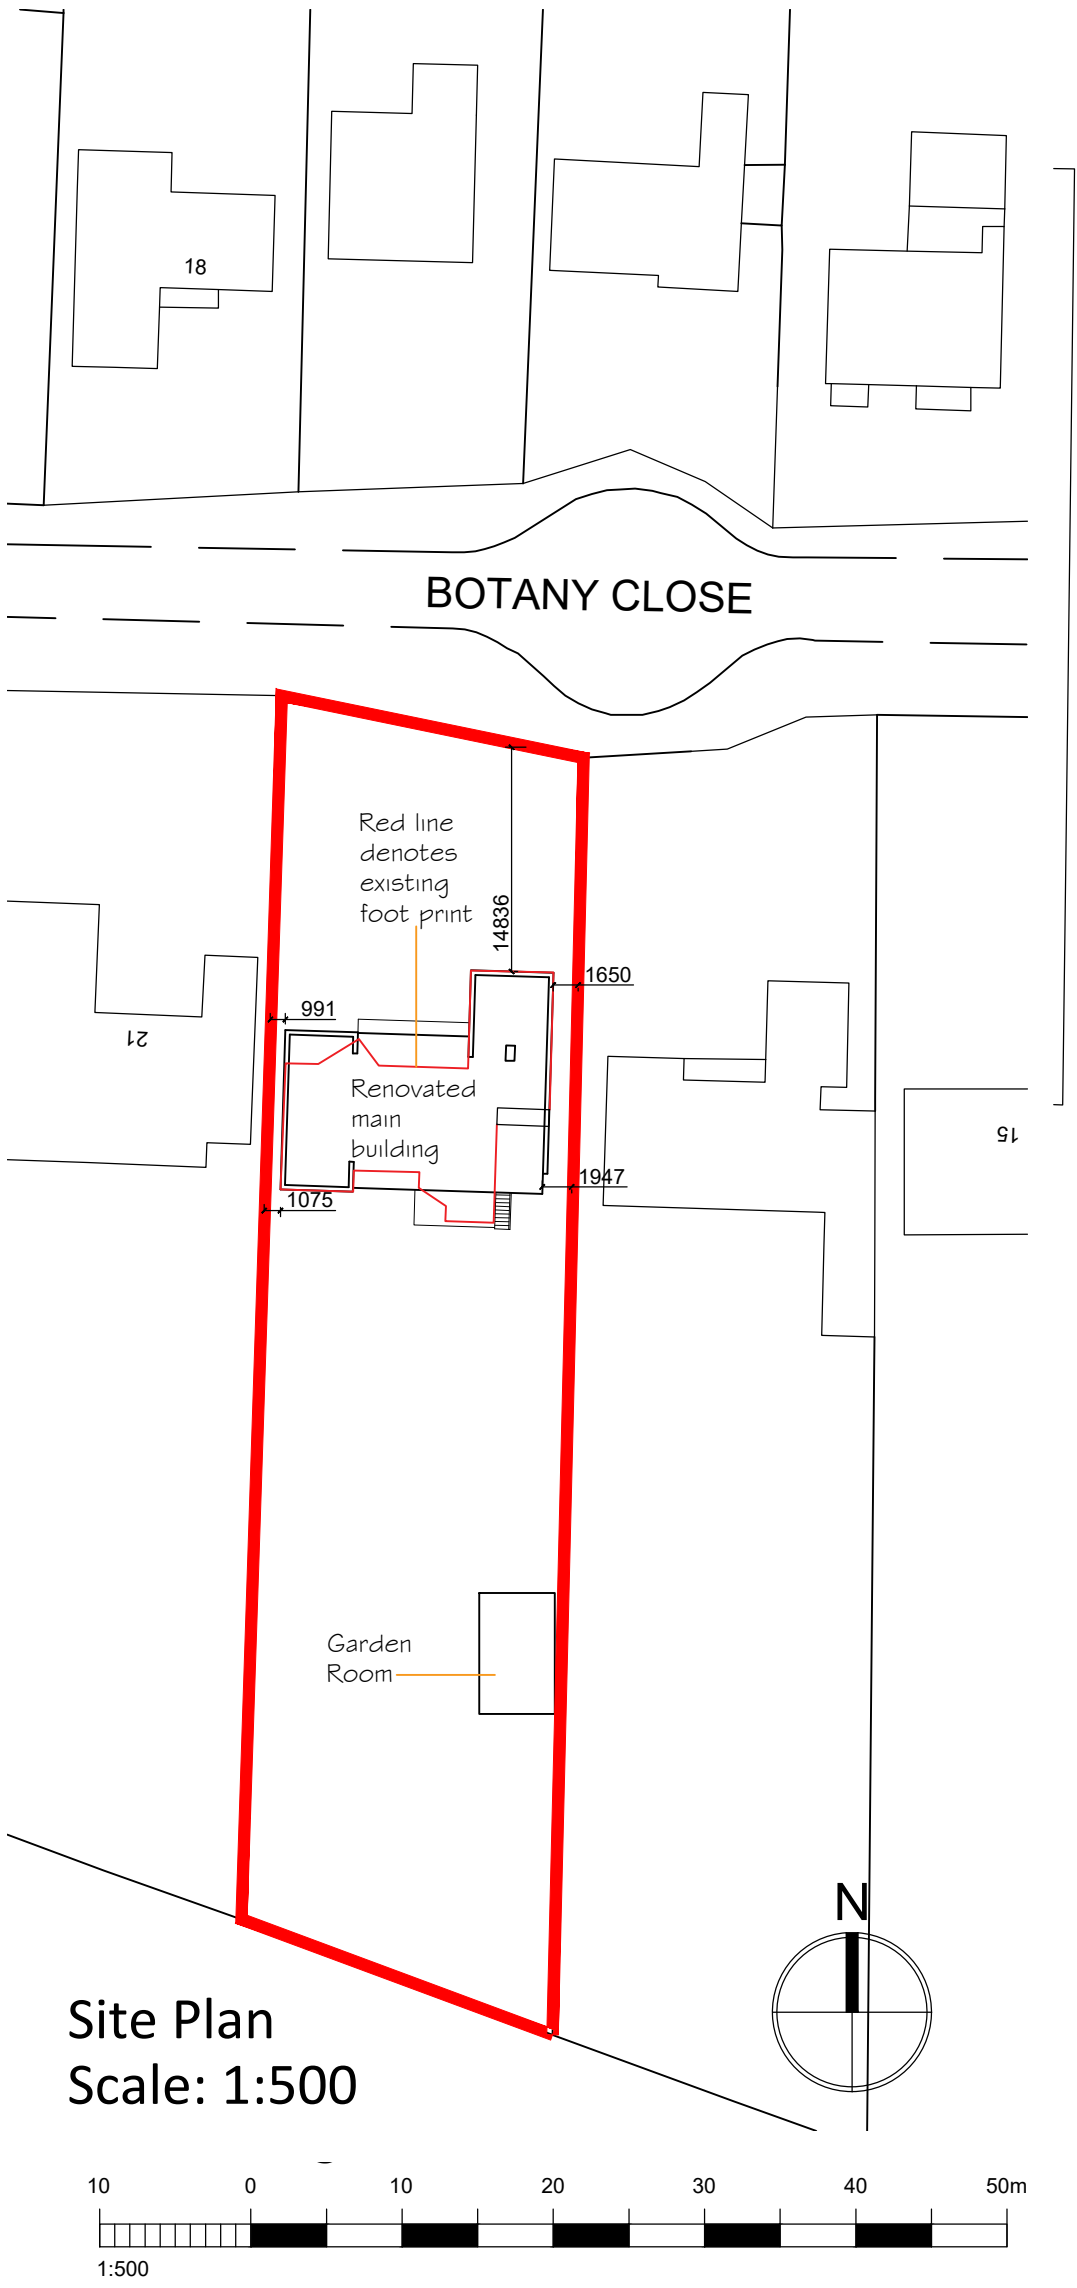

NOTES:

Dimensions to be checked on site before commencing work. Any discrepancies shall be reported to the architect immediately.

Do not scale from these drawings except for planning purposes.

Use figured dimensions only.

Where applicable this drawing is to be read in conjunction with other consultants' drawings.

All drawings to be read in conjunction with specification and all other drawings including structural engineer and mechanical and electrical drawings / specification

KEY

Proposed

Existing

Removed

Boundary

Hidden below

Element above

Structure above

Drainage

REV	DATE	AMENDMENT	DRAWN
hd	architects	Helyer Davies Architects Ltd 1 The Old Flour Mill, Emsworth, PO10 7BT 01243 370 715 www.hdarchitects.co.uk mail@hdarchitects.co.uk	
CLIENT	Philip Goulder		
PROJECT	Little Cuttle 19 Botany Close Rustington West Sussex BN16 2BU		
DRAWING	Proposed Plan Block Plan		SCALE 1:100 at A1 1:500 at A1
DATE	June 2017	DRAWN	KJL
DRAWING NUMBER	16164_02	REVISION	*

