

Little Cuttle, 19 Botany Close - Rustington

NOTES:

Dimensions to be checked on site before commencing work. Any discrepancies shall be reported to the architect immediately.

Do not scale from these drawings except for planning purposes.


Use figured dimensions only.

Where applicable this drawing is to be read in conjunction with other consultants' drawings.


All drawings to be read in conjunction with specification and all other drawings including structural engineer and mechanical and electrical drawings / specification




Elevation Front/North
Scale: 1:50

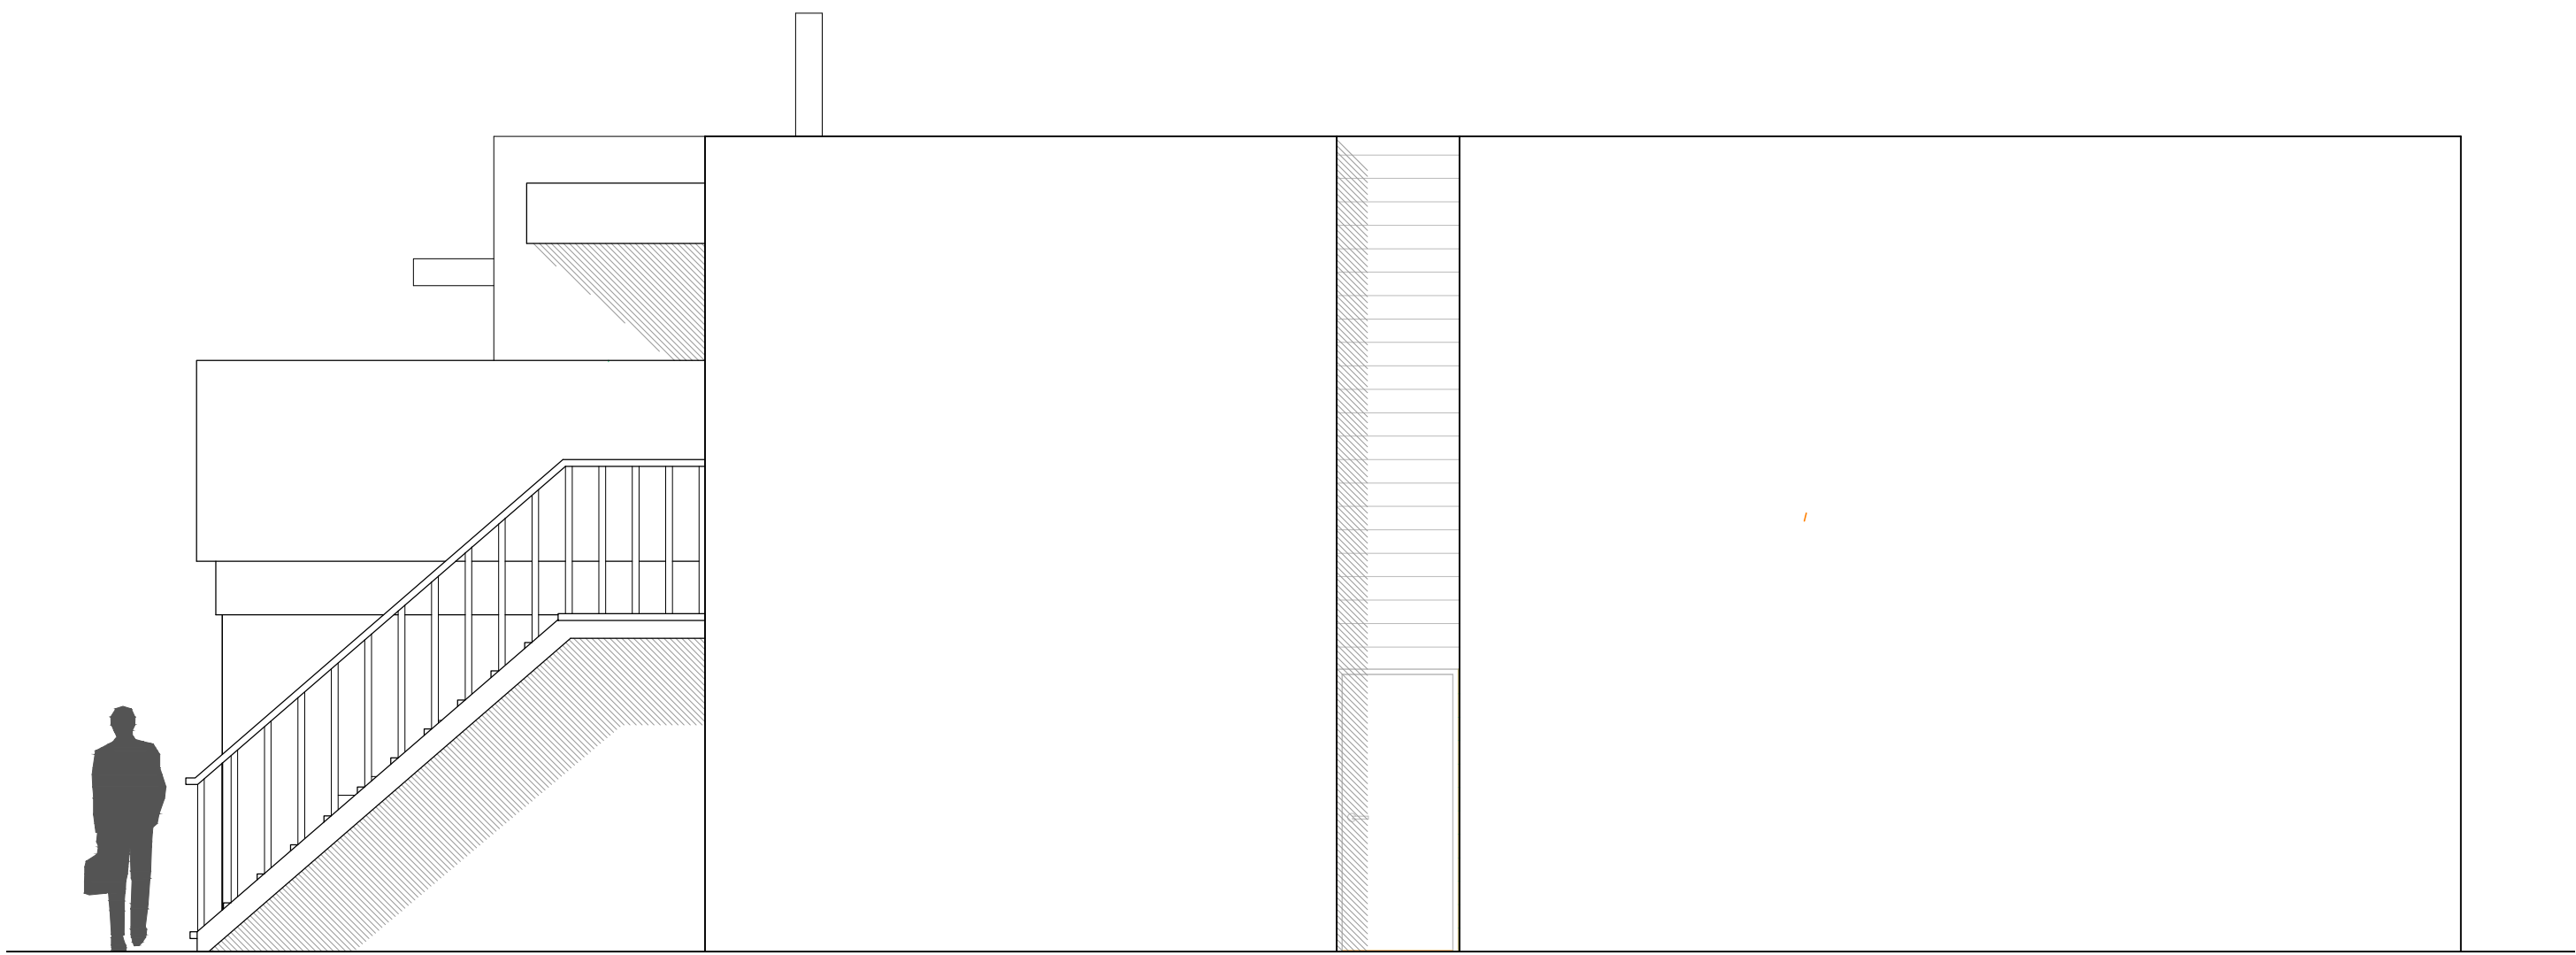


Elevation Side/East
Scale: 1:50

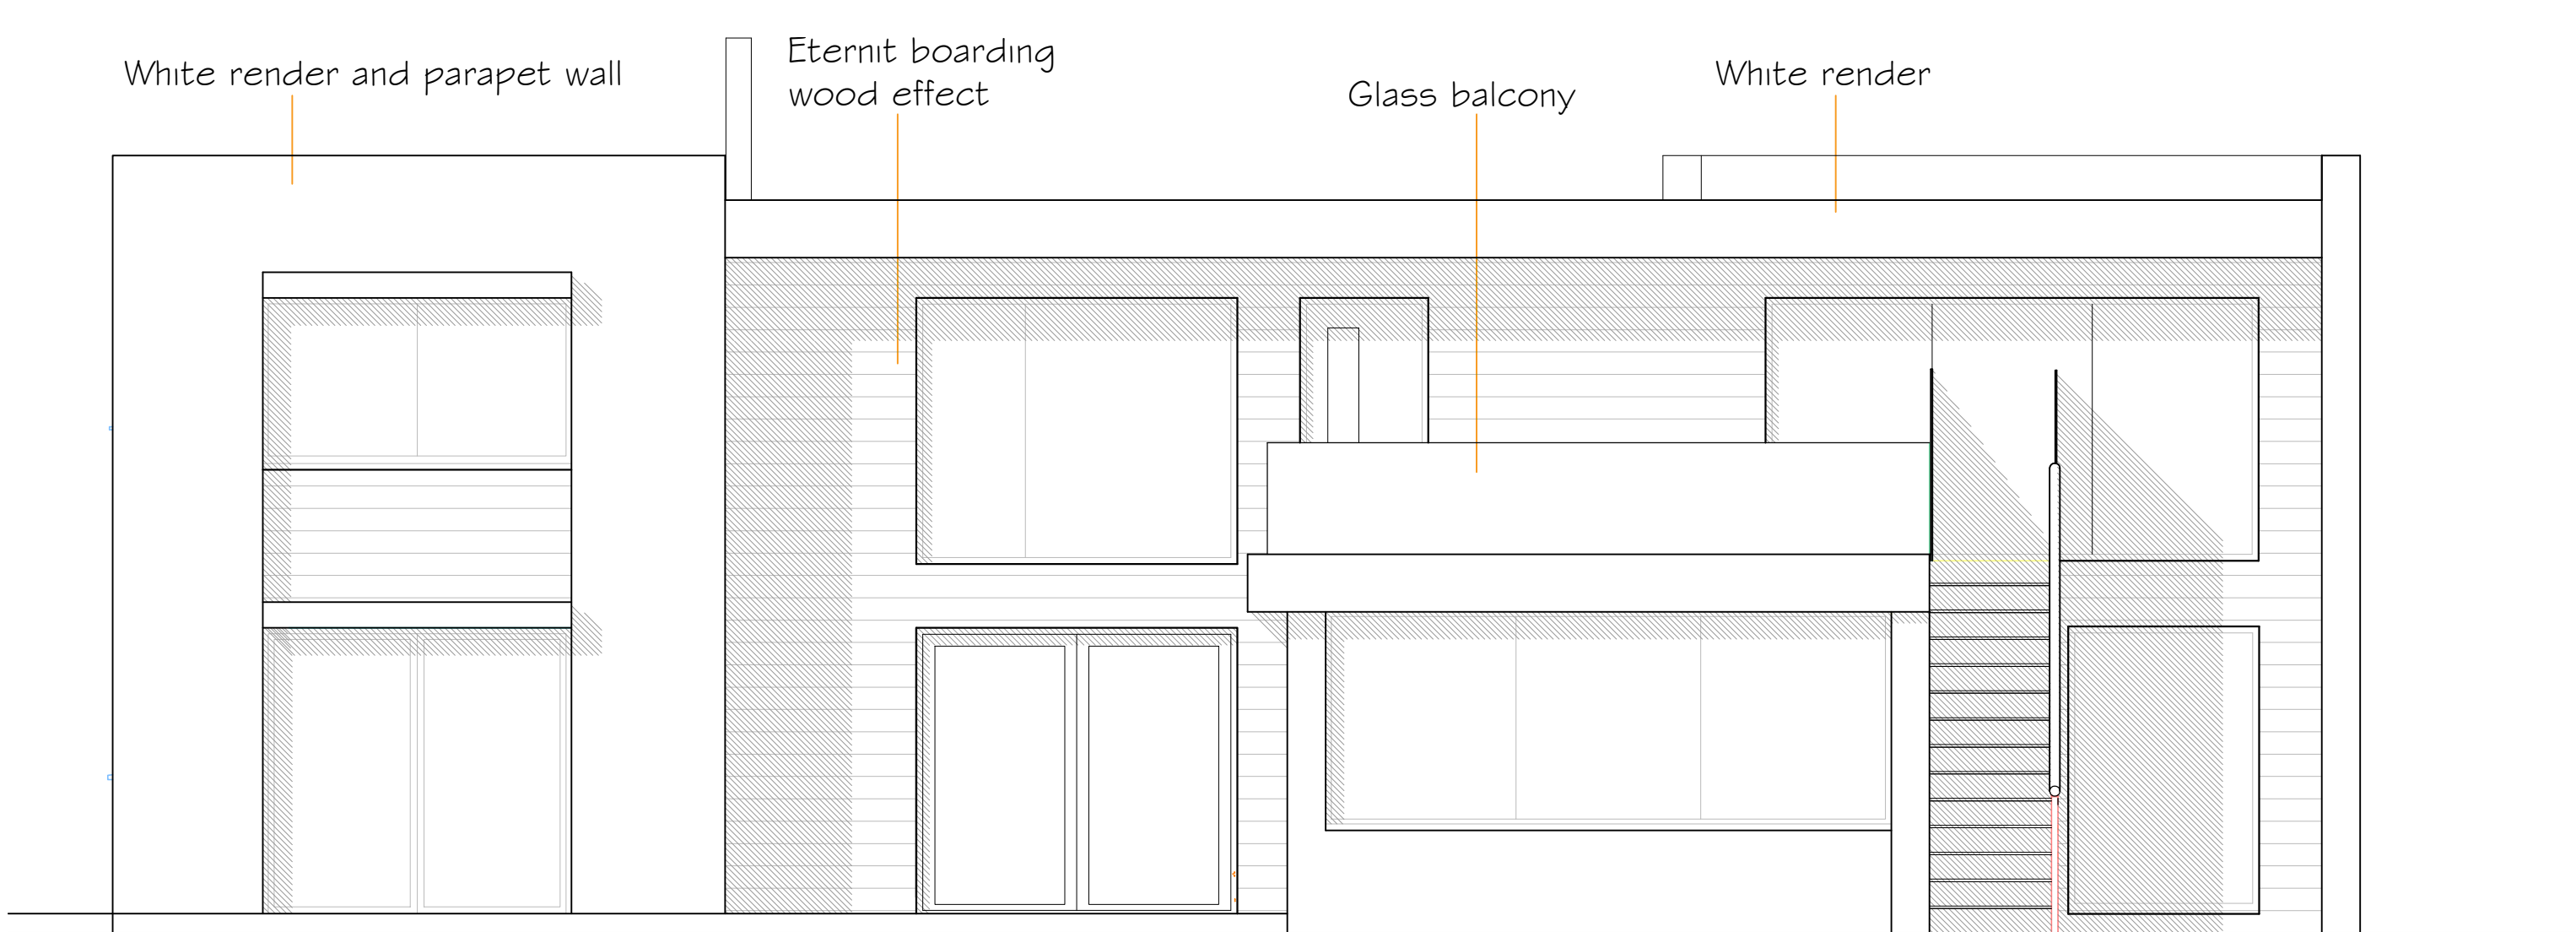


Elevation Rear/South
Scale: 1:50

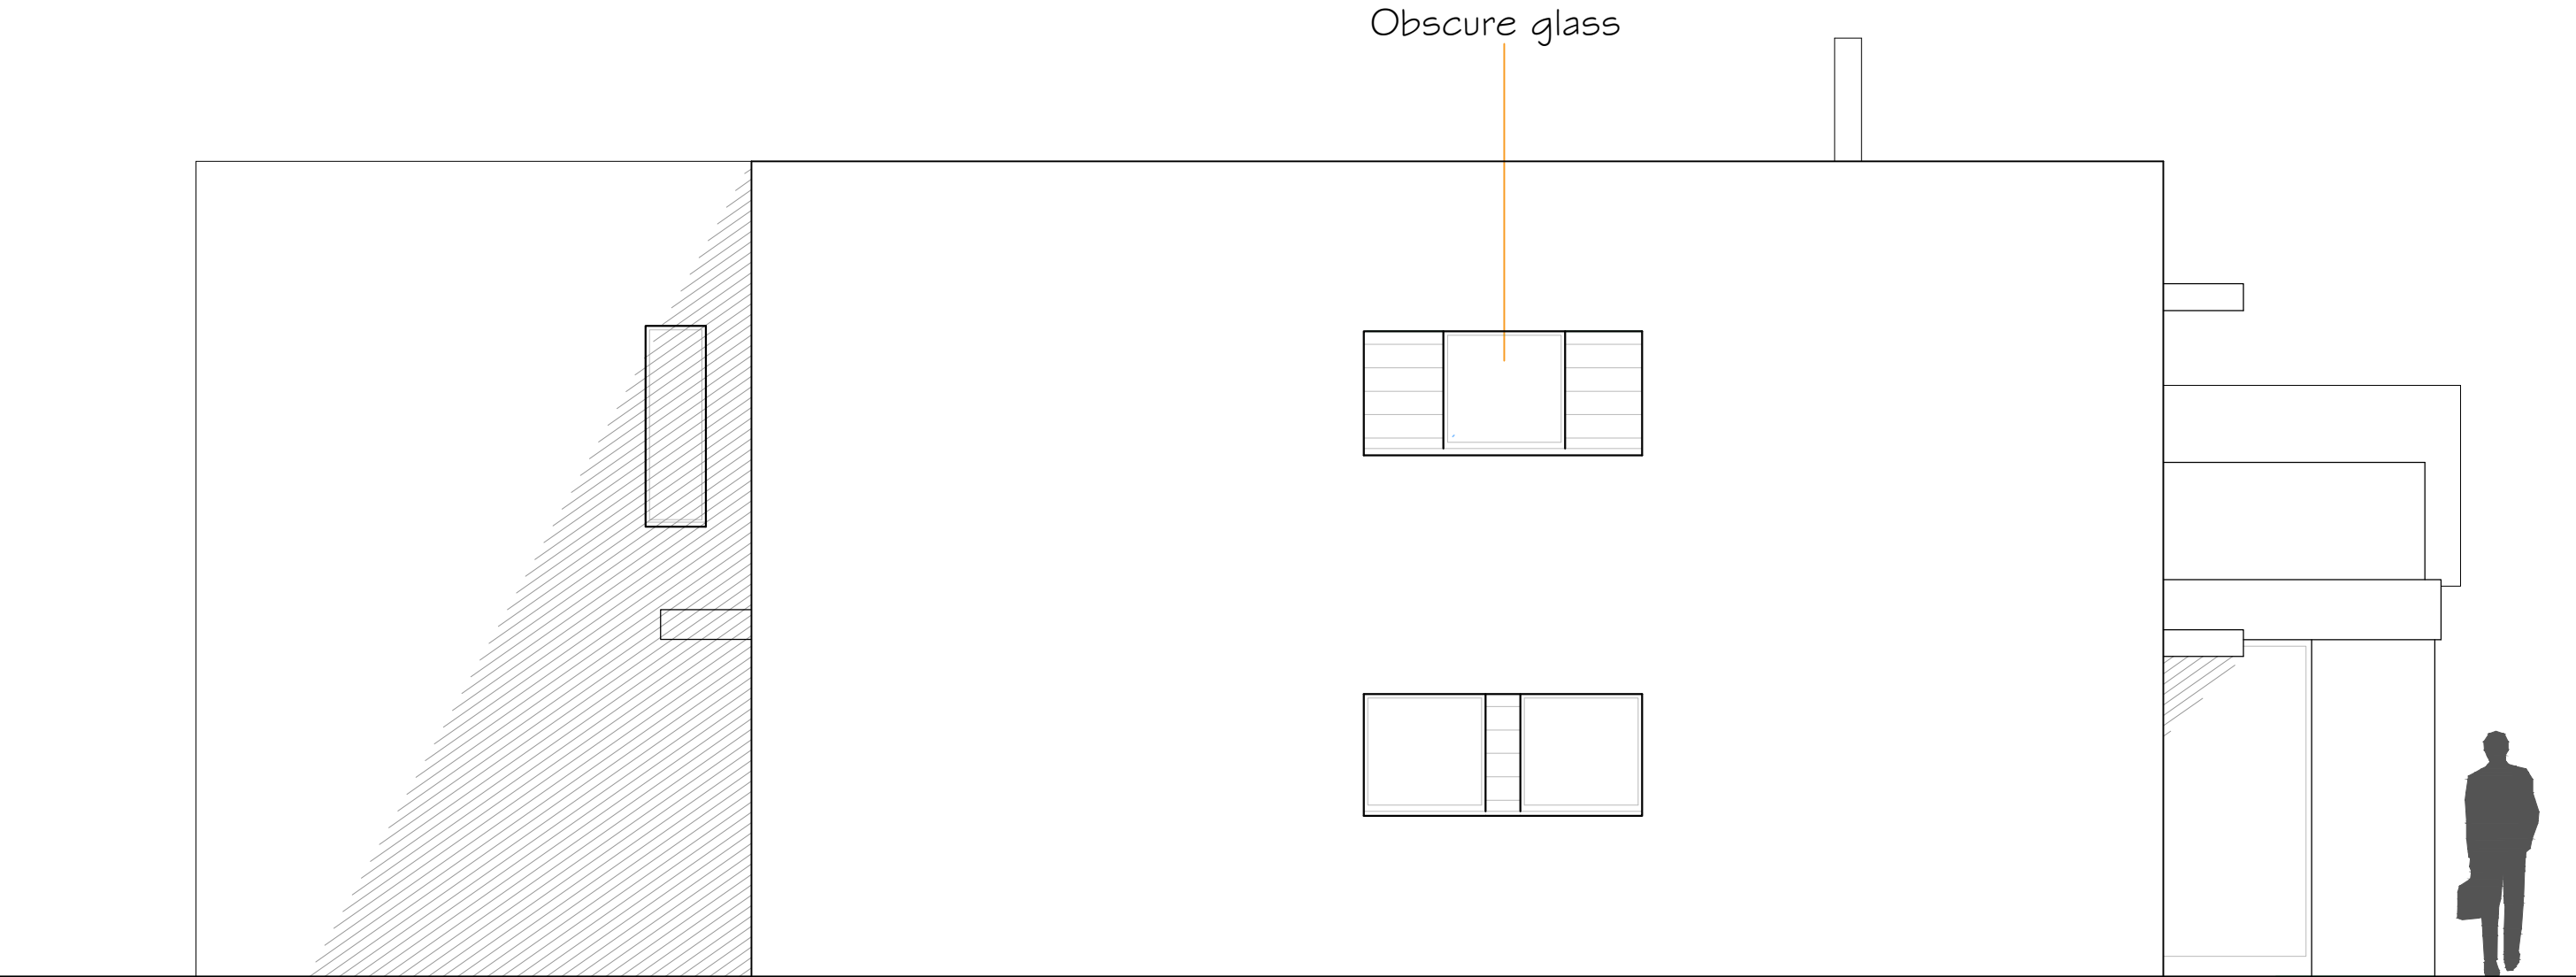

Elevation Side/West
Scale: 1:50

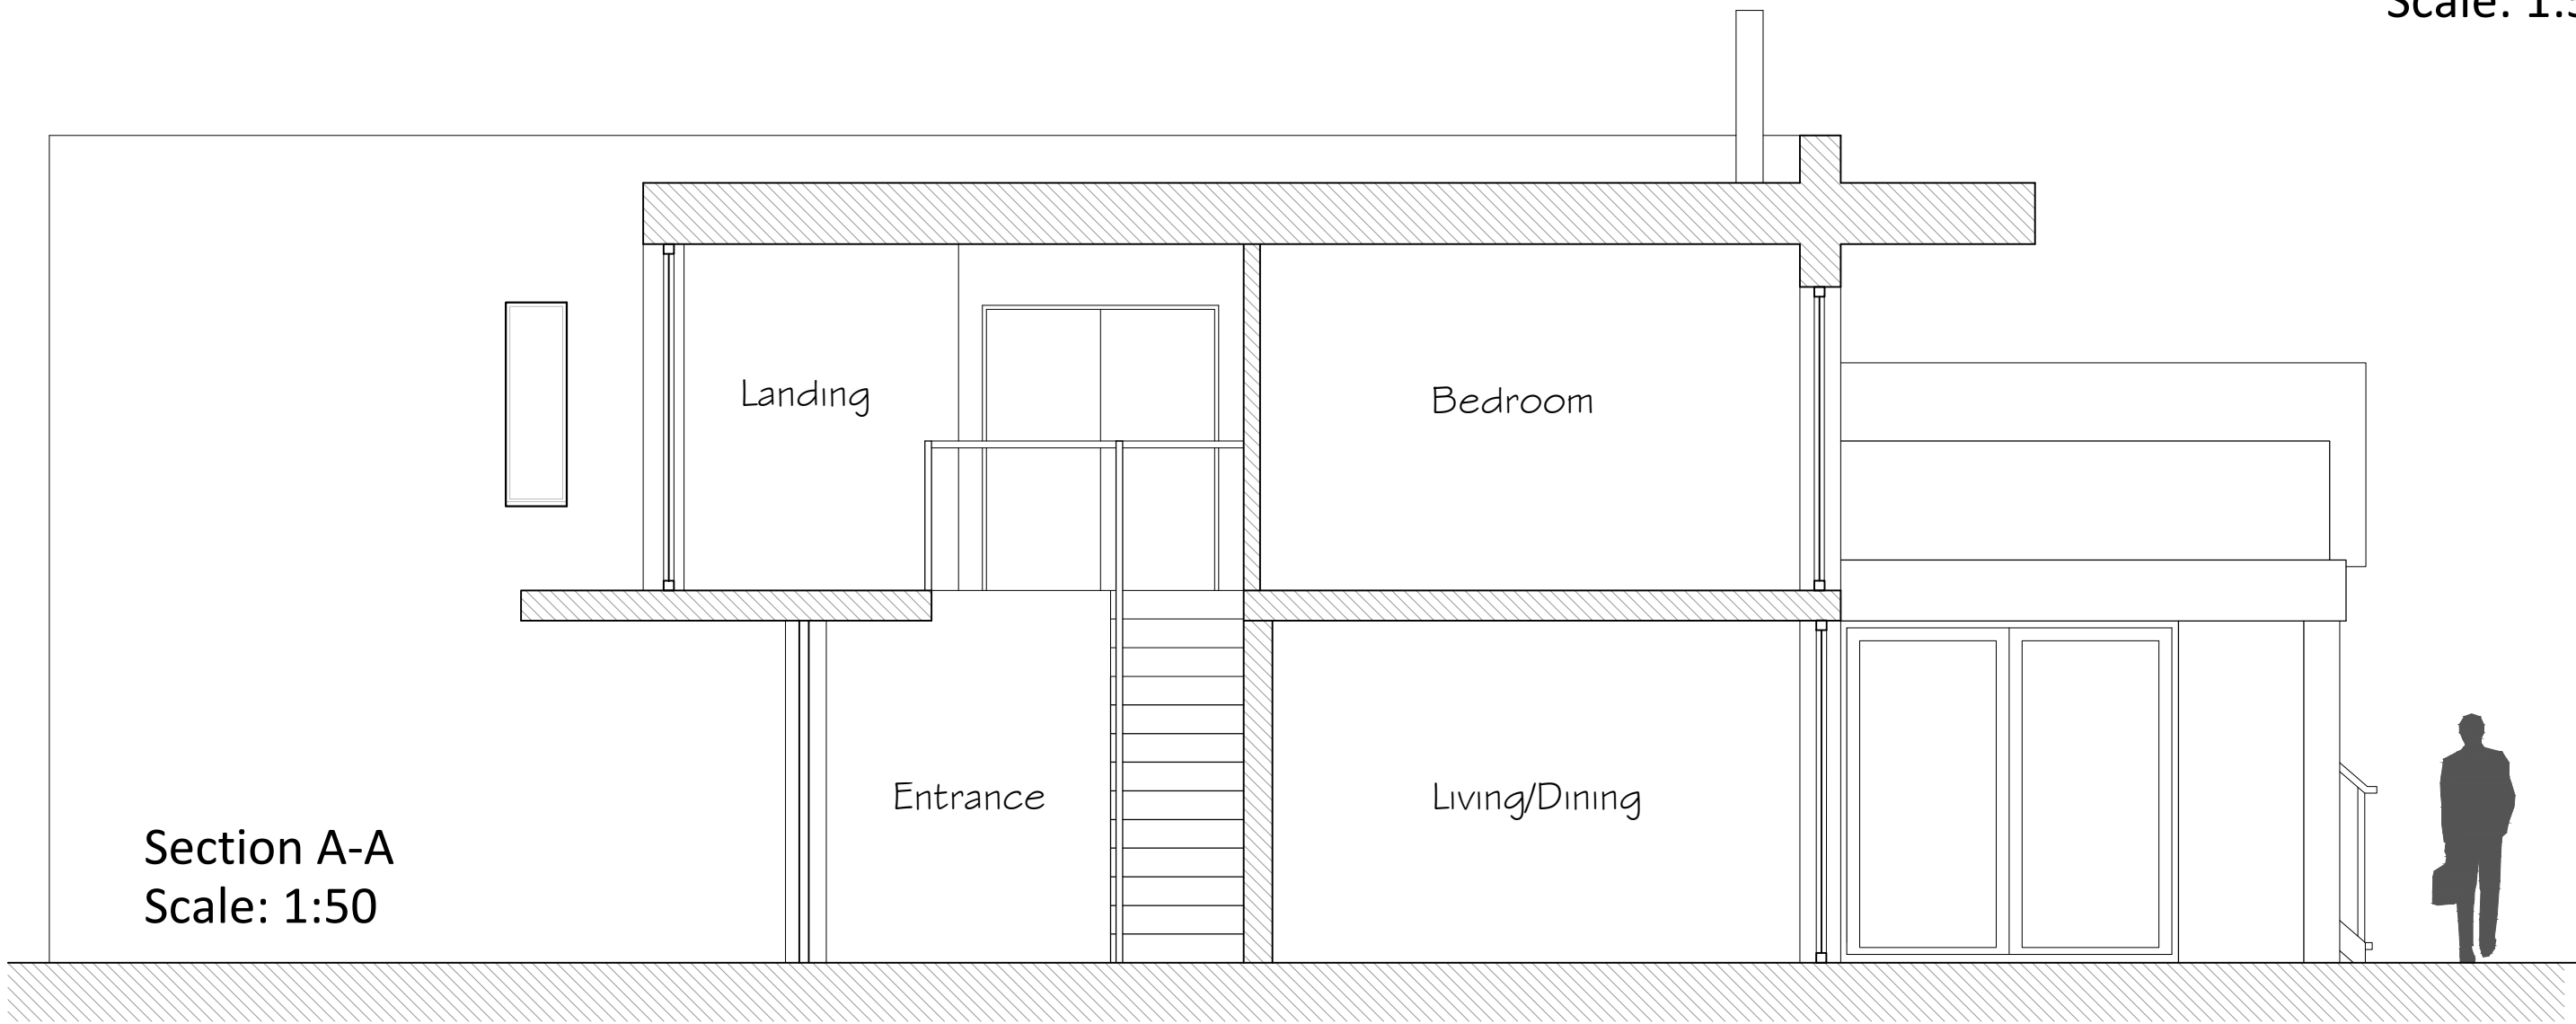

Section A-A
Scale: 1:50

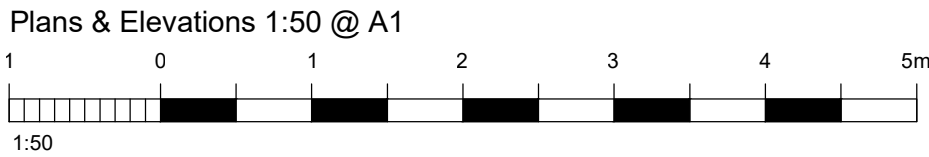

REV	DATE	AMENDMENT	DRAWN

Helver Davies Architects Ltd
1 The Old Flour Mill,
Emsworth, PO10 7BT
01243 370 715
www.hdarchitects.co.uk mail@hdarchitects.co.uk

CLIENT
Philip Goulder

PROJECT
Little Cuttle
19 Botany Close
Rustington
West Sussex
BN16 2BJ

DRAWING	SCALE
Proposed Elevations	1:50 at A1
Proposed Cross Section A-A	1:100 at A1

DATE	June 2017	DRAWN	KJL
DRAWING NUMBER	10104_03	REVISION	A