

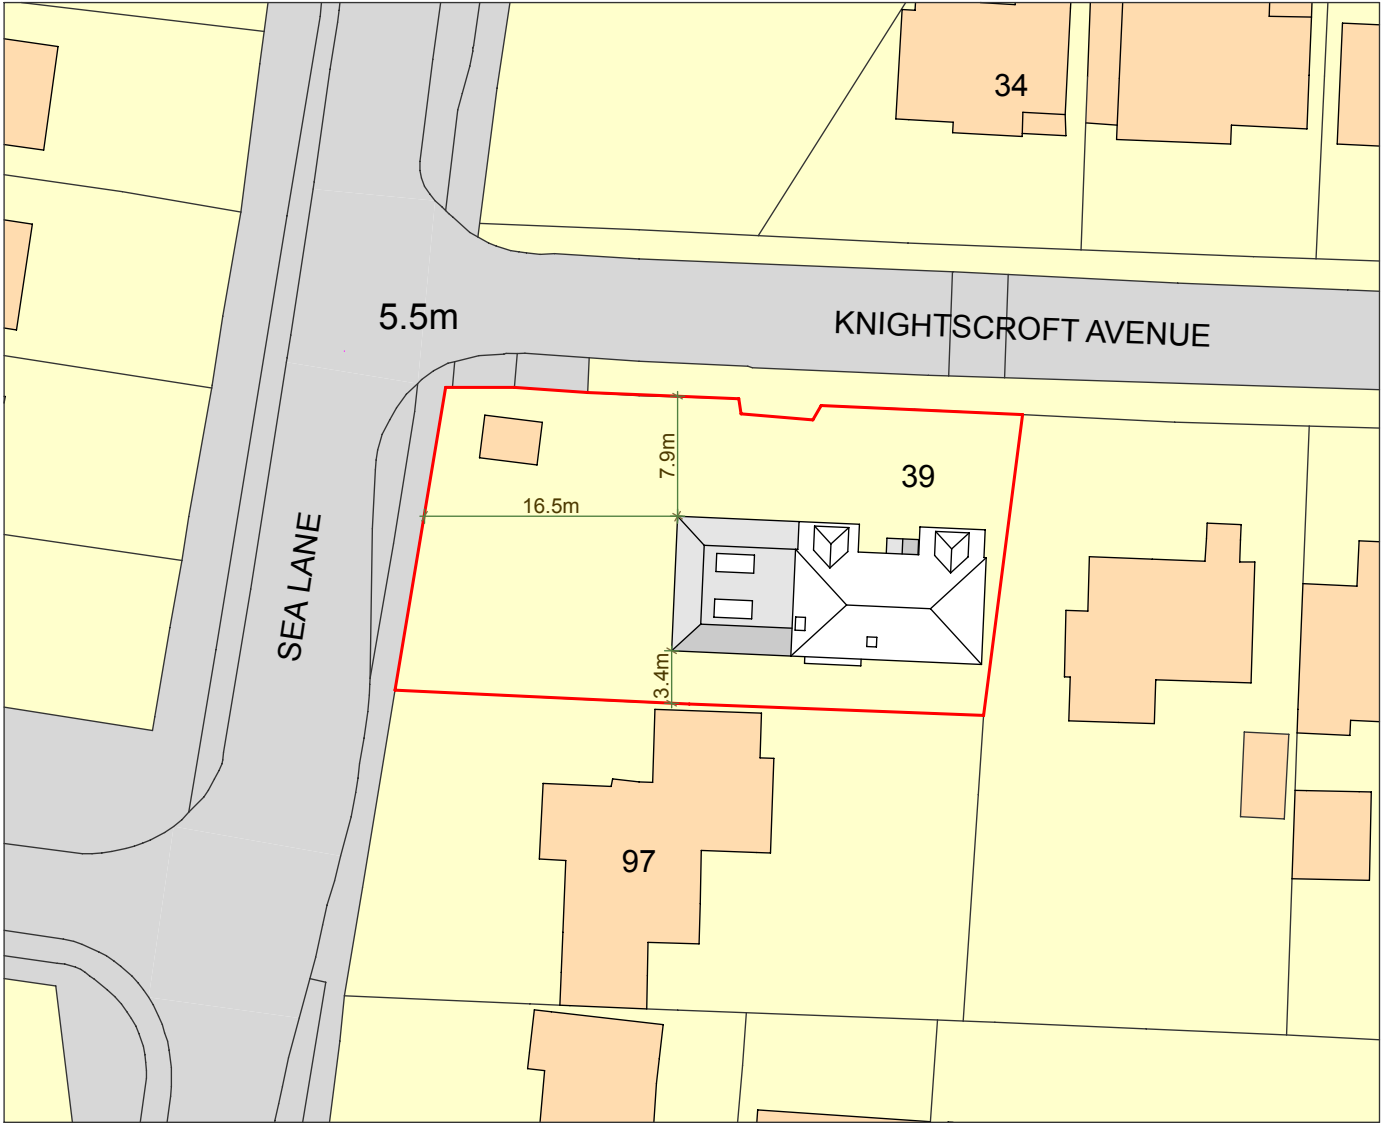


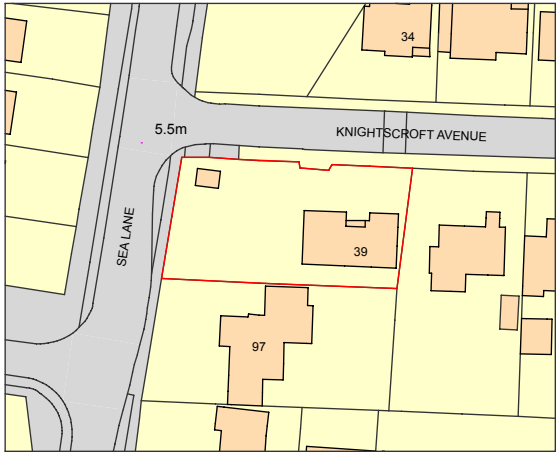

1:500 Block Plan

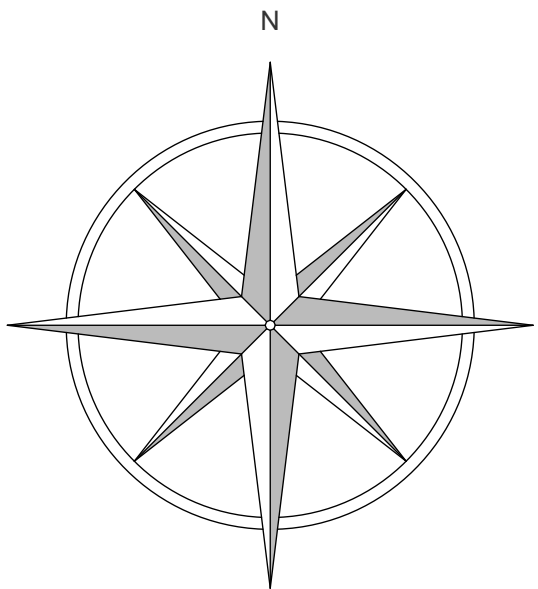

1:1250 Location Plan

General notes: Red line depicts application site Hatching depicts proposed extension and altered porch		
Revisions		
This drawing is the property of Fuller Associates and is not to be copied reproduced, retained or disclosed to any unauthorised person either wholly or in part without prior consent. Do not scale from this drawing. Use all figured dimensions only. All figured dimensions to be checked on site prior to construction. All discrepancies, errors and omissions to be reported to Fuller Associates prior to construction. Layout and dimensions of existing building to be checked on site.		
Chartered Surveyors • Architectural Design FULLER ASSOCIATES Norton Studio, School Lane Arundel, West Sussex BN18 9DR tel: 01903 885444 email: info@a-fuller.co.uk www.andrewfuller.co.uk		
Job Title 39 Knightscroft Avenue		
Client Mr & Mrs McCubbin		
Drawing Name Location & Block Plans		
Drawing Status Planning		
Drawn by DF Date Jan 19		
Checked byKW Date Jan 19		
Drawing Scale 1:500 & 1:1250 at A3		
Drawing No Status Revision		
181423/03		