ARUN DISTRICT COUNCIL R/140/11/

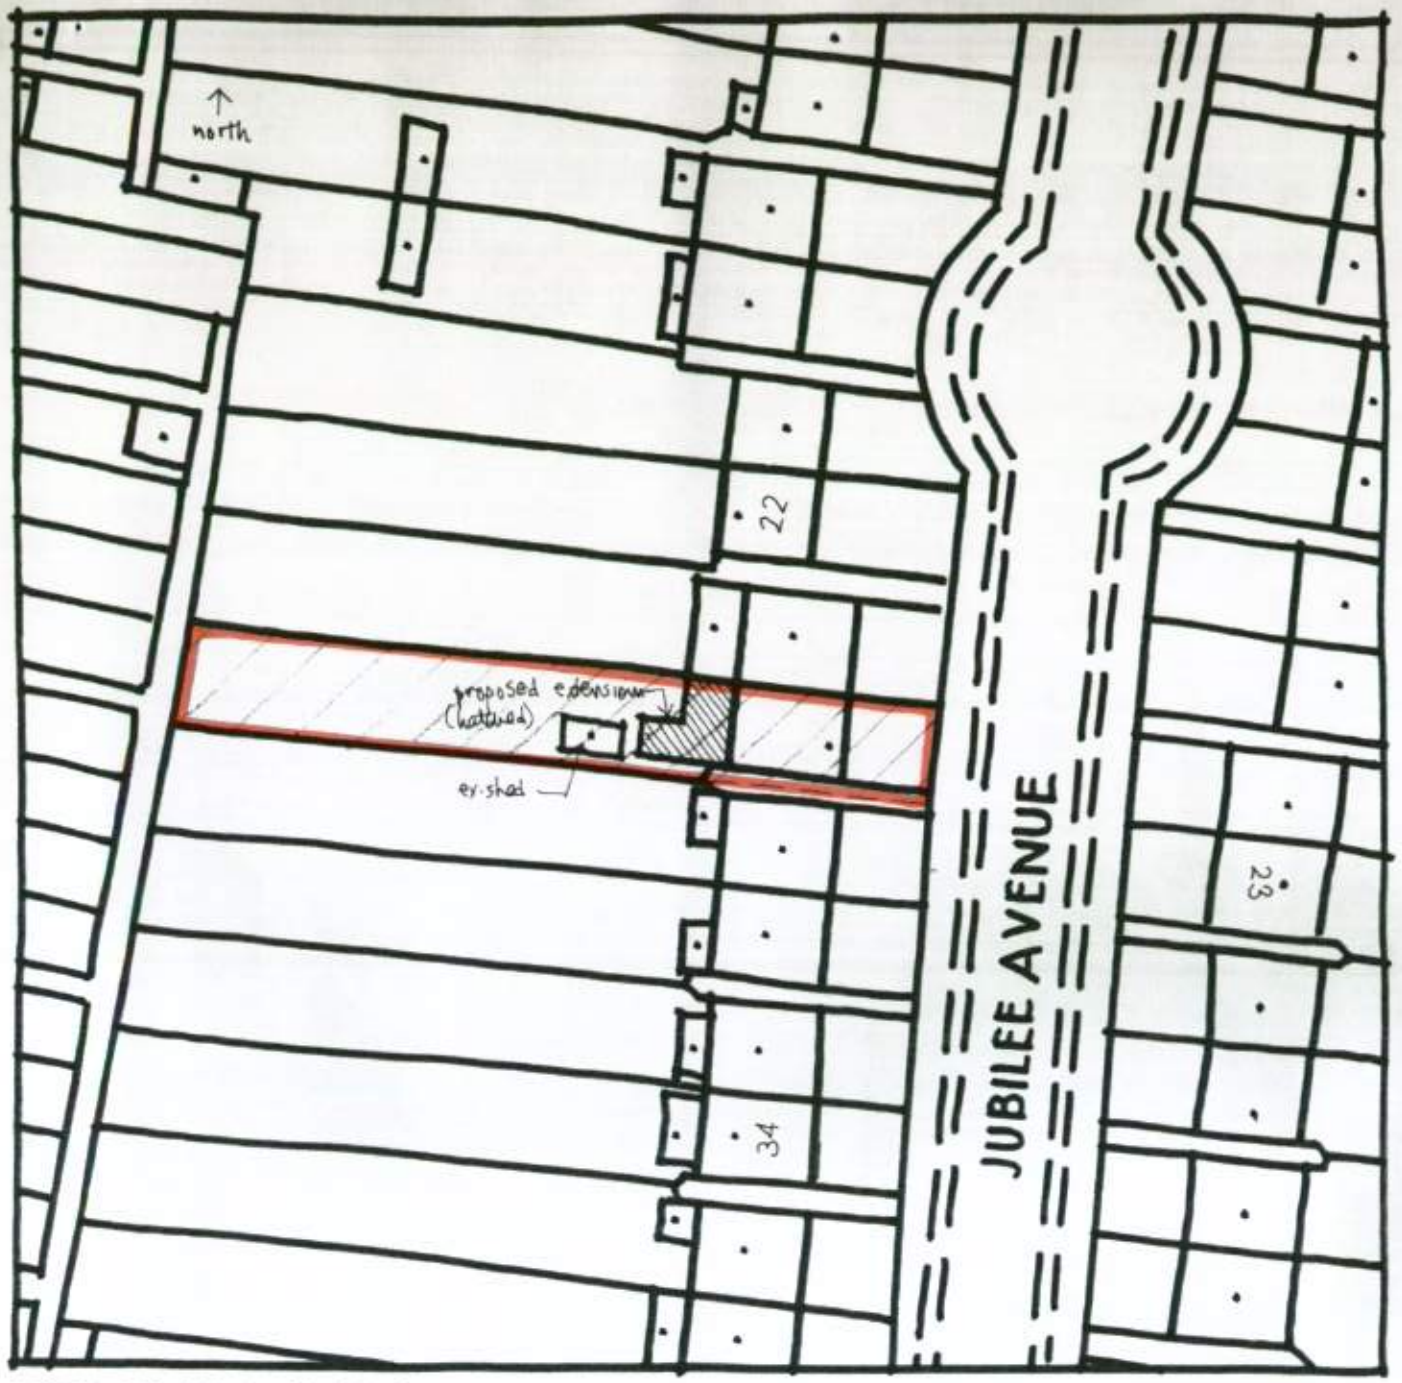

SITE PLAN 1:500

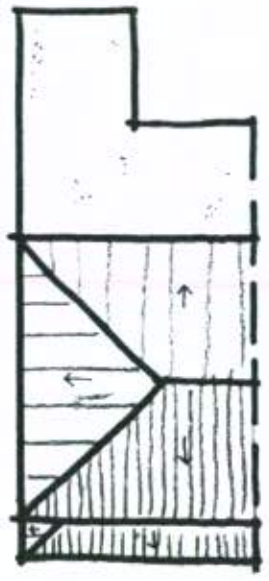

ROOF PLAN
1:200

26 JUBILEE AVENUE, RUSTINGTON

26 JUBILEE AVENUE, RUSTINGTON

REAR EXTENSION

OS Mastermap
14 June 2011 ID: CM-00077546
www.centremapslive.co.uk

1:1250 scale print at A5, Centre: 505210 E, 102898 N

©Crown Copyright. Licence no. 10001998

Wayne Gander MCIAT
Chartered Architectural Technologist

98 Durrington Lane
Worthing
West Sussex
BN13 2RQ

Tel. 01903 694817

wayne@wgander.freeserve.co.uk