ARUN DISTRICT COUNCIL R/140/11/

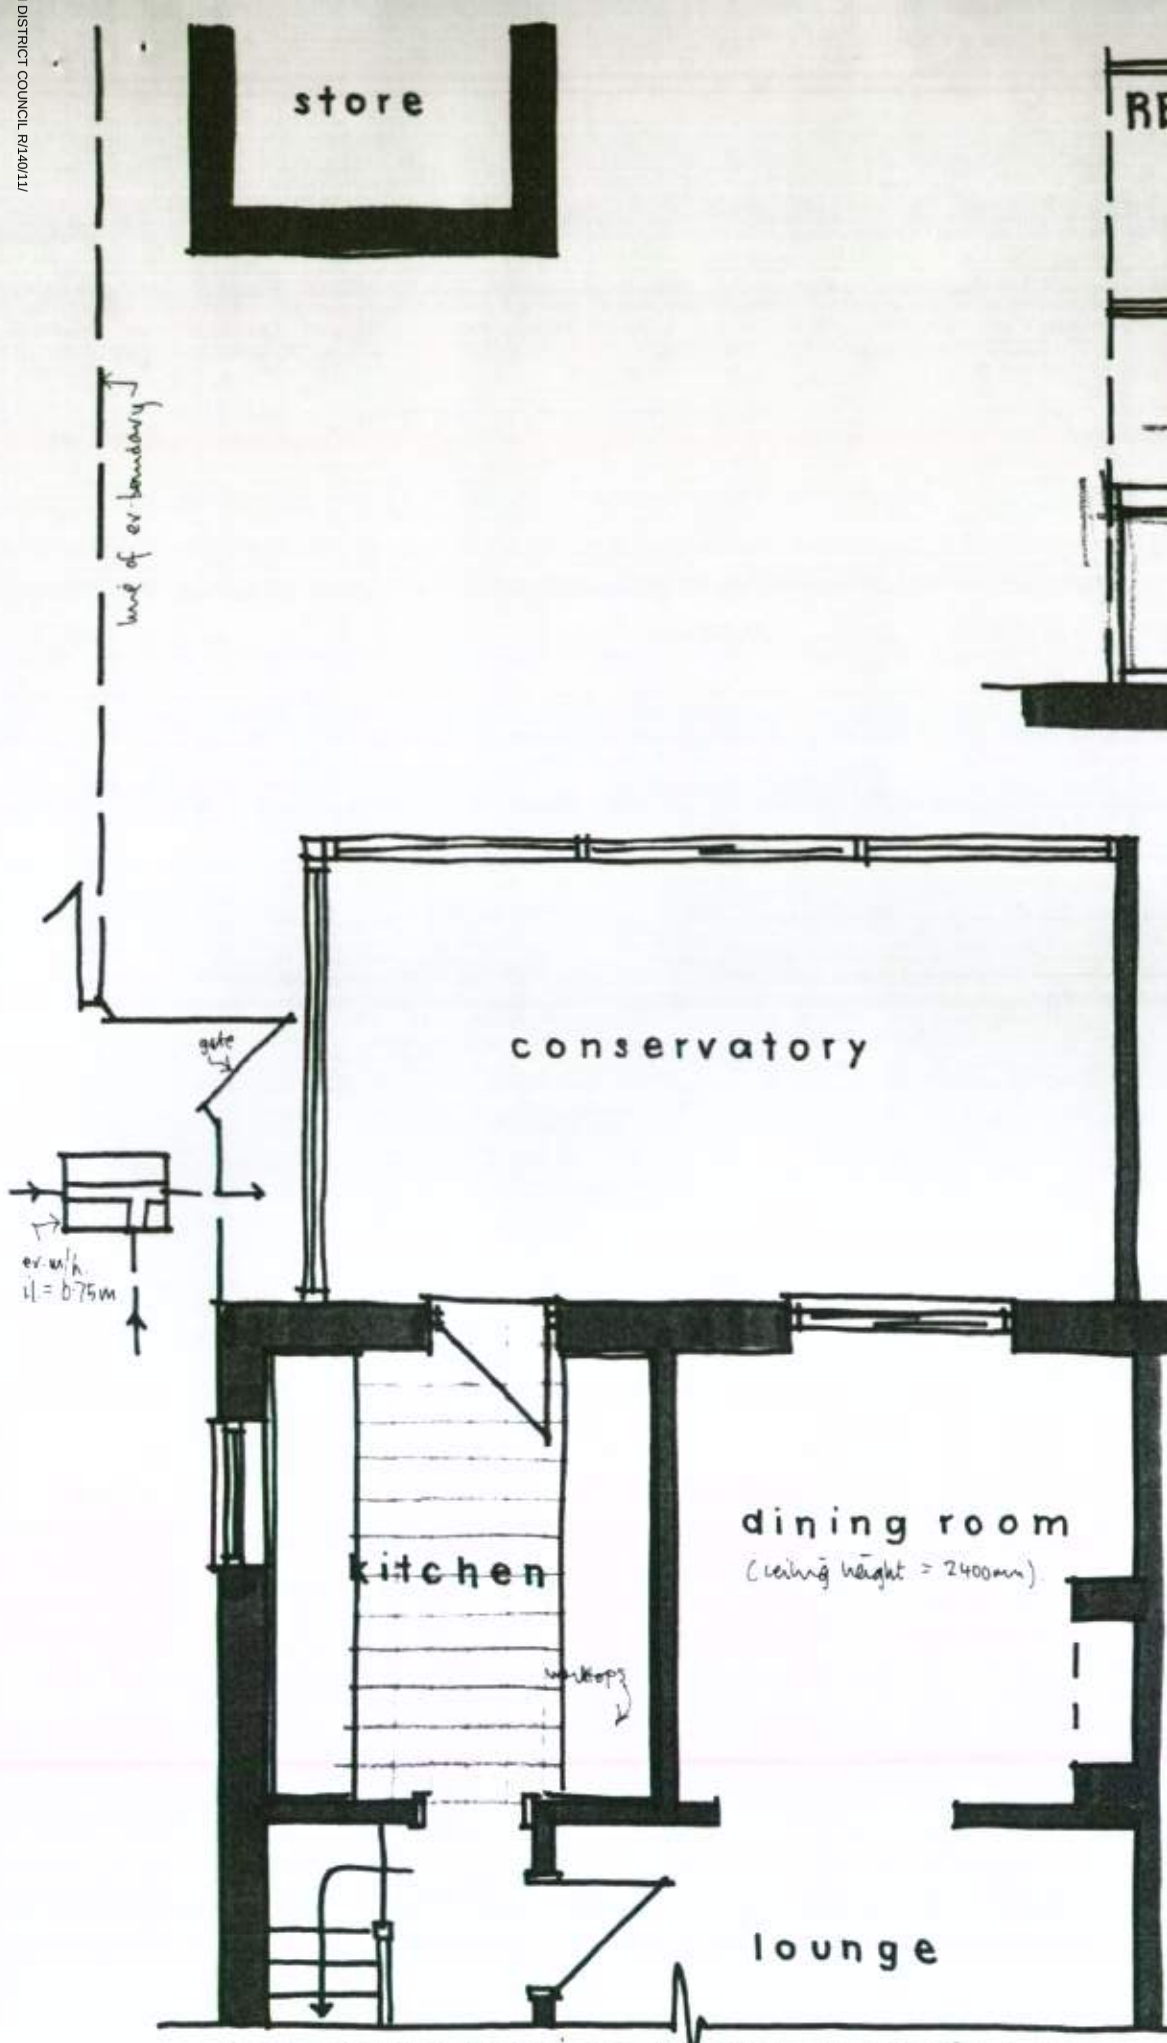

GROUND FLOOR PLAN 1:50@A3

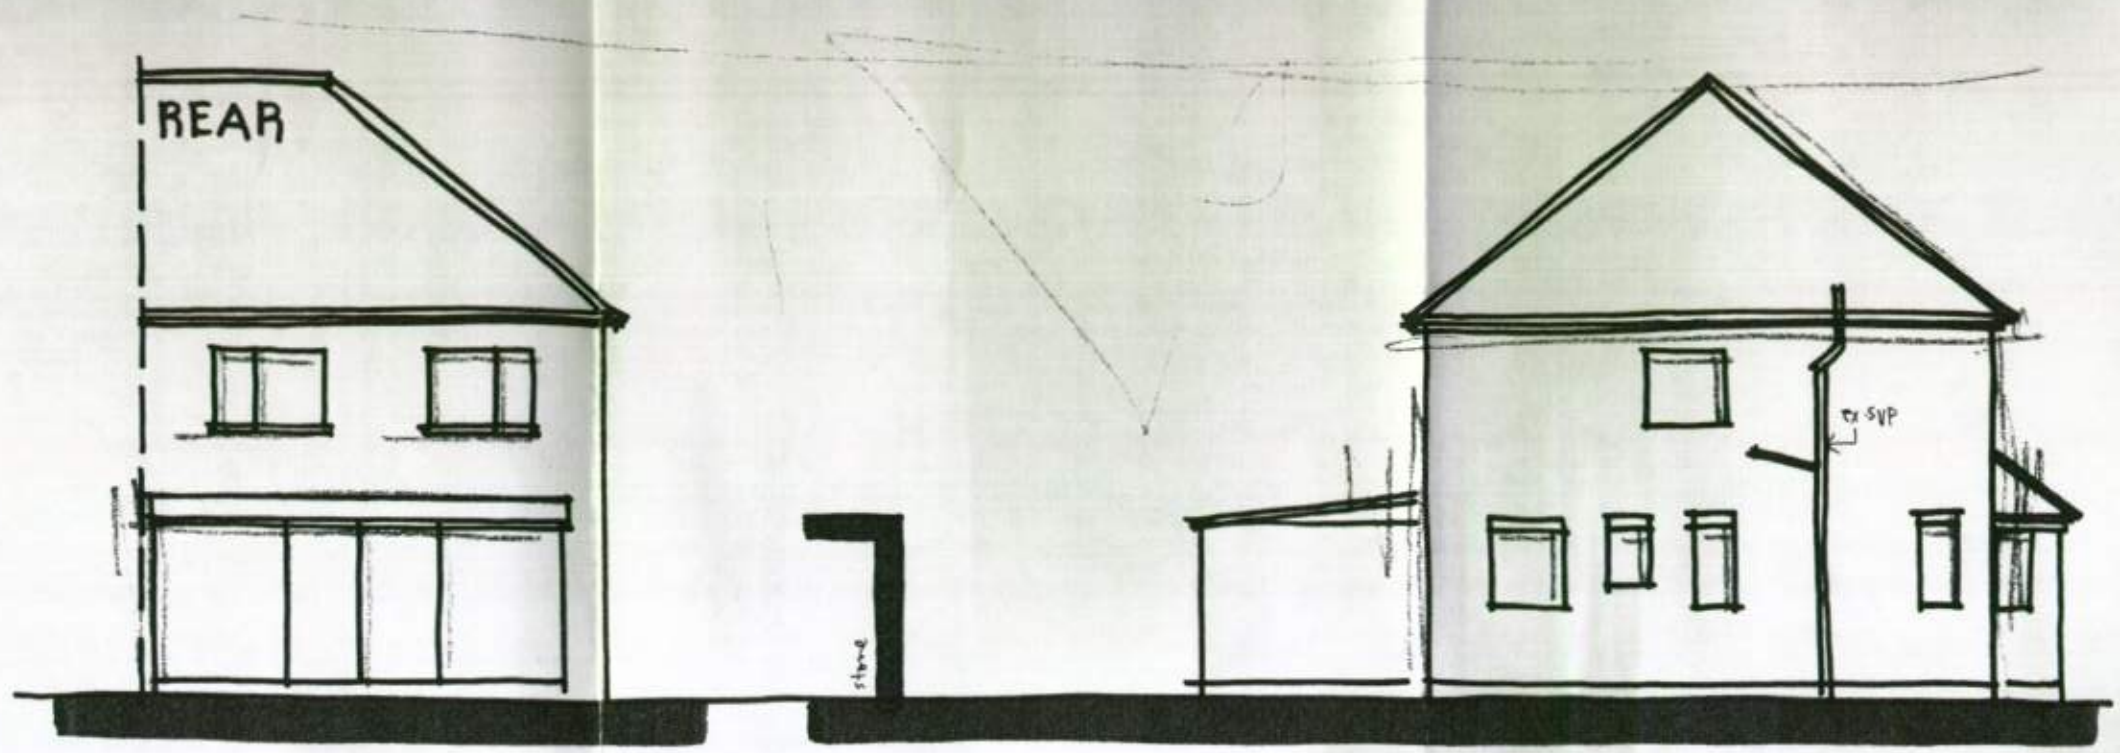

SIDE ELEVATION 1:100

Wayne Gander MCIAT
Architectural Technologist
98 Durrington Lane
Worthing
West Sussex BN13 2RQ
Tel/Fax 01903 694817

26 JUBILEE AVENUE, RUSTINGTON

Existing details 01

May 2011