

DISTRICT COUNCIL R/1401/1/

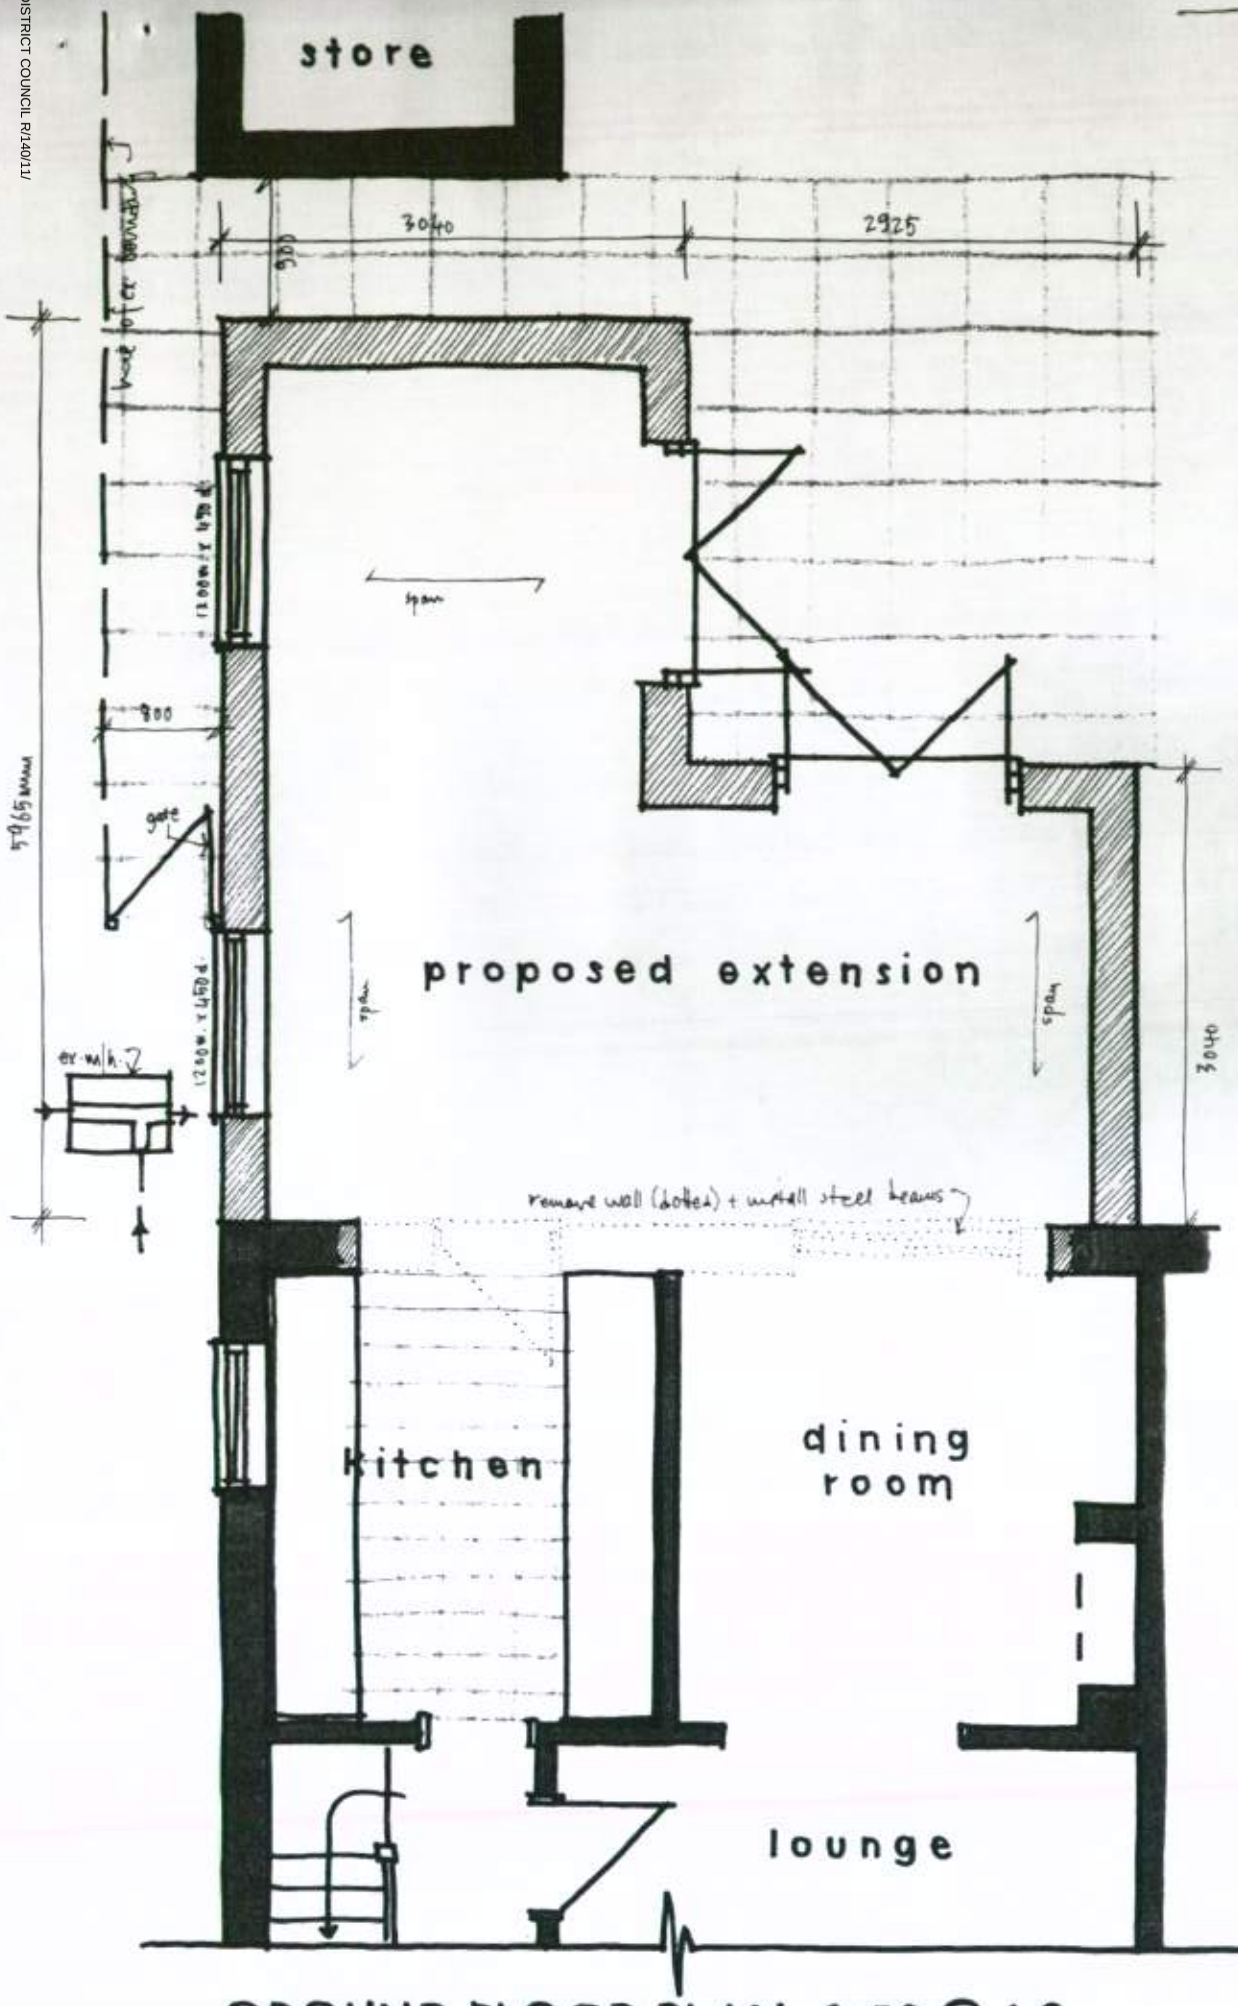

GROUND FLOOR PLAN 1:50 @ A3

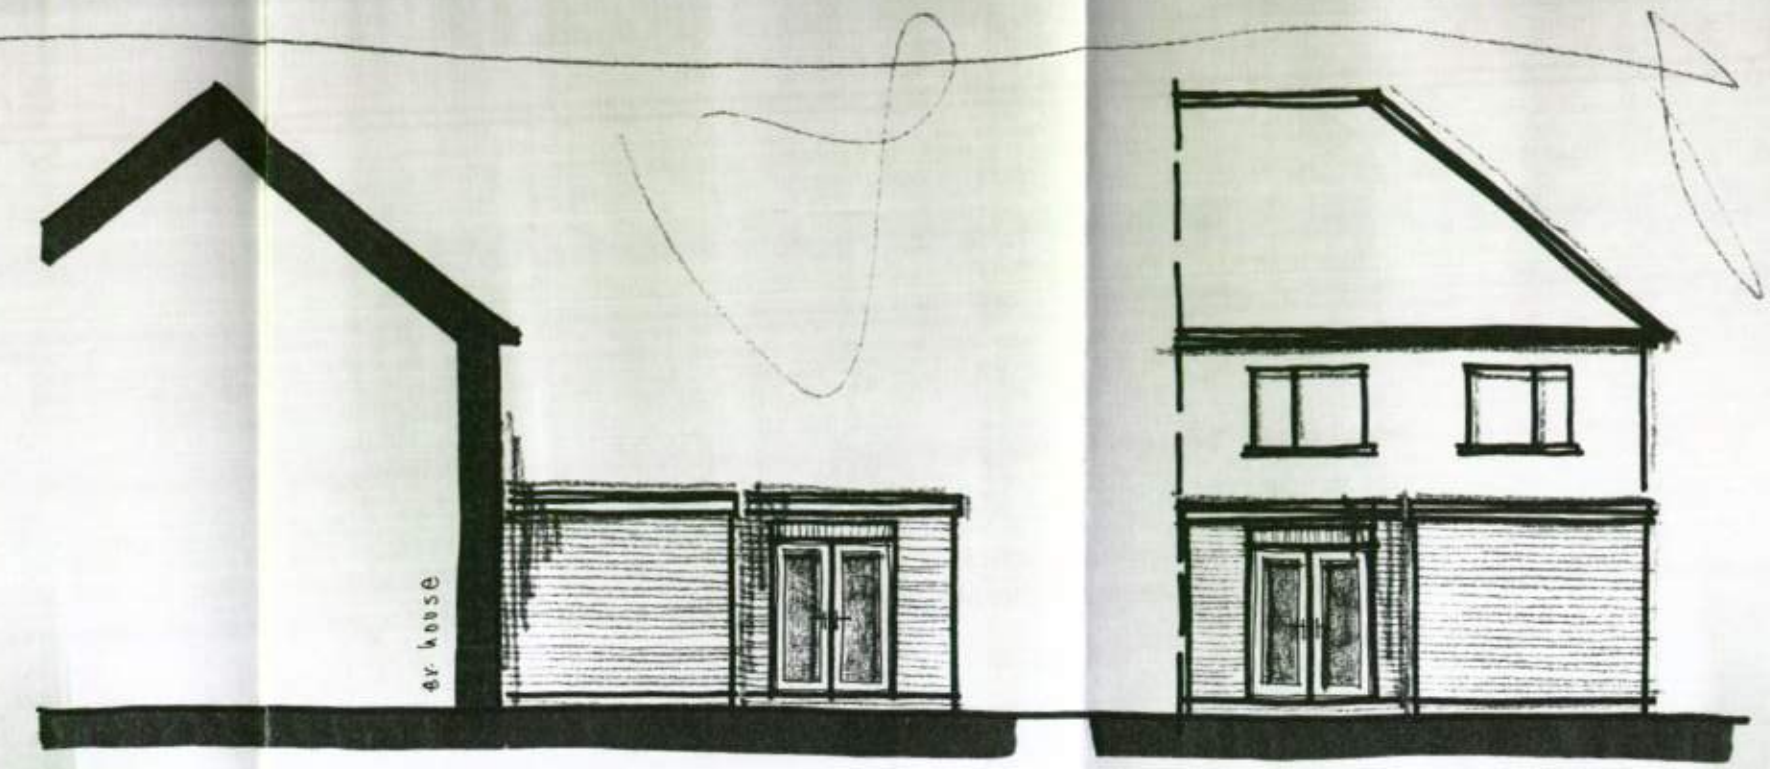


SIDE

REAR

Notes

1) all new works shown hatched ////.
2) all dimensions are in millimetres and are approximate (1cm = 0.5m).

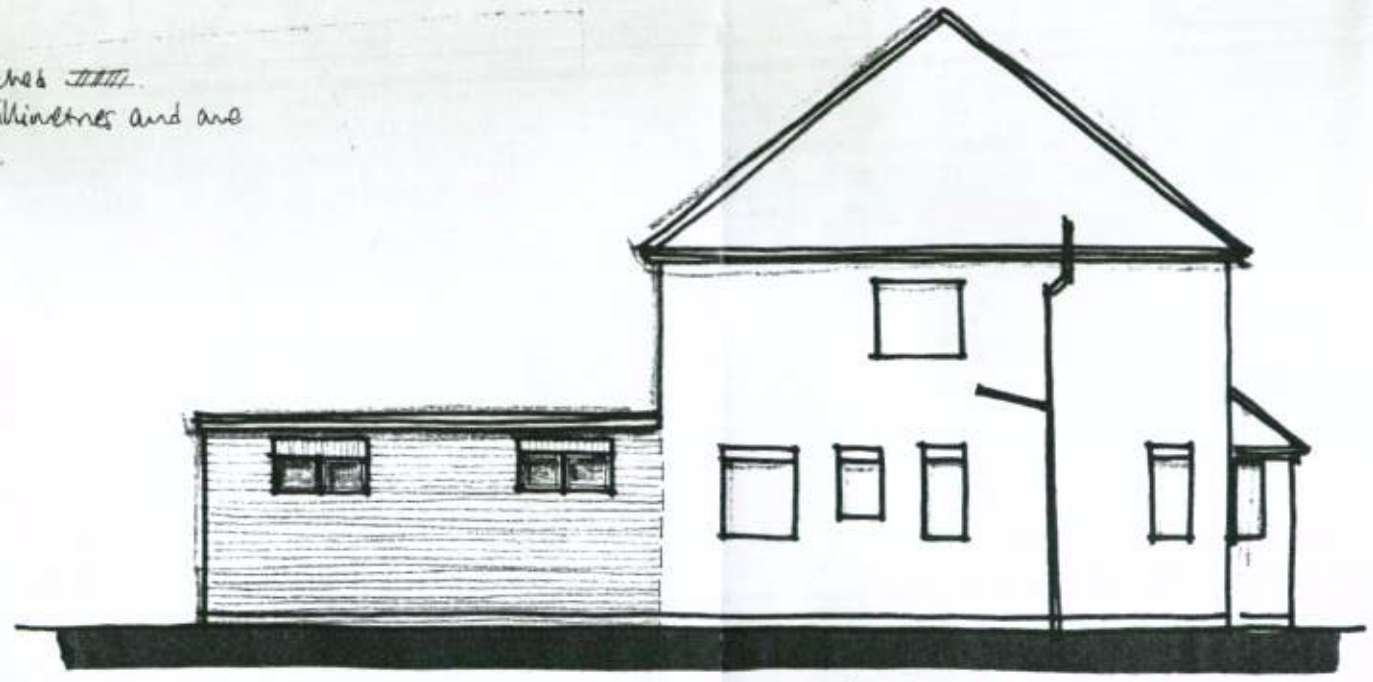

SIDE ELEVATION 1:100

Wayne Gander MCIAT
Architectural Technologist
98 Durrington Lane
Worthing
West Sussex BN13 2RQ
Tel/Fax 01903 694817

26 JUBILEE AVENUE, RUSTINGTON
Proposals 02 **May 2011**