


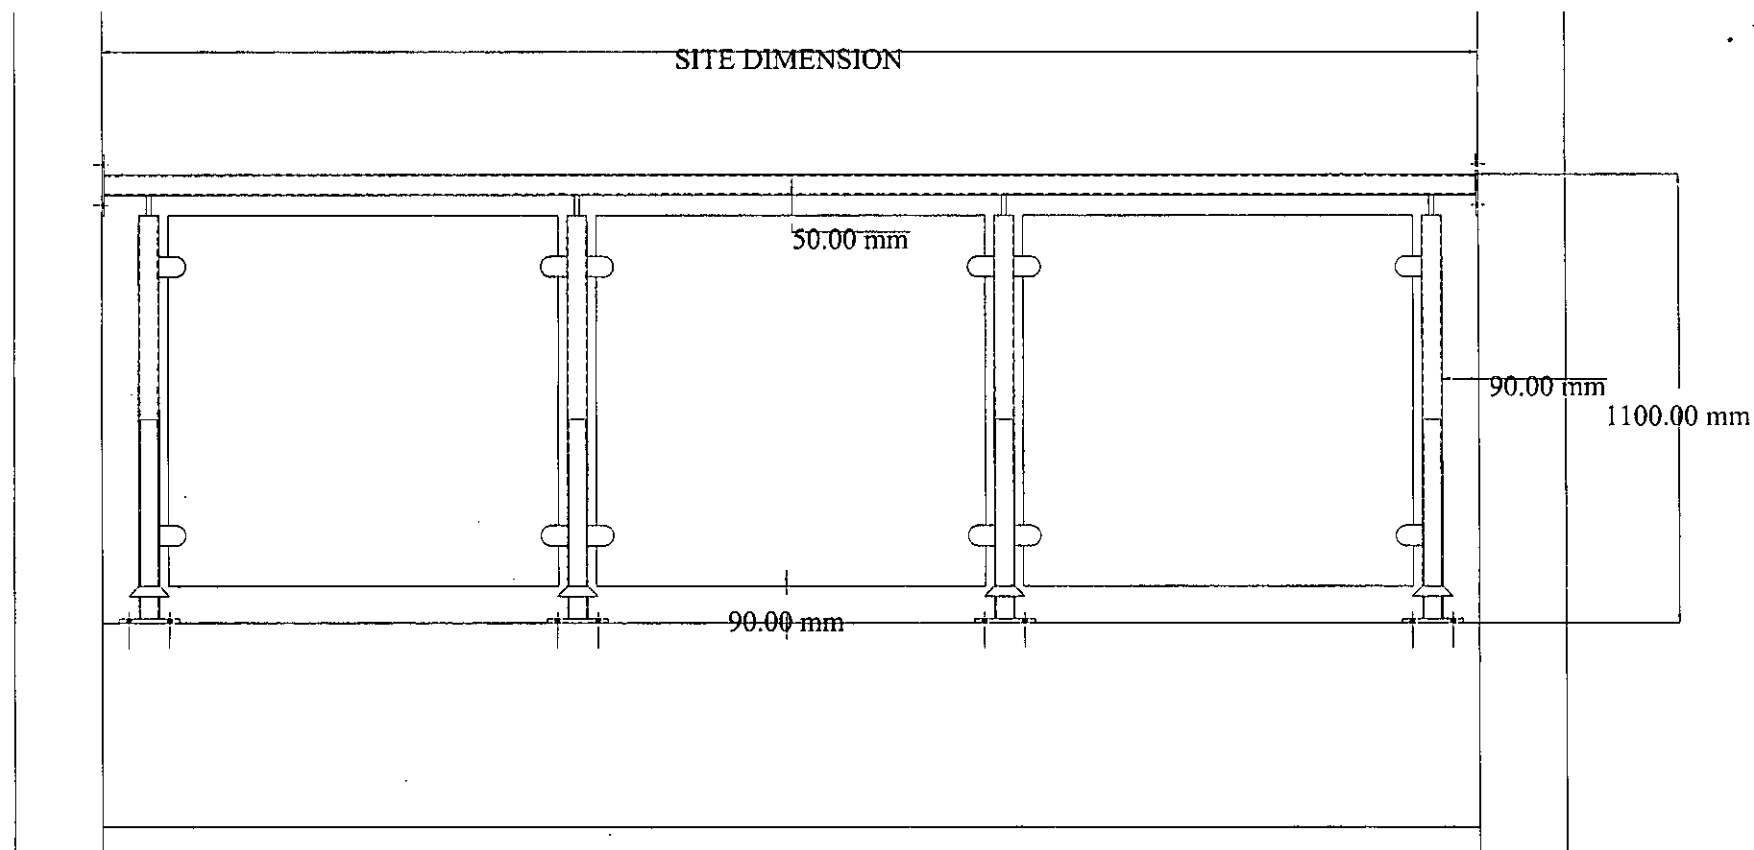

50 x 2.6mm TUBULAR HANDRAIL C/W 5mm END FIXING PLATES
 50 x 2.6mm TUBULAR STANDARDS C/W WEATHER COLLARS
 42mm TUBULAR INTERNAL SPIGOT POST C/W 10mm THICK BASEPLATE
 10mm CLEAR TOUGHENED GLASS INFILL PANELS C/W GLASS CLAMPS

ALL MATERIALS MILD STEEL

STRUCTURAL CALCULATIONS ARE THE RESPONSIBILITY OF THE CUSTOMER. APPROVAL IS FOR DESIGN AND STRUCTURAL SUITABILITY. ANY BUILDING REGULATIONS REQUIRED FOR THIS PROJECT NOT COVERED BY THIS DRAWING ARE TO BE ADVISED BY THE CLIENT IN WRITING.

IRON DESIGNS LIMITED

ARCHITECTURAL METALWORKS

8 Church Road, Portslade,
 Brighton, East Sussex, BN41
 1 Unit Site www.irondesigns.co.uk
 Tel: 01273

423685 Fax: 01273 418927.

Drawing No:	15/05/2015	Date:	15th MAY 2015
Description:	BALCONY BALUSTRADE	Finish:	GALVANISED, PPC.
Project:	MR MARTIN		