


8 Flint House

Block Plan

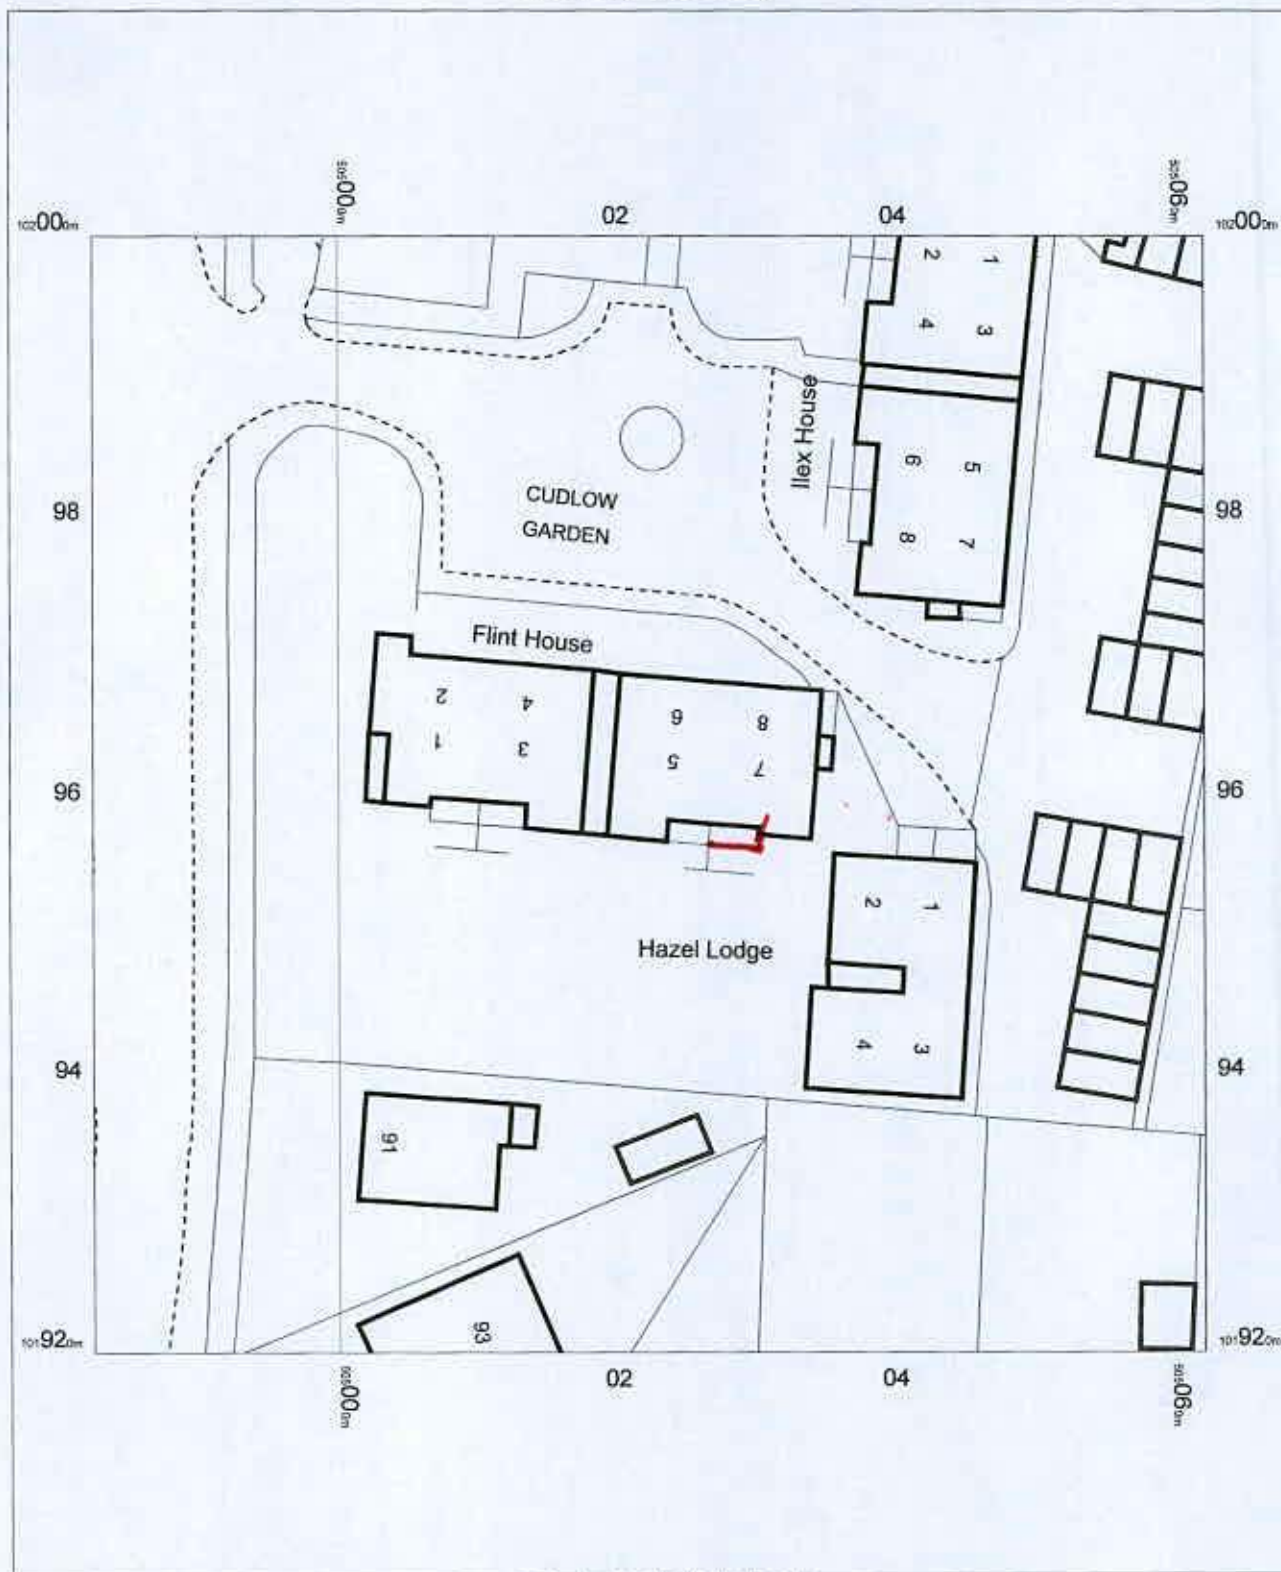

OS MasterMap 1250/2500/10000 scale
15 June 2015, ID: BLJT-00437952
www.planningapplicationmaps.co.uk

1:500 scale print at A4, Centre: 505022 E, 101960 N

©Crown Copyright Ordnance Survey, Licence no.
100051661

