0 m 10 m 20 m 30 m

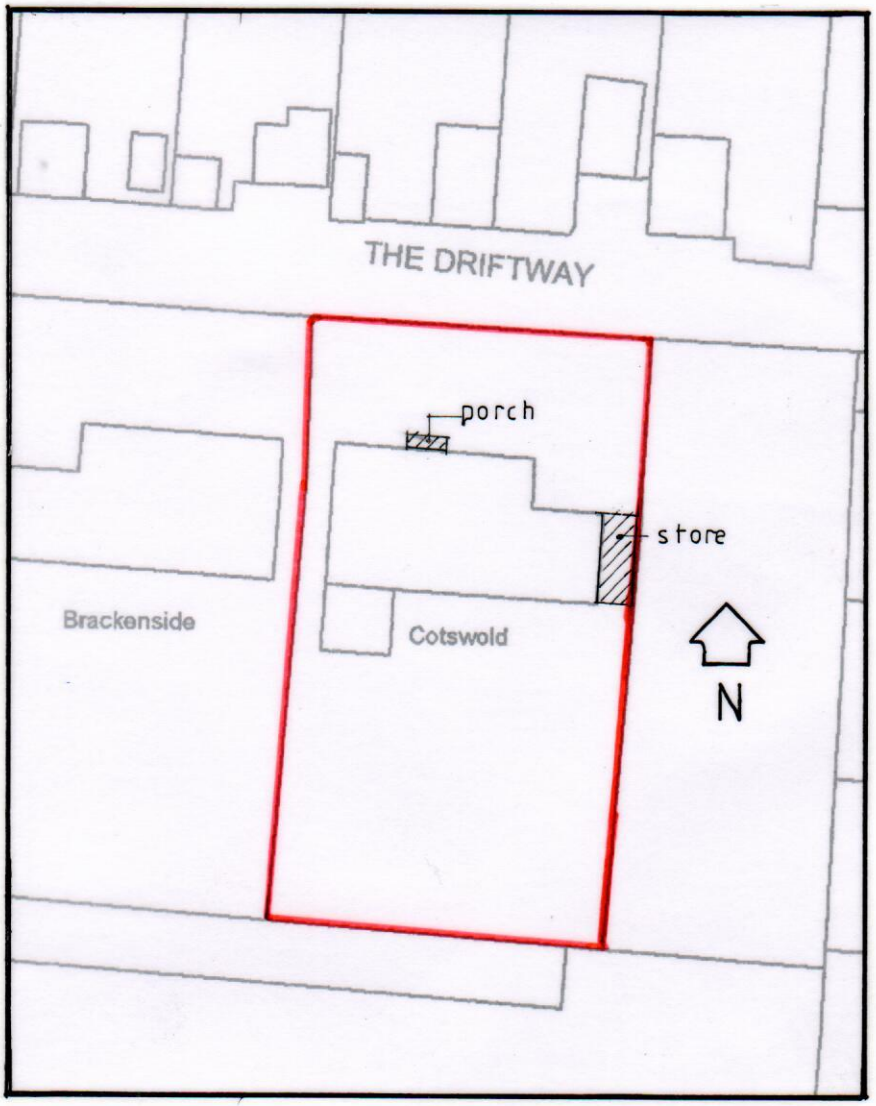

Site and Block Plan

Sussex Building Surveyors Ltd
01903 529583
adk@sussexbuildingsurveyors.com

Cotswold, The Driftway,
Old Manor Road, Rustington,
West Sussex. BN16 3RN

Porch & Garage Extension

Site & Block Plan

Scale: 1:500	Paper: A4
Date: June 2017	
Drg No.: SBS/325/06	

All dimensions to be checked on site.
Do not scale except for planning purposes.

ARUN DISTRICT COUNCIL R/141/17/HH