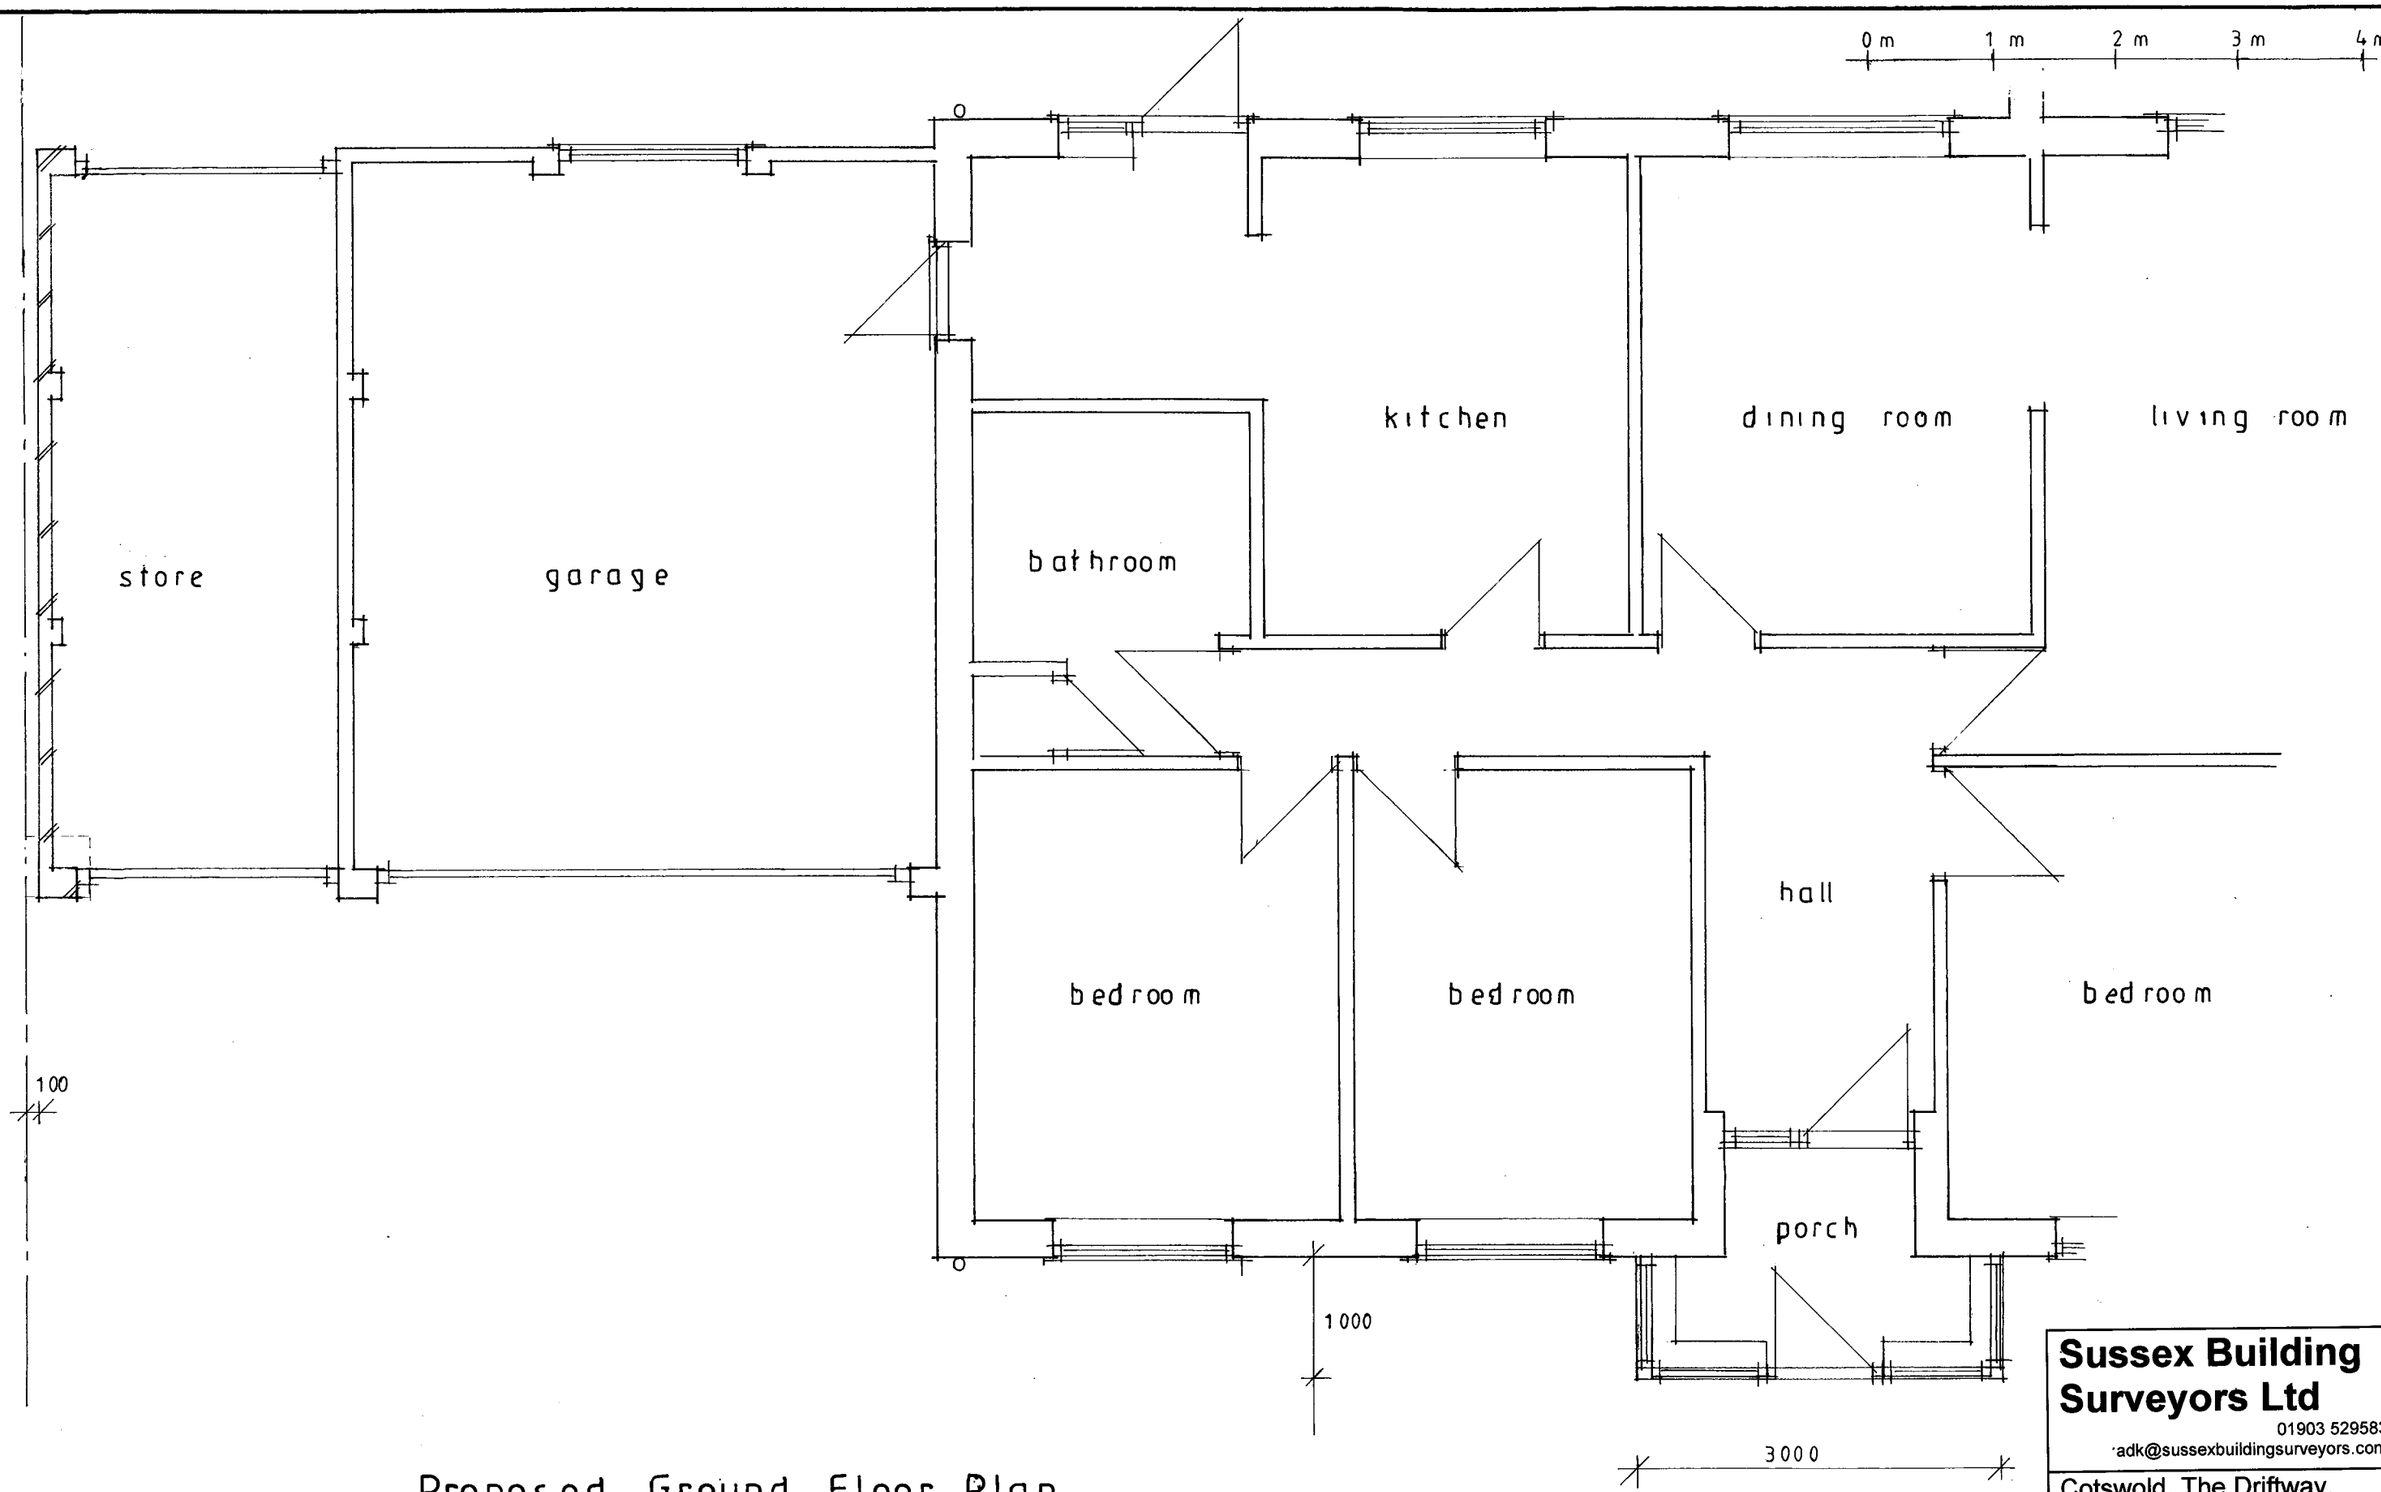

Proposed Ground Floor Plan

Sussex Building Surveyors Ltd
01903 529583
adk@sussexbuildingsurveyors.com

Cotswold, The Driftway,
Old Manor Road,
Rustington, West Sussex.
BN16 3RN

Porch & Garage Extension

Proposed Ground Floor Plan

Scale: 1:50	Paper: A3
Date: June 2017	Drg No.: SBS/325/02

All dimensions to be checked on site.
Do not scale except for planning purposes.

ARUN DISTRICT COUNCIL P/141/17/HH