Existing Elevations

0m 1m 2m 3m 4m 5m 6m 7m 8m

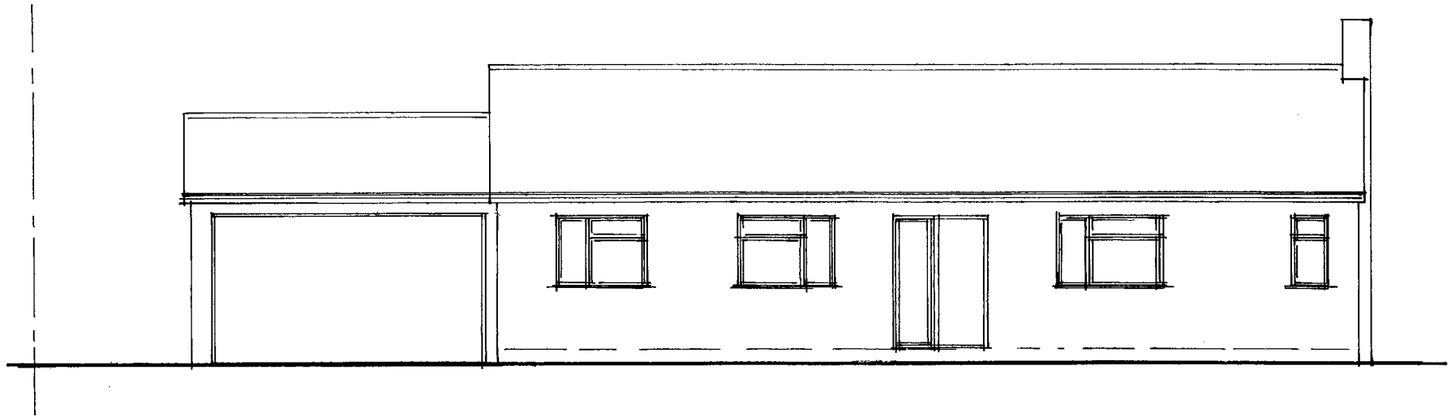

North Elevation

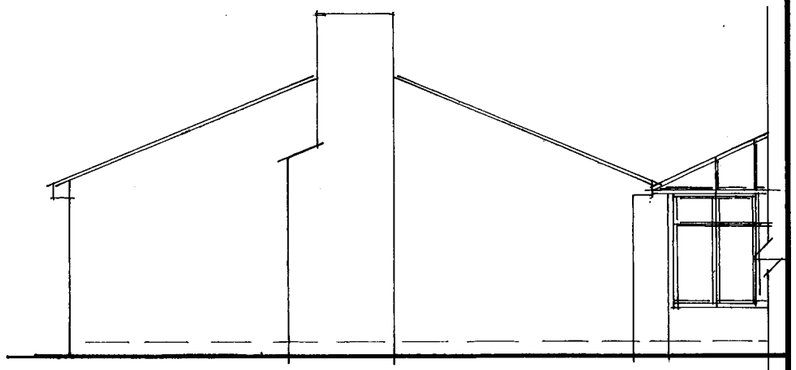

West Elevation

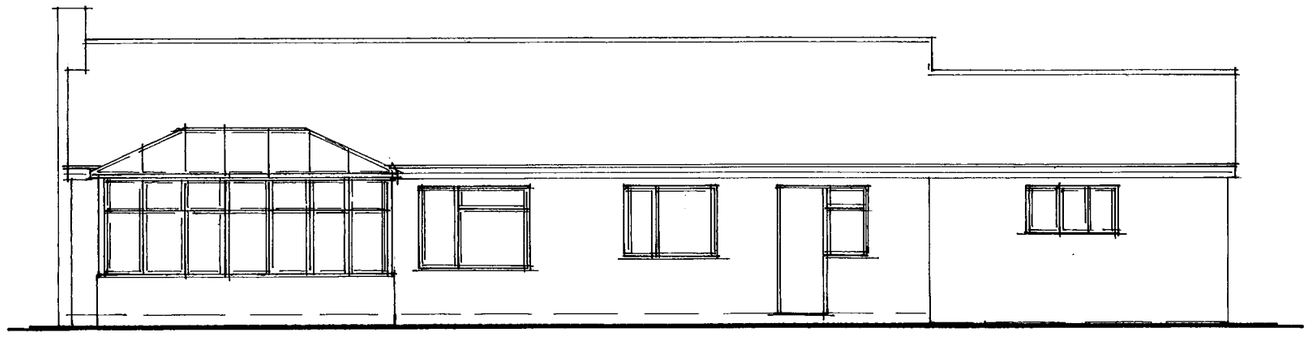

South Elevation

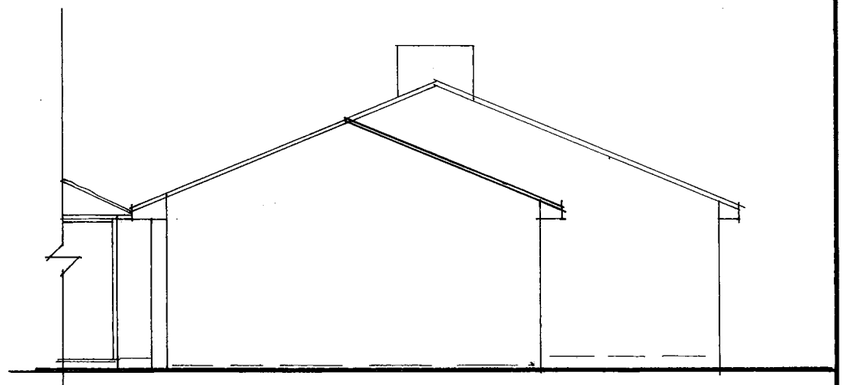

East Elevation

Sussex Building Surveyors Ltd

01903 529583
adk@sussexbuildingsurveyors.com

Cotswold, The Driftway, Old Manor Road, Rustington, West Sussex. BN16 3RN

Porch & Extension to Garage.

Existing Elevations.

Scale: 1:100	Paper: A3	Date: June 2017	Drg No.: SBS/325/03

All dimensions to be checked on site. Do not scale except for planning purposes.

ARUN DISTRICT COUNCIL R/141/17/HH