



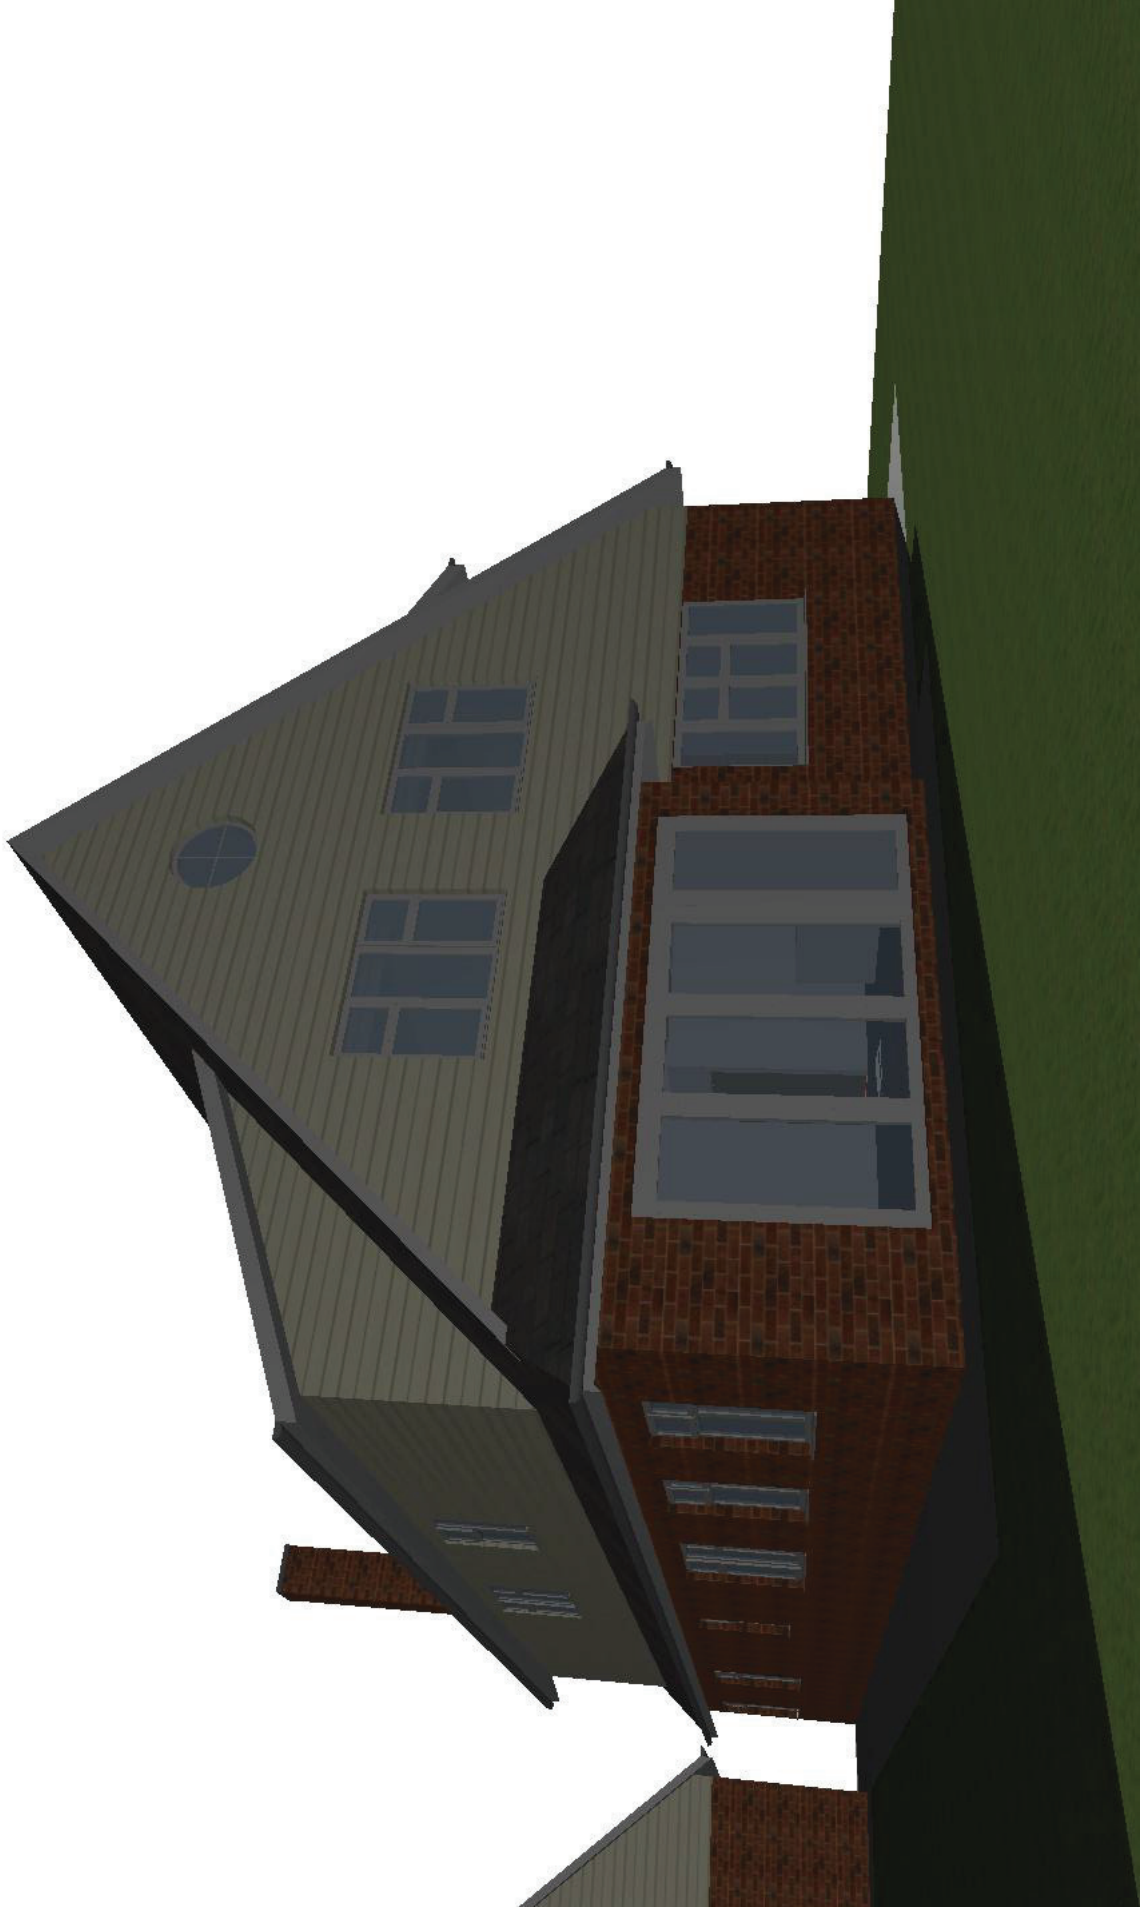


Perspective South East

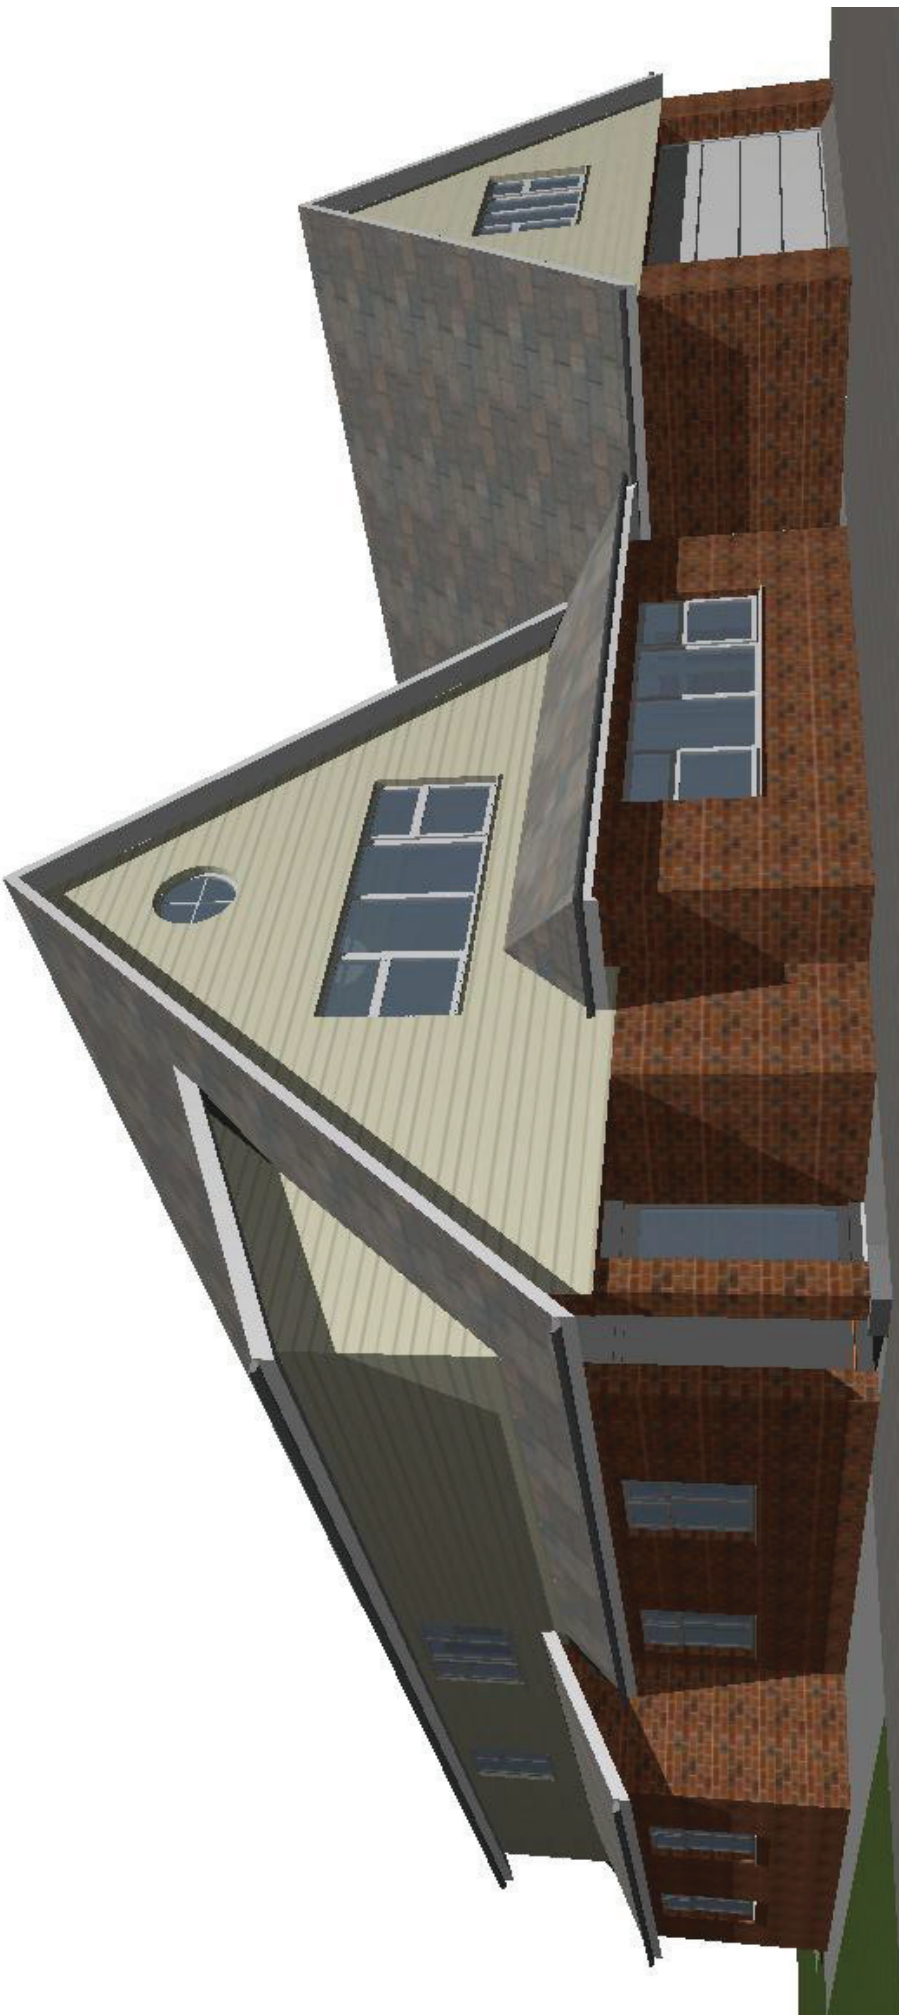

Perspective North East



Perspective South West

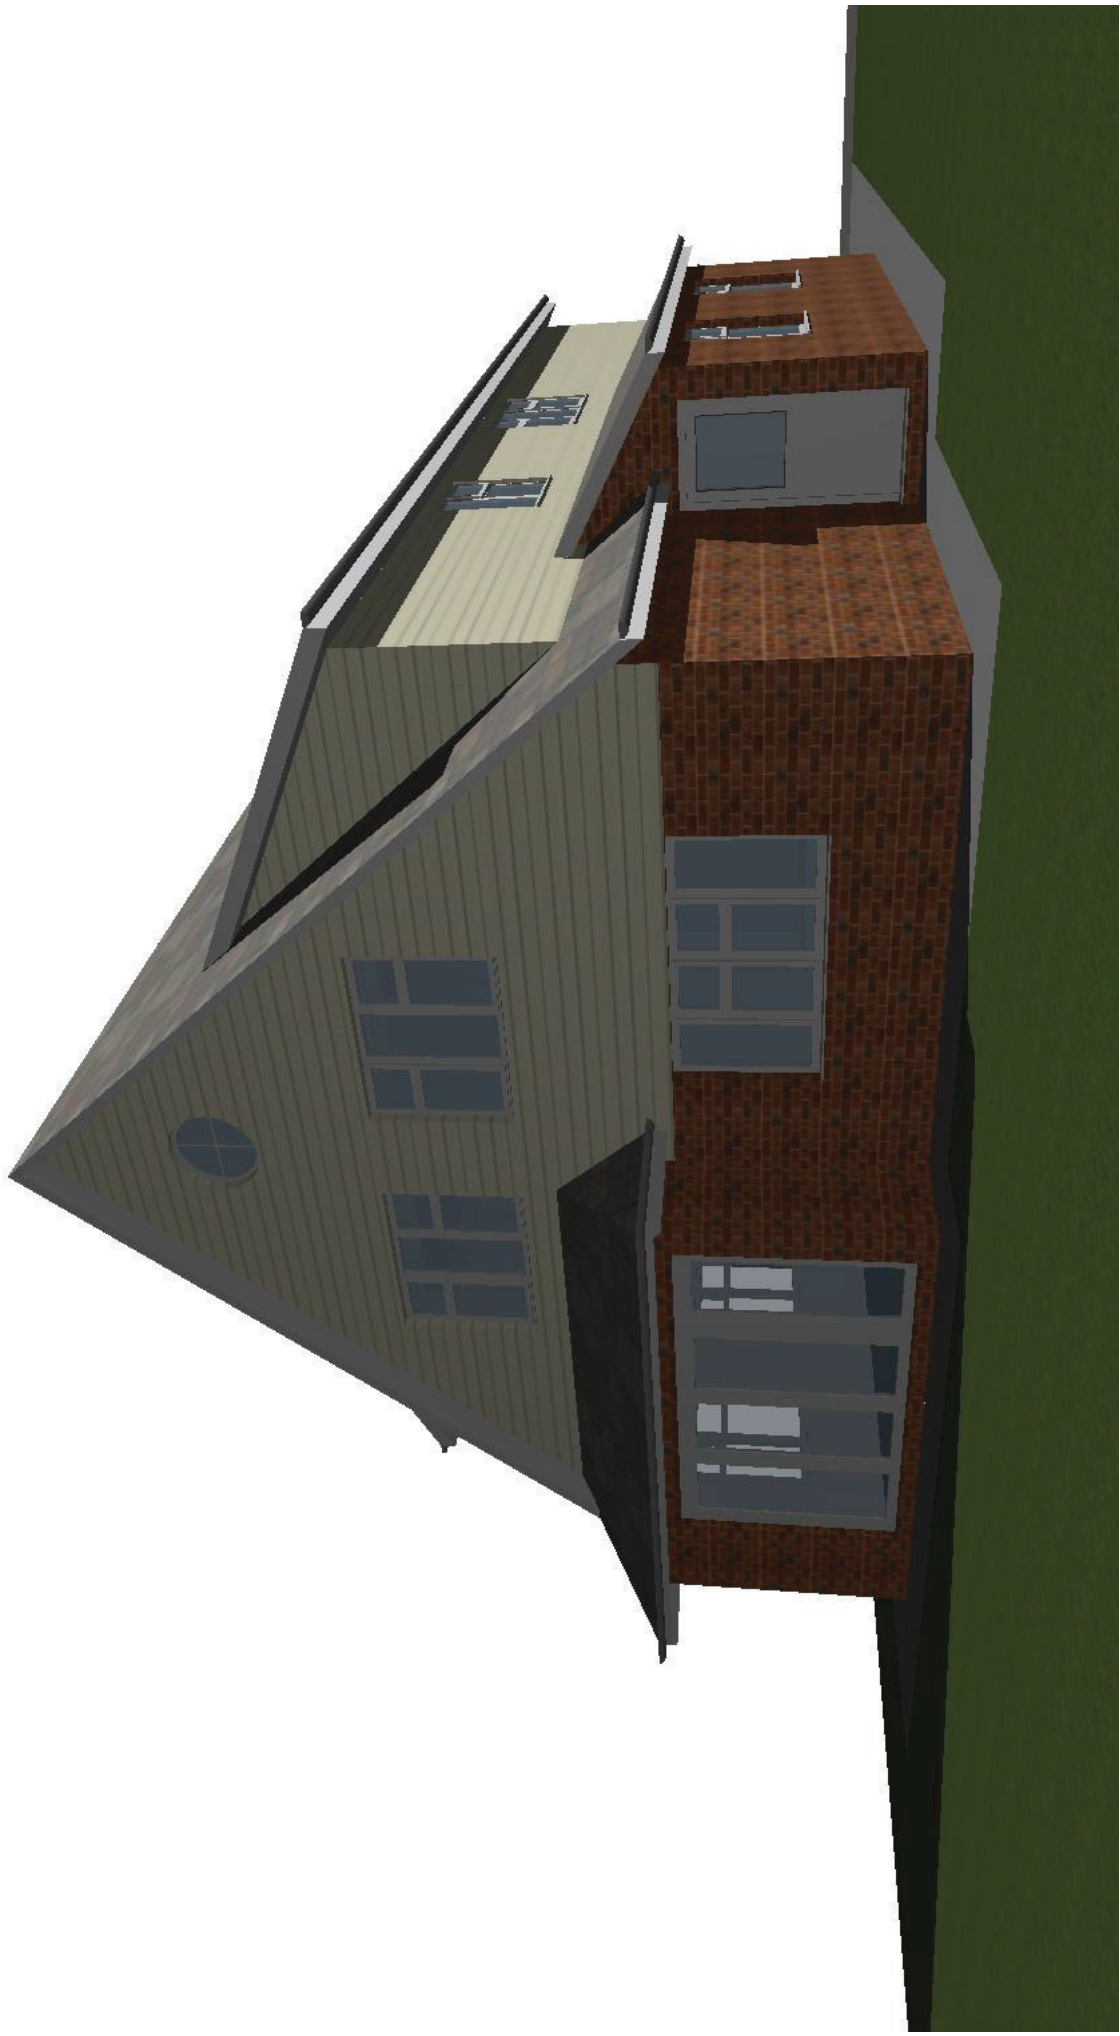

Perspective North West

Site adjacent to 19 Angmering Lane
Proposed 3D Model - External Perspectives