

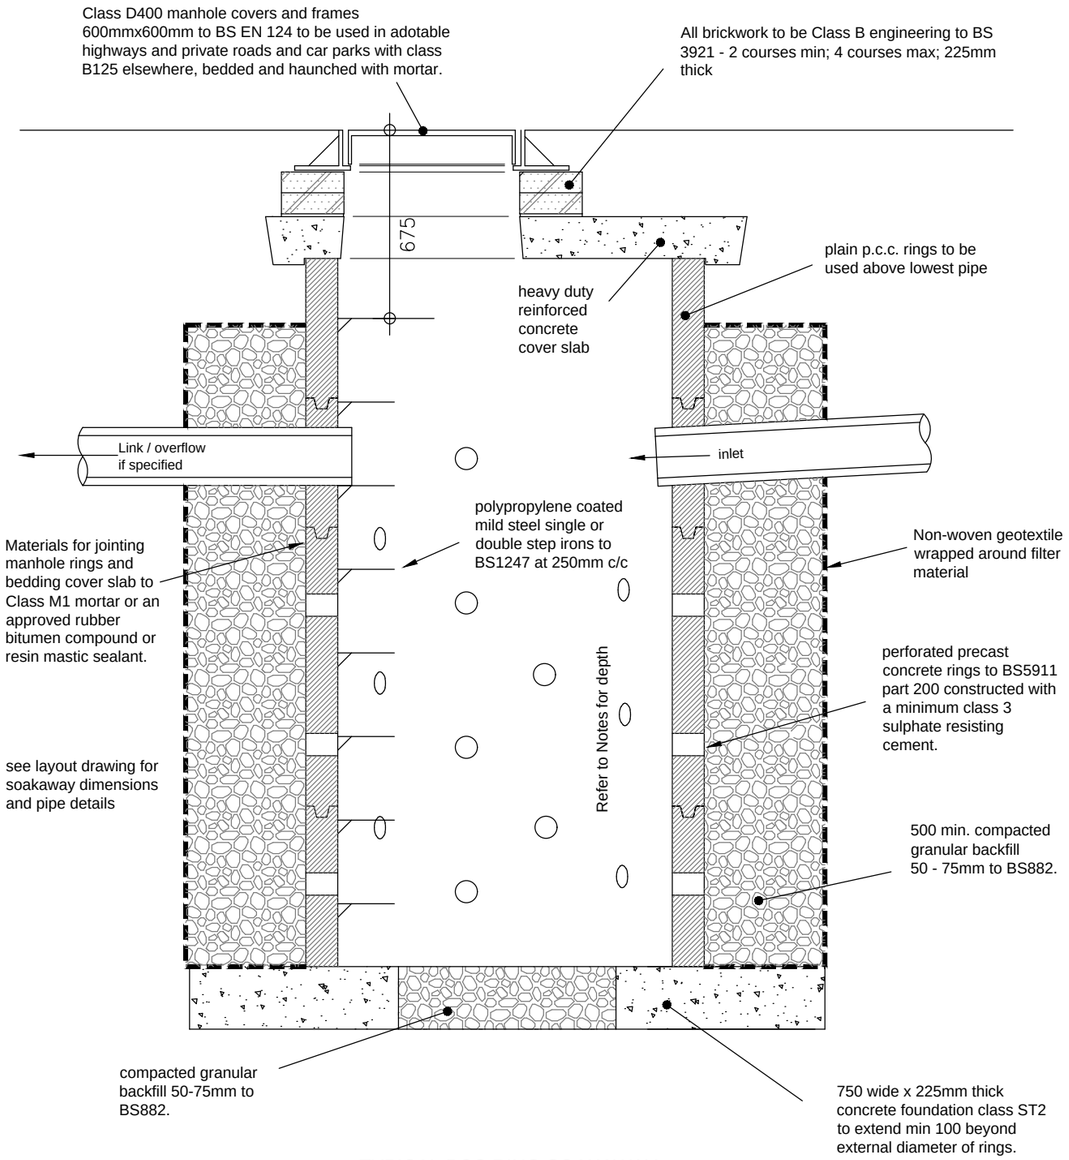


TYPICAL PCC RING SOAKAWAY

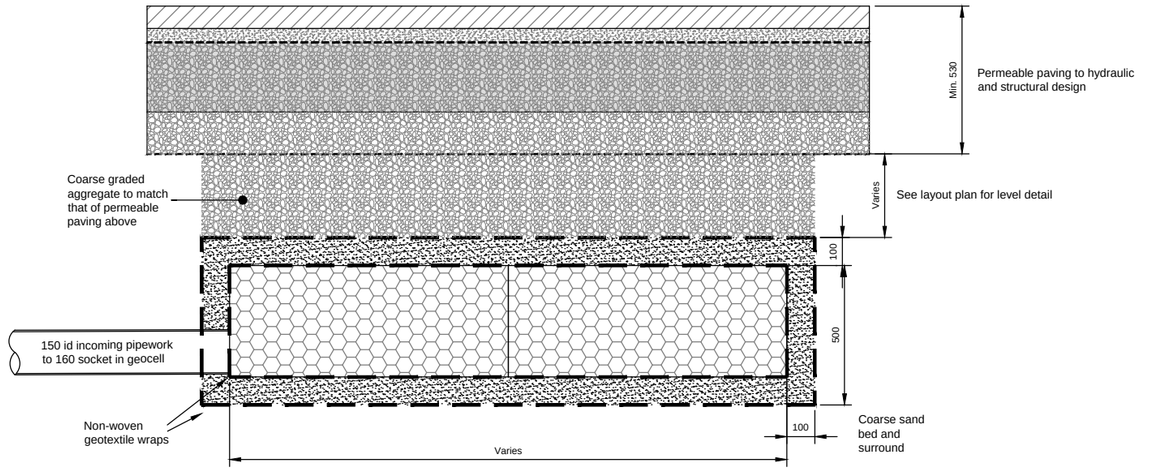

Geocellular storage unit
(for use under permeable paved areas)
Scale 1:20

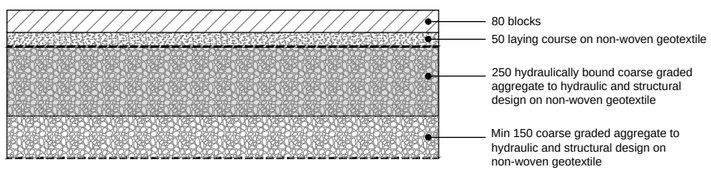

Concrete Block Permeable Paving

Rev.	Description	Drn.	Date
A	Minor alterations, Client name	RTFC	13.6.18
-	Original	RTFC	31.5.18

Project

Units 6 an 7
Brookside Avenue
Rustington

Client

Vanstian Ltd

Drawing Title

Construction Details

Robert Clark Associates Ltd
Chartered Civil Engineers
Willow Cottage, Herne Lane, Rustington
West Sussex BN16 3EE
T: 01903 778945 E: rca-ltd@talktalk.net

© This drawing is the copyright of Robert Clark Associates Limited
It may not be copied or reproduced without their written authority

Scale	At original
NTS	A3

Drawing Number	Revision
1776/D5.1	A