


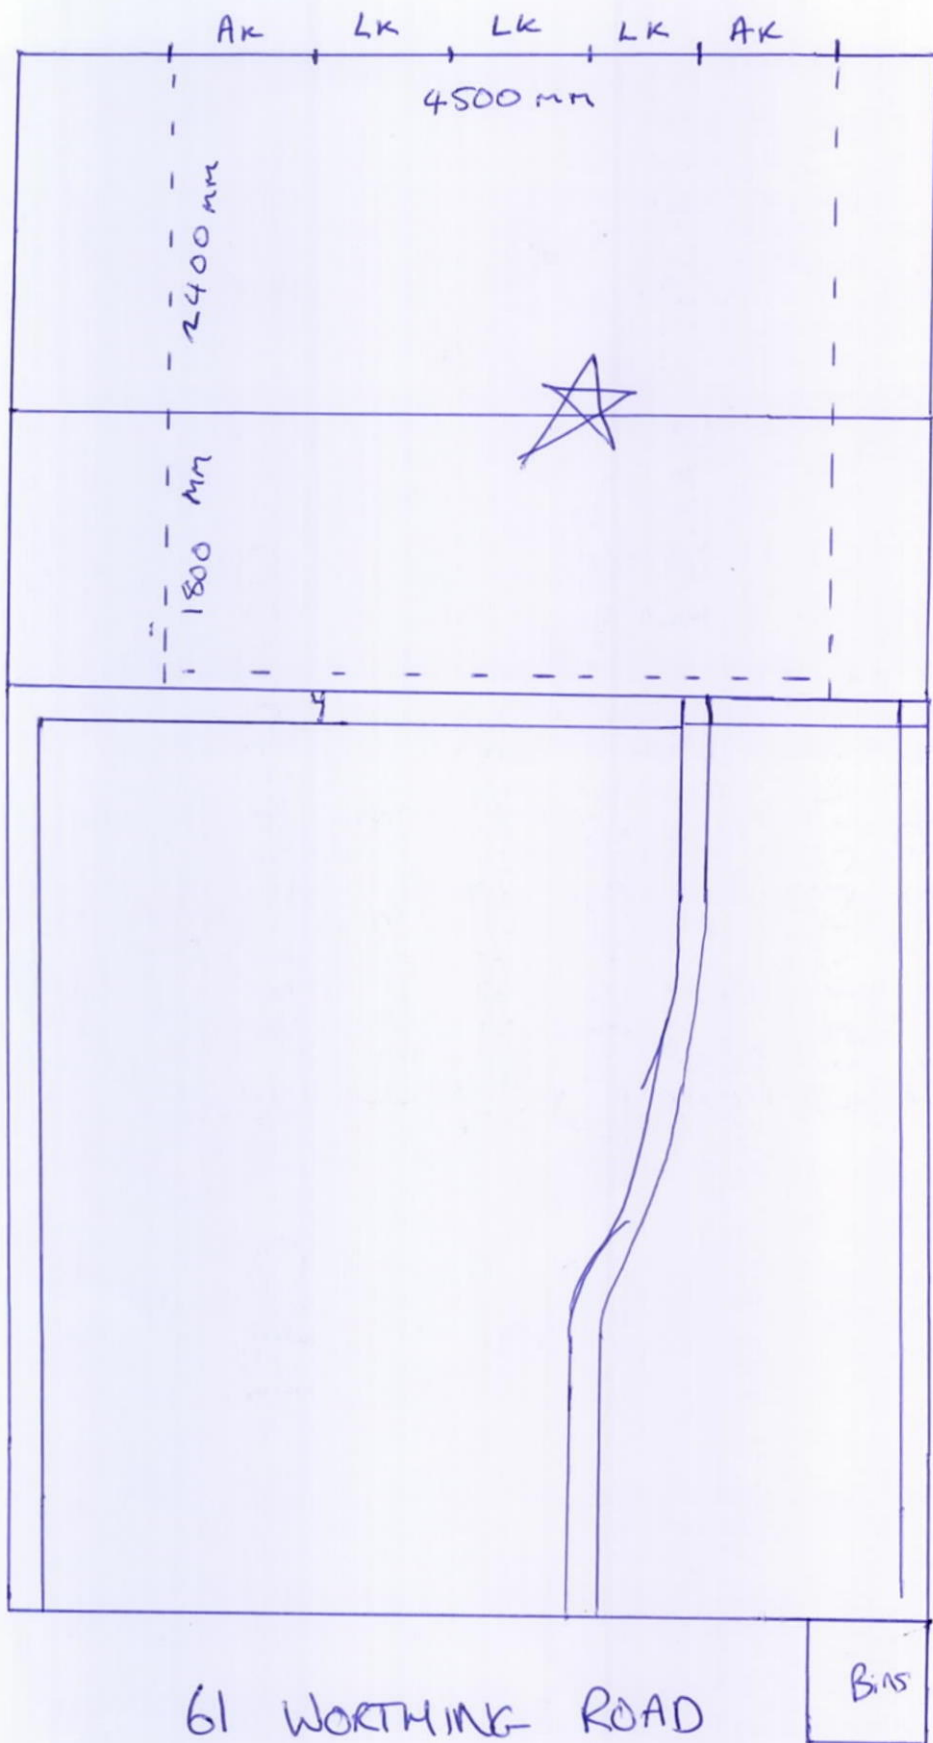

LK
Lowered kerb
x 3

Ak
Angled kerb
x 2

★ Crossover
Area

61 WORTHING ROAD

BN16 3JU

R/142/20/HH

BINS

2.5m

scale 1:50 @A4