


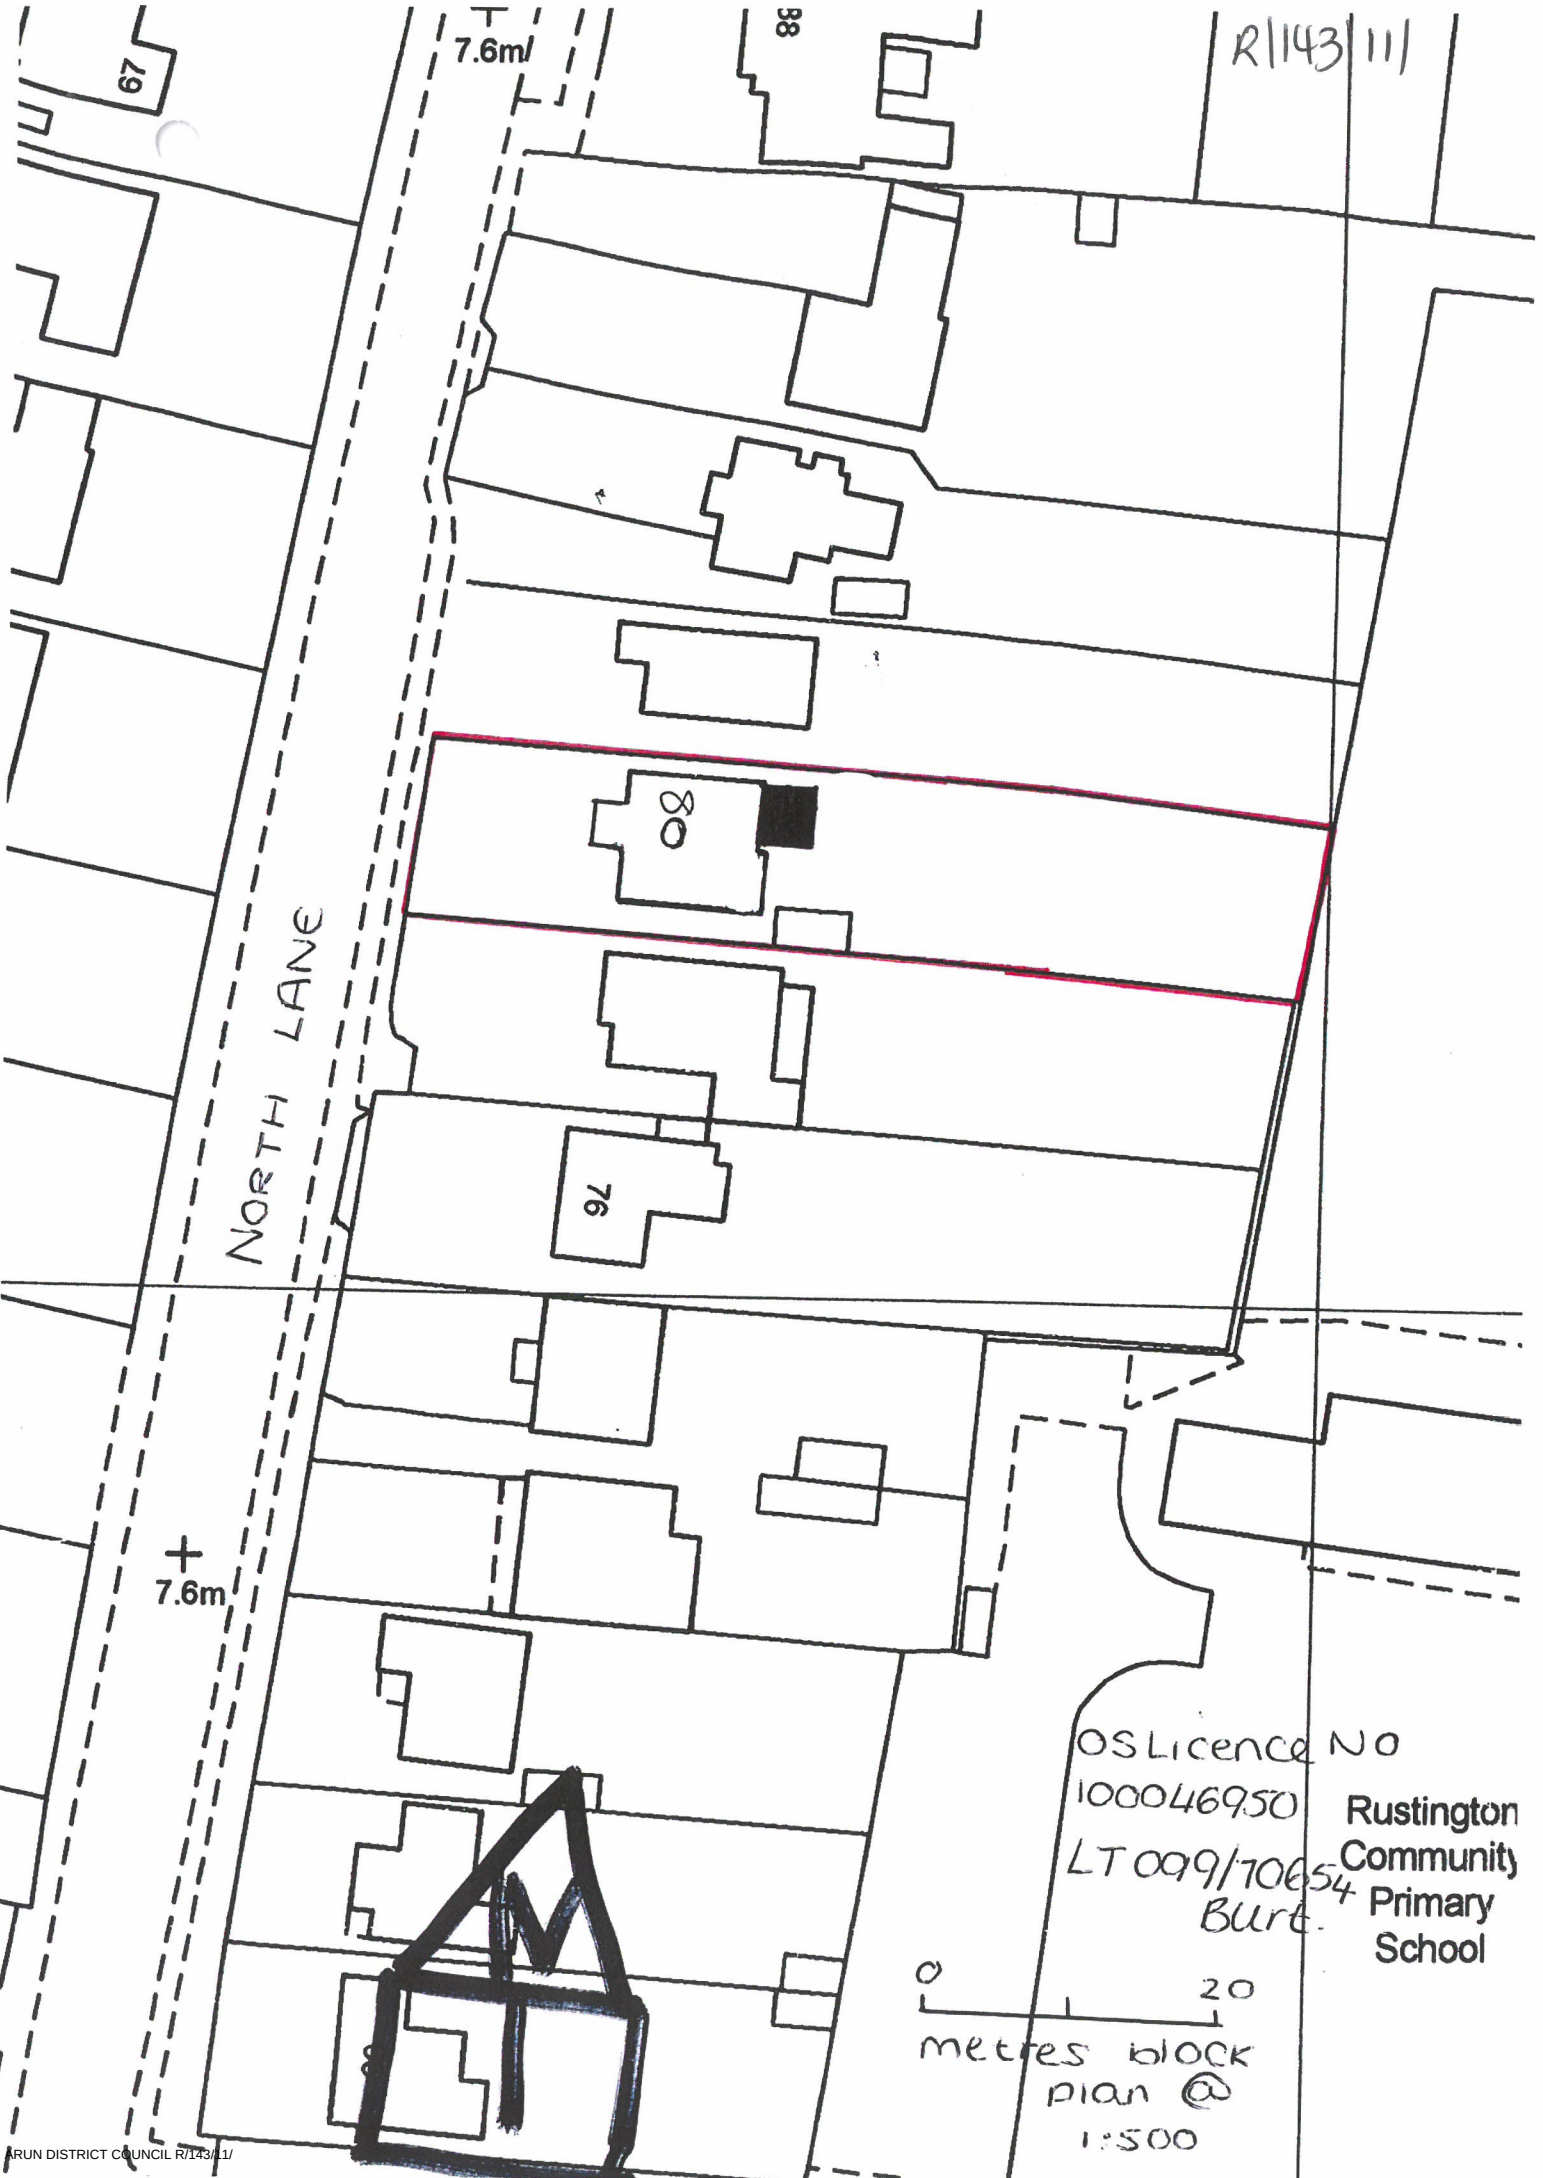

R1143/111

NORTH LANE

7.6m

7.6m

OS Licence No  
100046950 Rustington  
Community  
LT 099/70654 Primary  
Burt. School

0 20  
metres block  
plan @  
1:500