


Proposed rear extension: 5, Hudson Drive rustington, BN166AZ

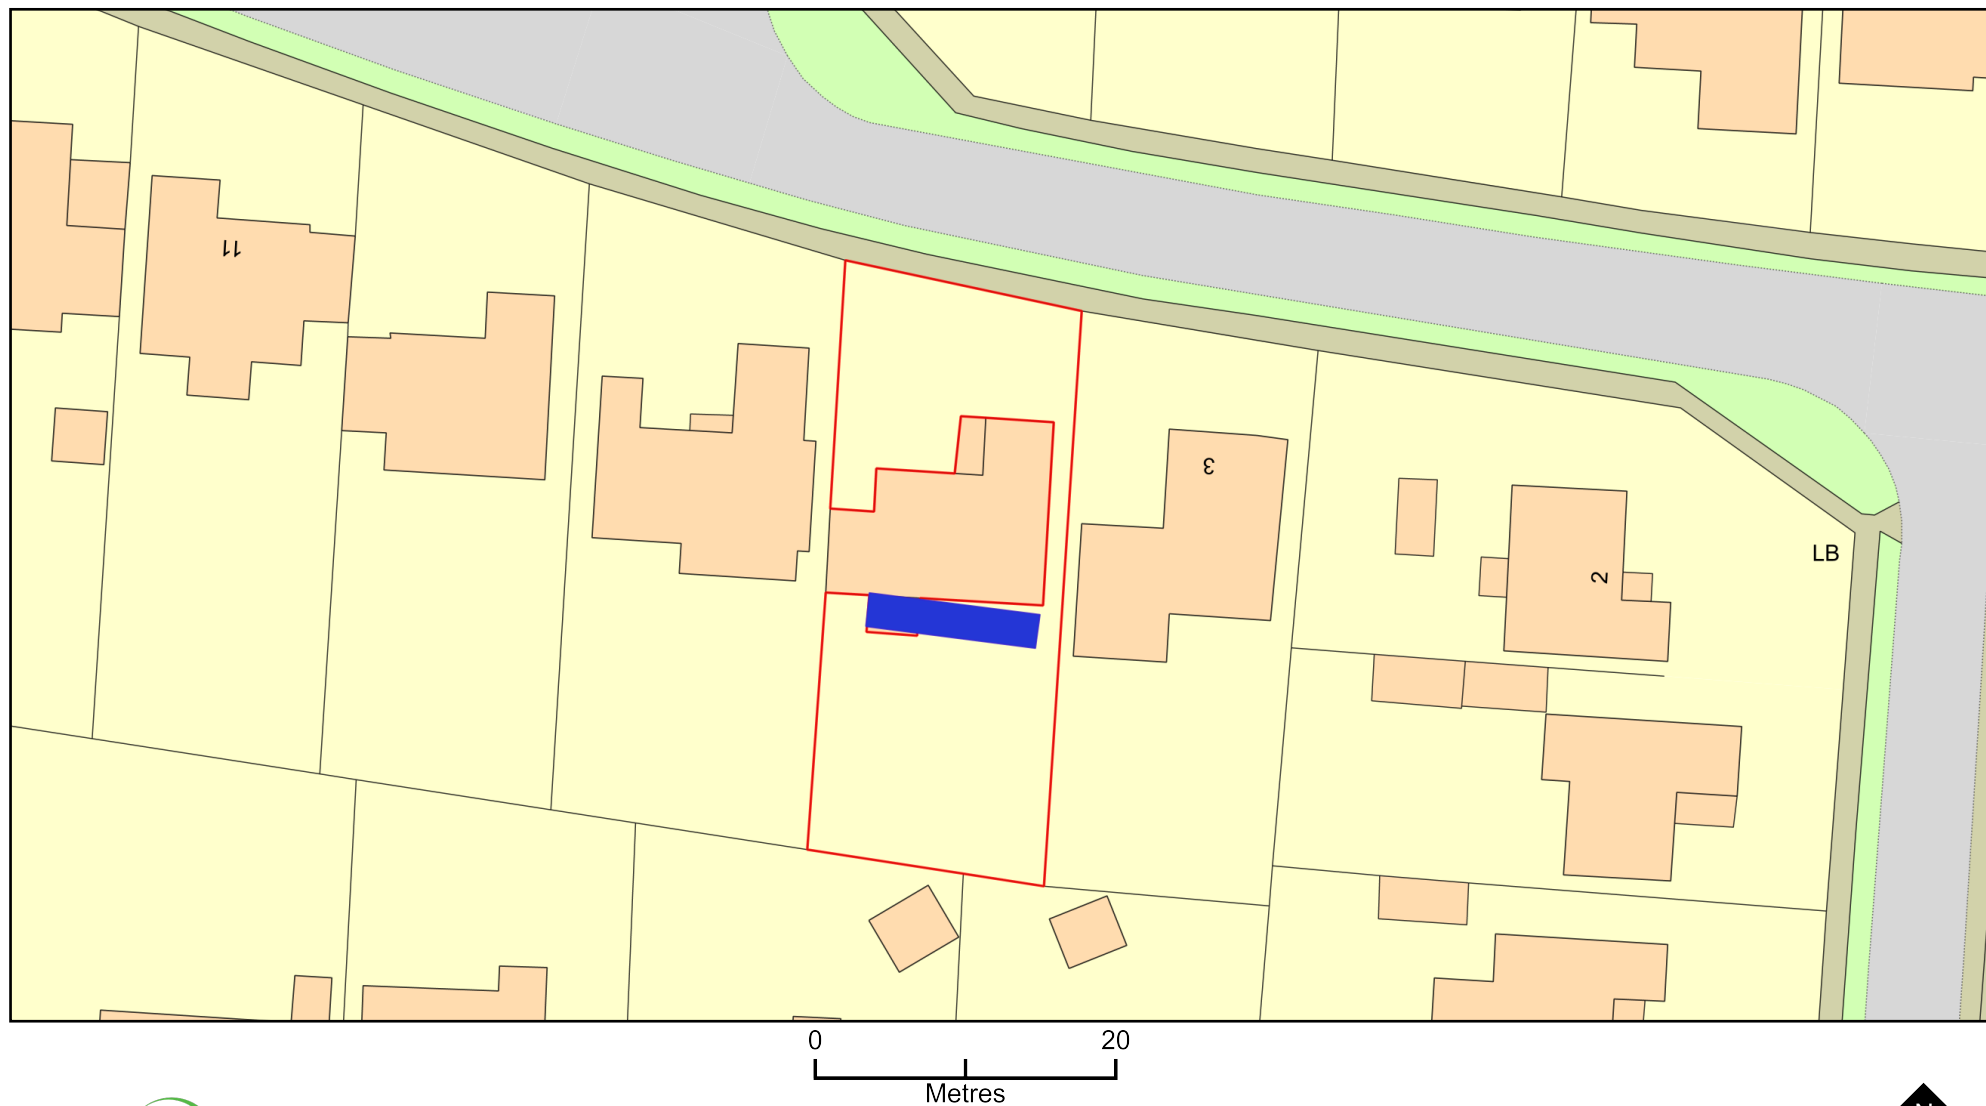

Plan Produced for: Mr & Mrs P. Hughes

Date Produced: 09 Jun 2021

Plan Reference Number: TQRQM21160150603452

Scale: 1:500 @ A4

© Crown copyright and database rights 2021 OS 100042766