

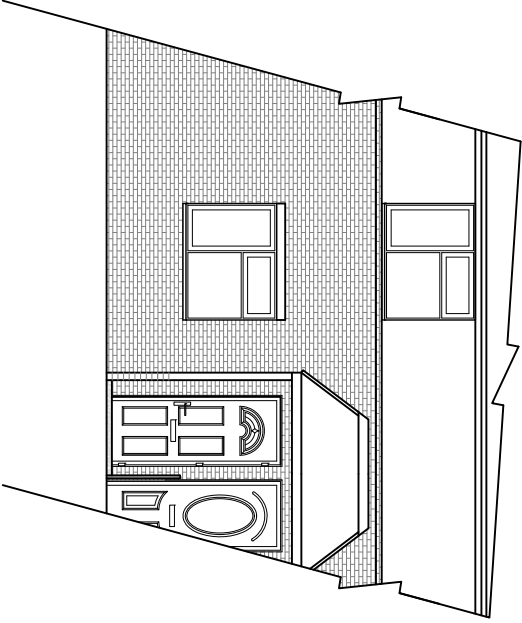
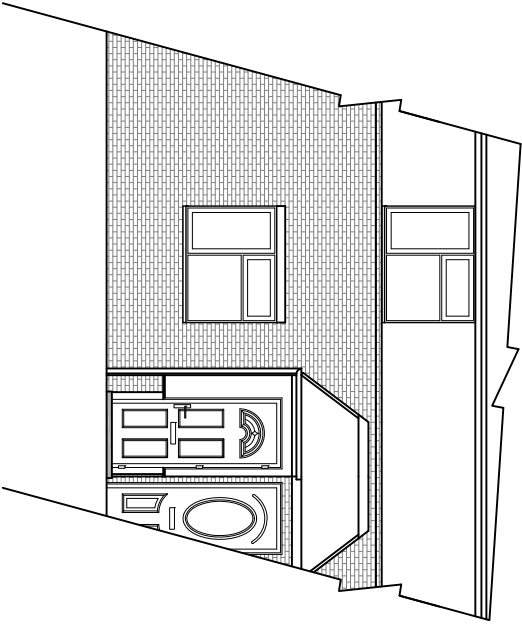
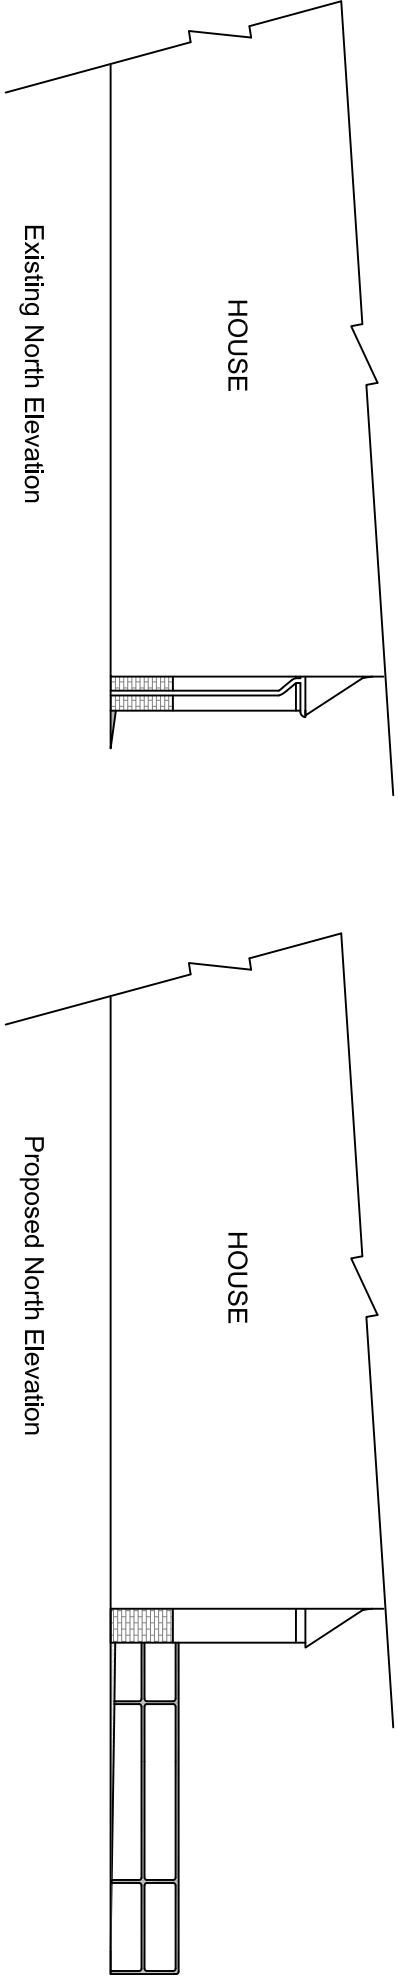


NOTES:

- 1. All dimensions are in mm and must be checked on site.
- 2. Drawings are to be read in conjunction with accompanying documents.
- 3. Any errors or inaccuracies should be brought to the attention of Amber Living.

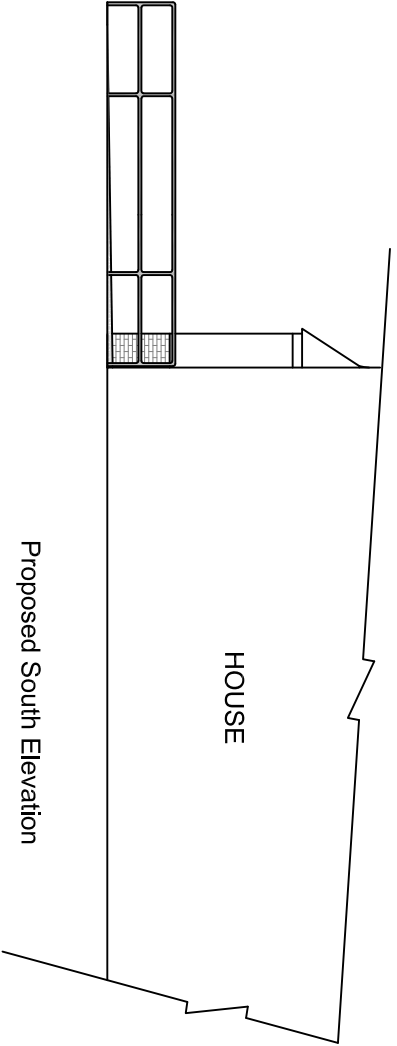

- NOTES:
- Walls from porch removed, leaving roof and support from left hand side
  - New level threshold UPVC front door, widened to provide an 820mm clear opening
  - New concrete path with slight incline to create a level threshold entrance
  - Installation of galvanneal steel handrails 900mm above top level of ramped path

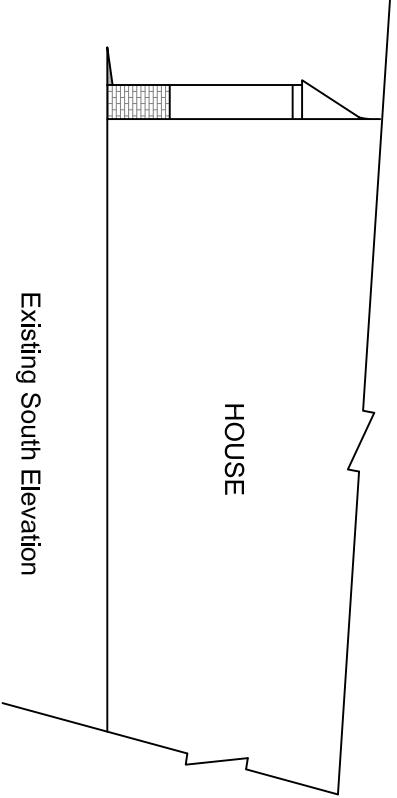

|                  |  |   |          |   |             |
|------------------|--|---|----------|---|-------------|
| Address:         |  | 67 Conbar Avenue<br>Rustington<br>Littlehampton<br>BN16 3LZ                                                                              |          | Client: Mrs Helen Arthur-Worsop                                                                     |             |
| Drawing Title:   |  | Existing & Proposed Elevation   |          | Drawing Ref.: jbp/05/conbaravenue67                                                                 |             |
| Contact Details: |  | Telephone: 01273 410836   |          |   |             |
| Contact Address: |  | Unit 3, Tungsten Building, George Street, Portslade, BRIGHTON, BN41 1RA                                                                  |          |   |             |
| Scale:           |  | Paper:   | Date:    | Revision No:                                                                                        | Checked By: |
| 1:100            |  | A3   | 21/06/17 | -                                                                                                   | dod         |
|                  |  | Planning Applications<br>Building Regulation Drawings<br>Design Consultants<br>Party Wall Surveys<br>Building Surveys/ Homebuyers Survey |          | Project Management<br>Disabled Access Auditing<br>Building Defect Analysis<br>CDM<br>Expert Witness |             |
|                  |  | amber   |          | RICS                                                                                                |             |
|                  |  | Email: deborah@amberliving.co.uk   |          |   |             |
|                  |  | N<br>△   |          |   |             |

ARUN DISTRICT COUNCIL P12/24/17