



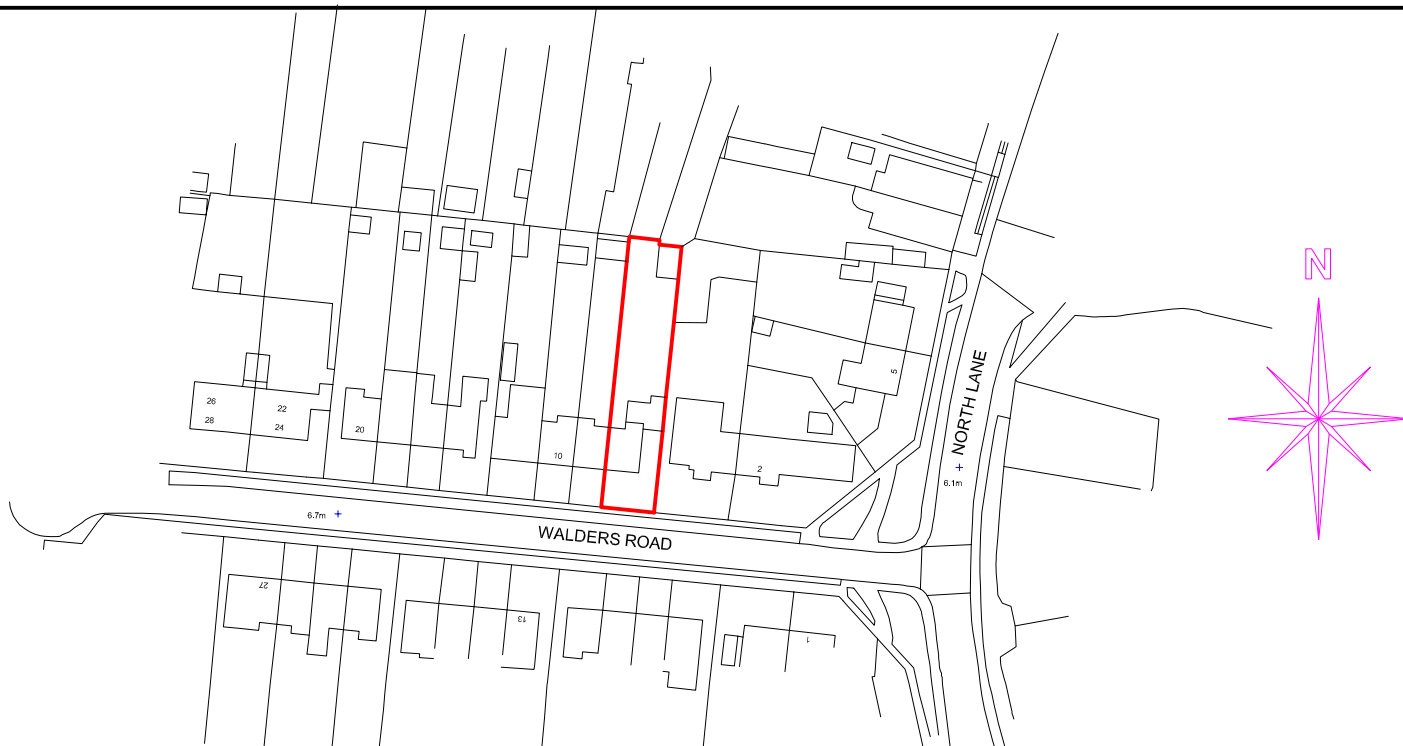

Ordnance Survey (c) Crown Copyright 2026. All rights reserved. Licence number 100022432

LOCATION PLAN - 1/1250

SCALE 0 10 20 30 40 50 METRES

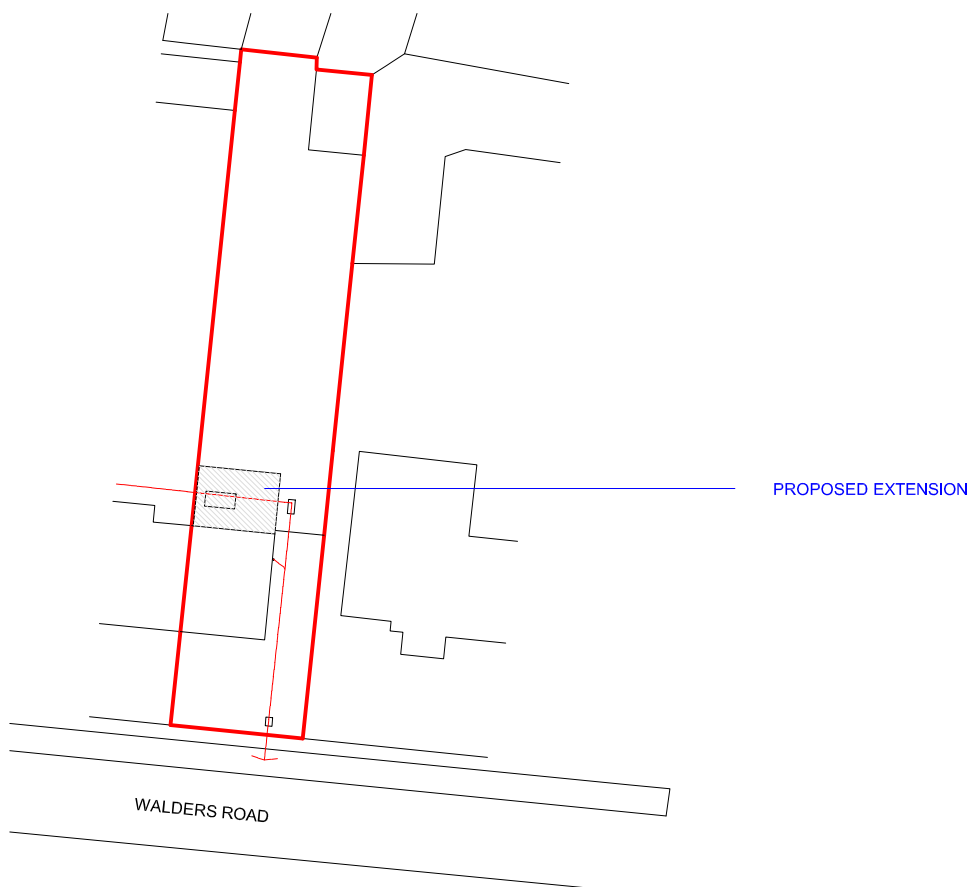

SITE PLAN - 1/500

1/1250 and 1/500 on A4 paper.

SCALE 0 10 20 METRES

SUSSEX BUILDING CONSULTANCY LIMITED

6 WALDERS ROAD, RUSTINGTON,
WEST SUSSEX.

SCALE - 1/1250 REV - DATE - 07/07/2026



3 NORTHCOTE ROAD
BOGNOR REGIS
PO21 5LZ

TEL/FAX - (01243) 861379