UK MAP CENTRE .com

North

0m 1cm = 12.5m 62.5m

Scale 1:1250 @ A4 Paper Size

Map data

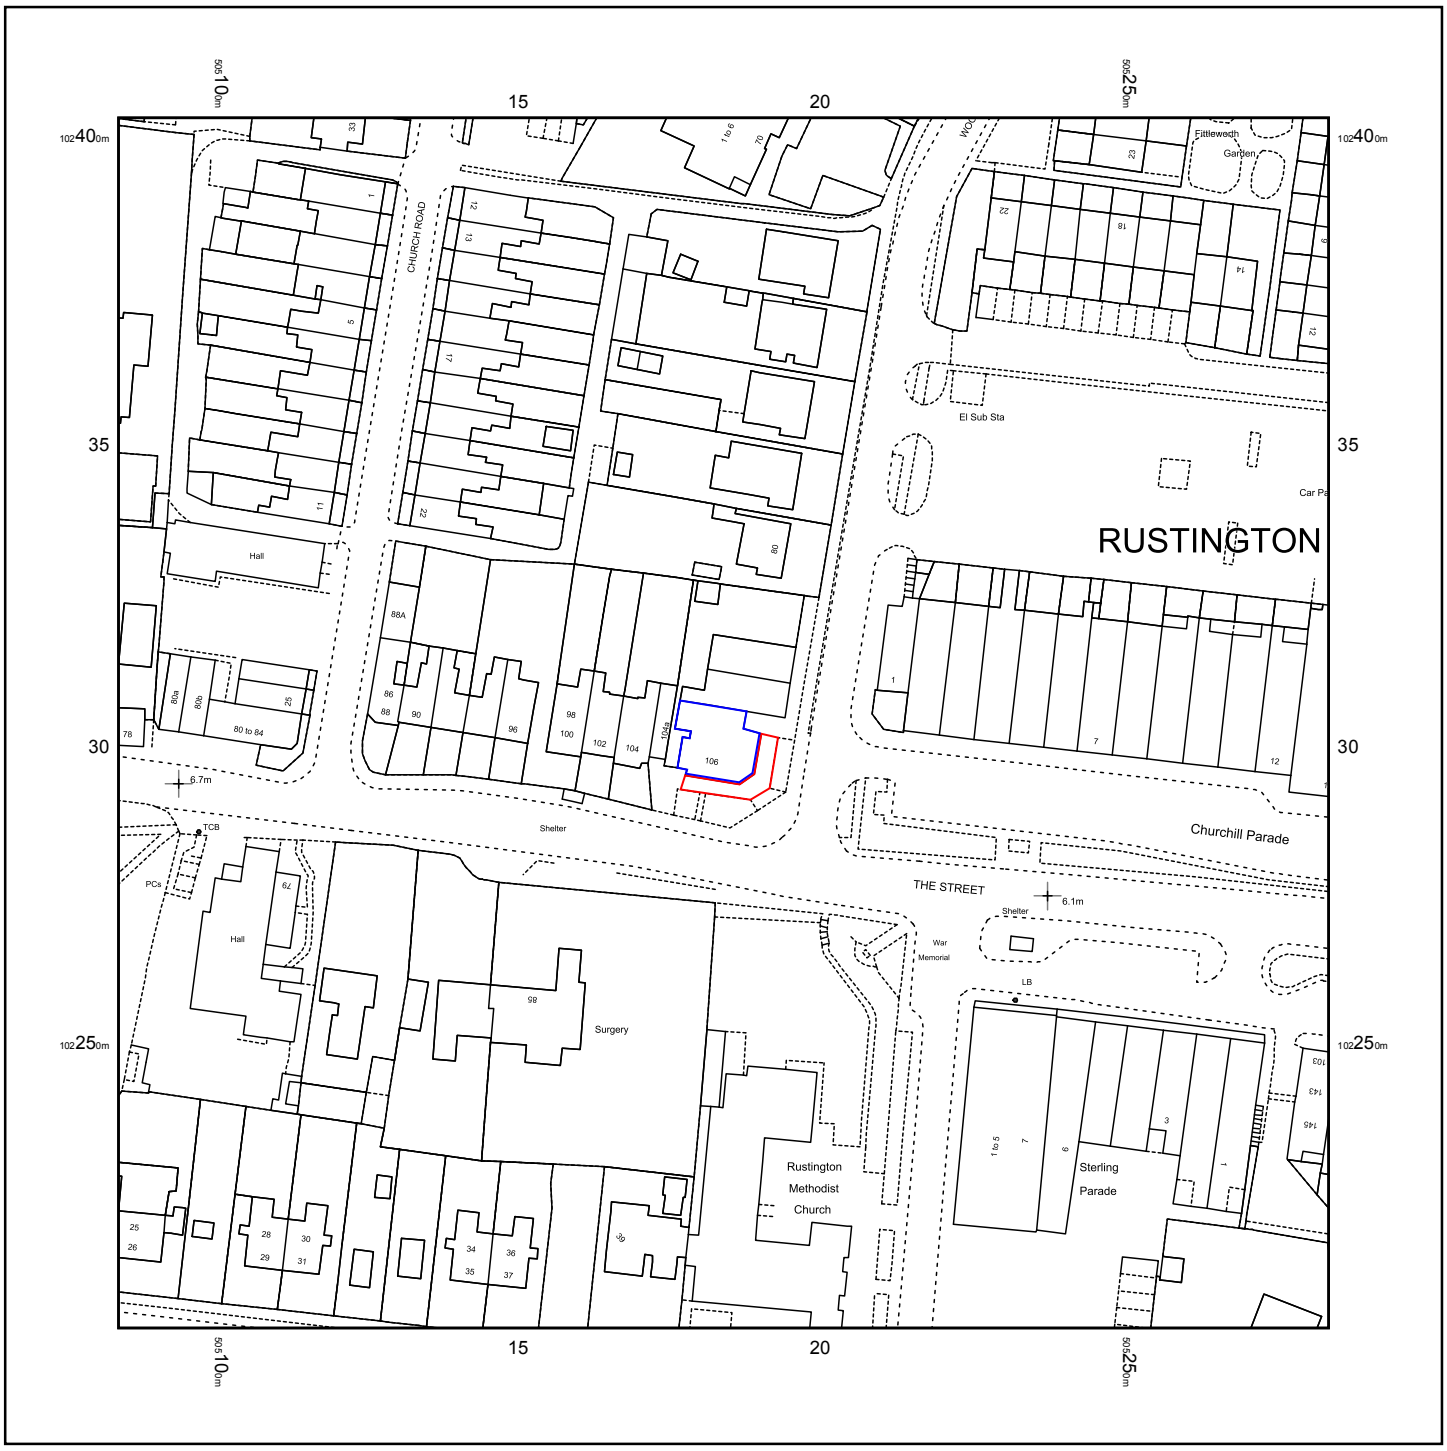

© Crown copyright and database rights 2021 Ordnance Survey 100048957. The representation of road, track or path is no evidence of a boundary or right of way. The representation of features as lines is no evidence of a property boundary.

Supplied by: www.ukmapcentre.com
Serial No:215579
Centre Coordinates:505184,102304
Production Date: 08/06/2021 14:39:06

LOCATION PLAN

106 The Street
Rustington
West Sussex
BN16 3NJ

08/06/2021

DRWG No. DS/georgifin/02

Georgi Fin

ARUN DISTRICT COUNCIL R/146/21/PL