


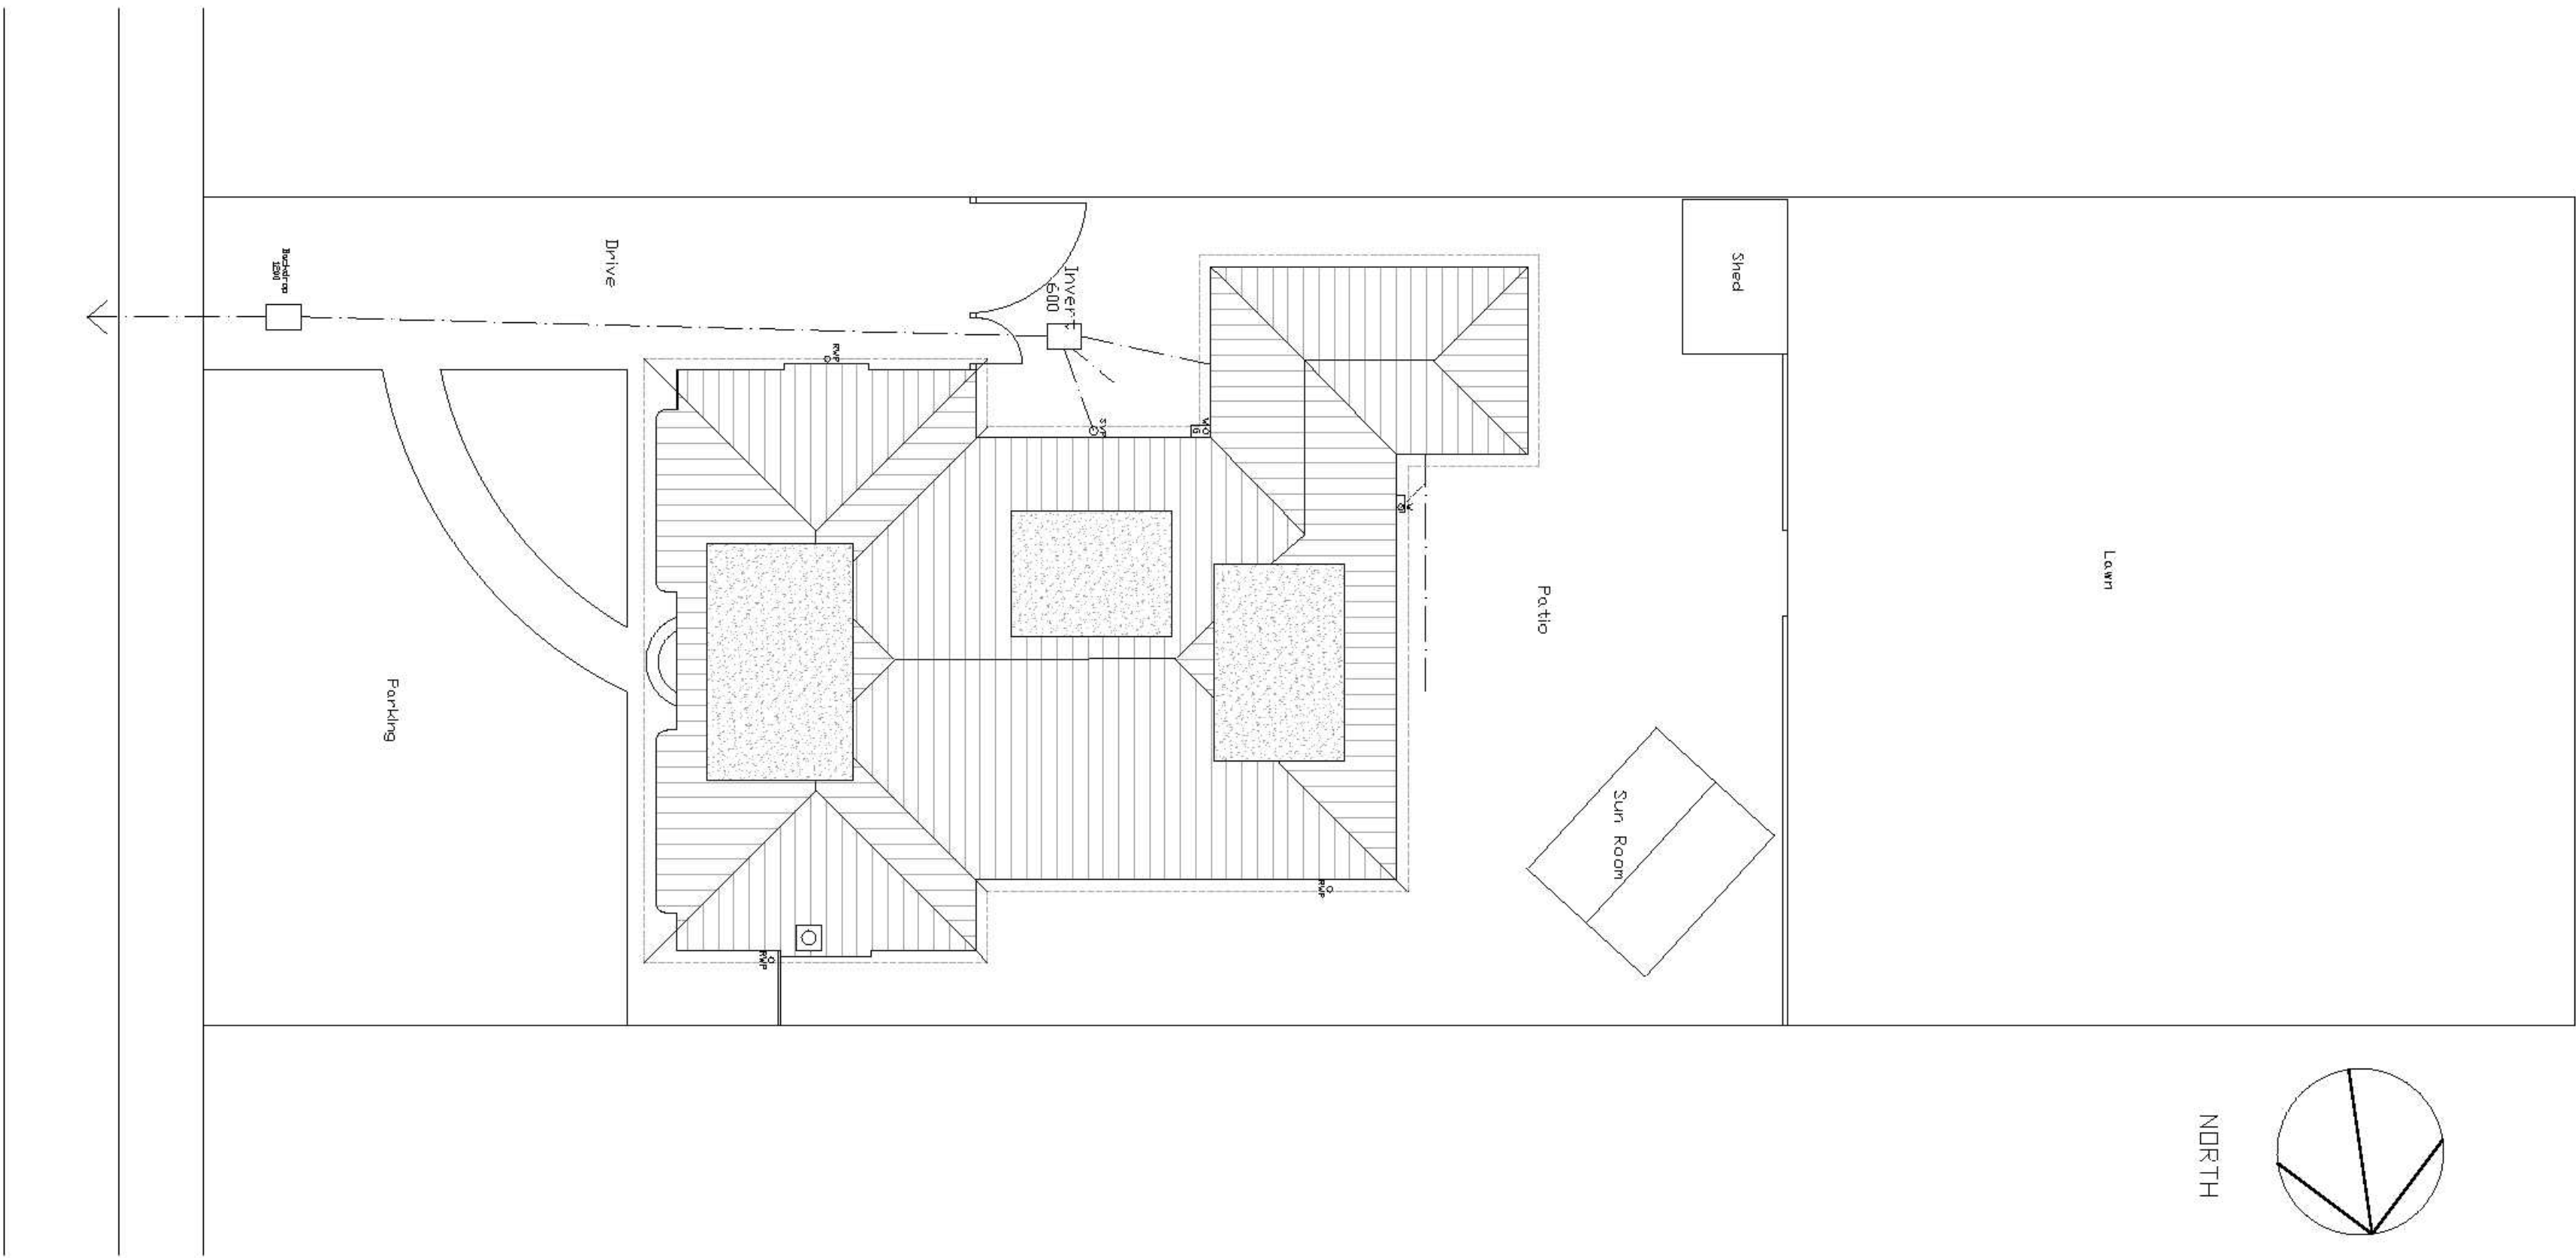

© Crown Copyright 2008
Reproduction in whole or in part is prohibited
without the prior permission of Ordnance Survey.

28 Parkfield Rd, Worthing, BN13 1EP, Tel. 01903 212019, www.colinjessy.co.uk									
Colin Jessy Associates									
Client	Mr & Mrs Holmes								
Contract	4 Amberley Road, Rustington, BN16 2EE								
Title	Proposed Block Plans								
DWG. No.	085.08.04	Scale	1:100 & 1:500	Date:	28/5/08	Drawn By:	S.D		
Rev.									
Details									